All dimensions in mm unless otherwise stated
The contractor must verify all dimensions on site before commencing on site
Architect must be notified of any suspected discrepancies or omissions
Scaled dimensions to be confirmed by the Architect

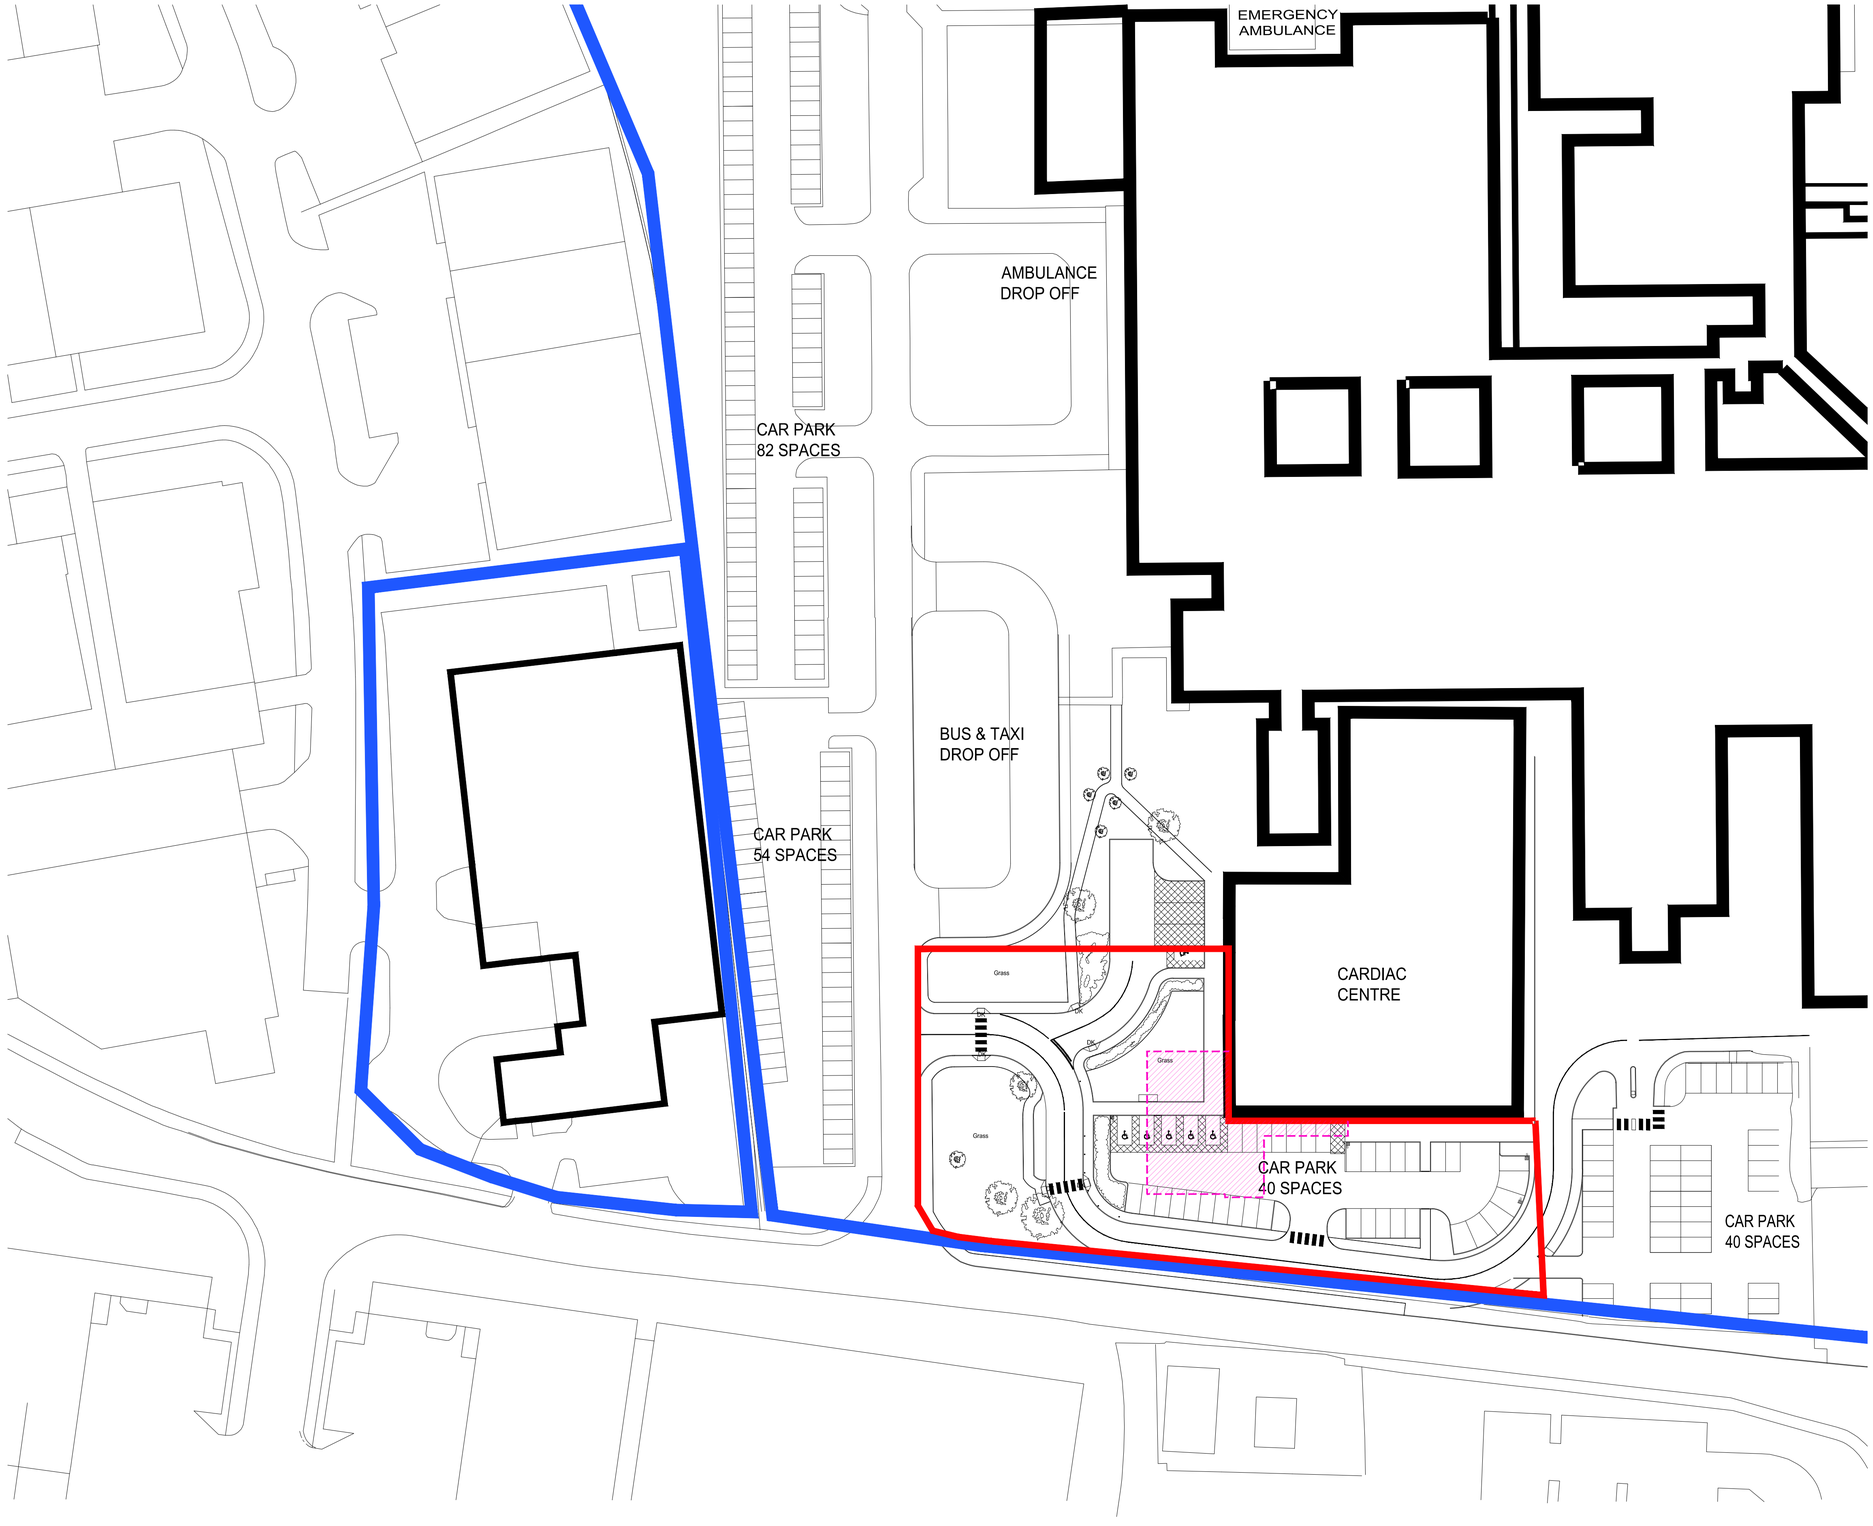

Other Land owned by Applicant

Site Boundary

Site Area: 3,793m²

Proposed Extension Outline

0m 10m 20m 30m 40m 50m

Revisions

A - 29/11/13 - Site Area Noted

01 Site Plan
1:500 @A1 1:1000 @A3

UHSM

Whythenshawe Hospital
Cardiac Centre
Southmoor Road. Manchester

Proposed Extension and Alterations

Site Plan

Scale 1:500 @A1 1:1000 @A3

b&c beaumont & cowling chartered architects
15 collegiate crescent
sheffield
S10 2BA
t: 0114 266 3001
f: 0114 266 3002
w: www.beaumontandcowling.co.uk
e: sheffield@beaumontandcowling.co.uk

Date	No.	Rev.
13/11/13	3303/02	A

K:\Healthcare\Alliance Medical\3303 Wythenshawe Hospital CT Extension\Working\Planning\Proposed\3303 - Planning Plans.dwg, 3303-02-Site Plan