

LOCATION PLAN
SCALE 1:1250

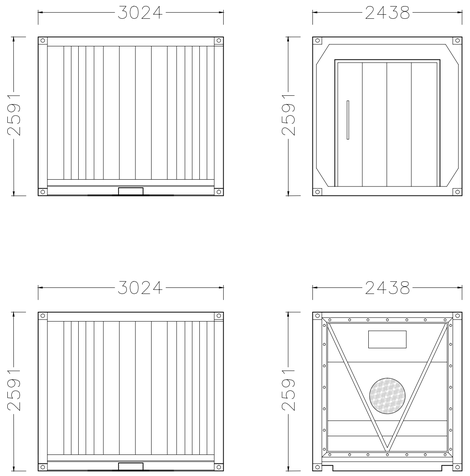

10ft. Refrigerated Container

PROPOSED STORAGE CONTAINER ELEVATIONS
SCALE 1:50

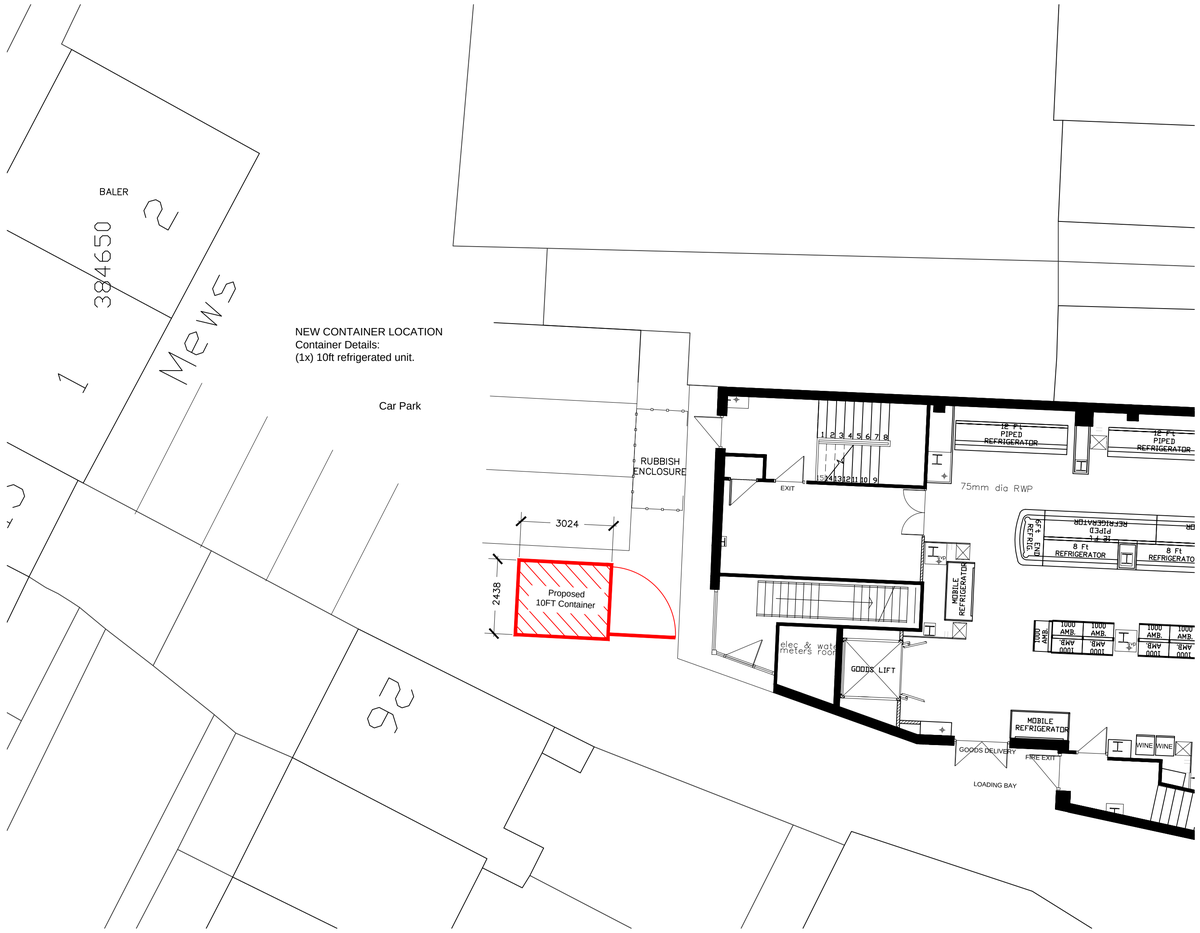

PROPOSED GROUND FLOOR PLAN
SCALE - 1:100

NOTES

ORIGINAL A1

DO NOT SCALE FROM THIS DRAWING.
ALL DIMENSIONS TO BE CHECKED ON SITE.
COPYRIGHT PROTECTED.

REV	DATE	DESCRIPTION	DRAWN	CHECKED
02	11.12.13	Revised to suit latest 2013 requirements	SN	
01	19.11.12	10FT container shown	SN	

LOCATION FIGURE

M&S

STORE NAME
M&S Didsbury

STORE NUMBER
4381

COUNTRY
United Kingdom

PROJECT
M&S Peak External Storage Project Didsbury

DRAWING
Proposed Site Plan

CONSULTANT

CONSULTANT LOGO
darntonegs
BUILT ENVIRONMENT CONSULTANCY
LEEDS LONDON BRISTOL WARWICK

Leeds Office
The Coach House, Monk Fryston Hall, Monk Fryston, Leeds. LS25 5DU
T: 01977 681001 F: 01977 681006 www.darntonegs.com

SCALE	PAPER SIZE	DATE	DRAWN	CHECKED
1:50,100,1250	A1	27.03.12	cb	RCP

PROJECT No	CONSULTANT PROJECT No	DRAWING No	STATUS	REV
PEAK12	8292	9002	F	02

DISCIPLINE CODE	DISCIPLINE DESCRIPTION
A	Architecture