

This drawing is the property of Technical Signs and must not be reproduced in part or in full without prior consent of Technical Signs.

Plan

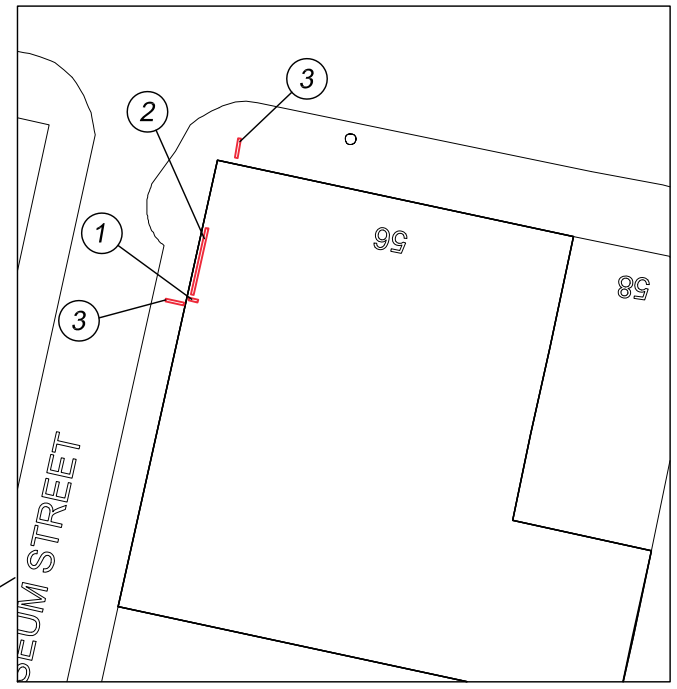

Block Plan
Scale 1:500

1. *Menu, poster box & take away sign*
2. *Rail mounted text & lightlines*
3. *Projected sign x2*

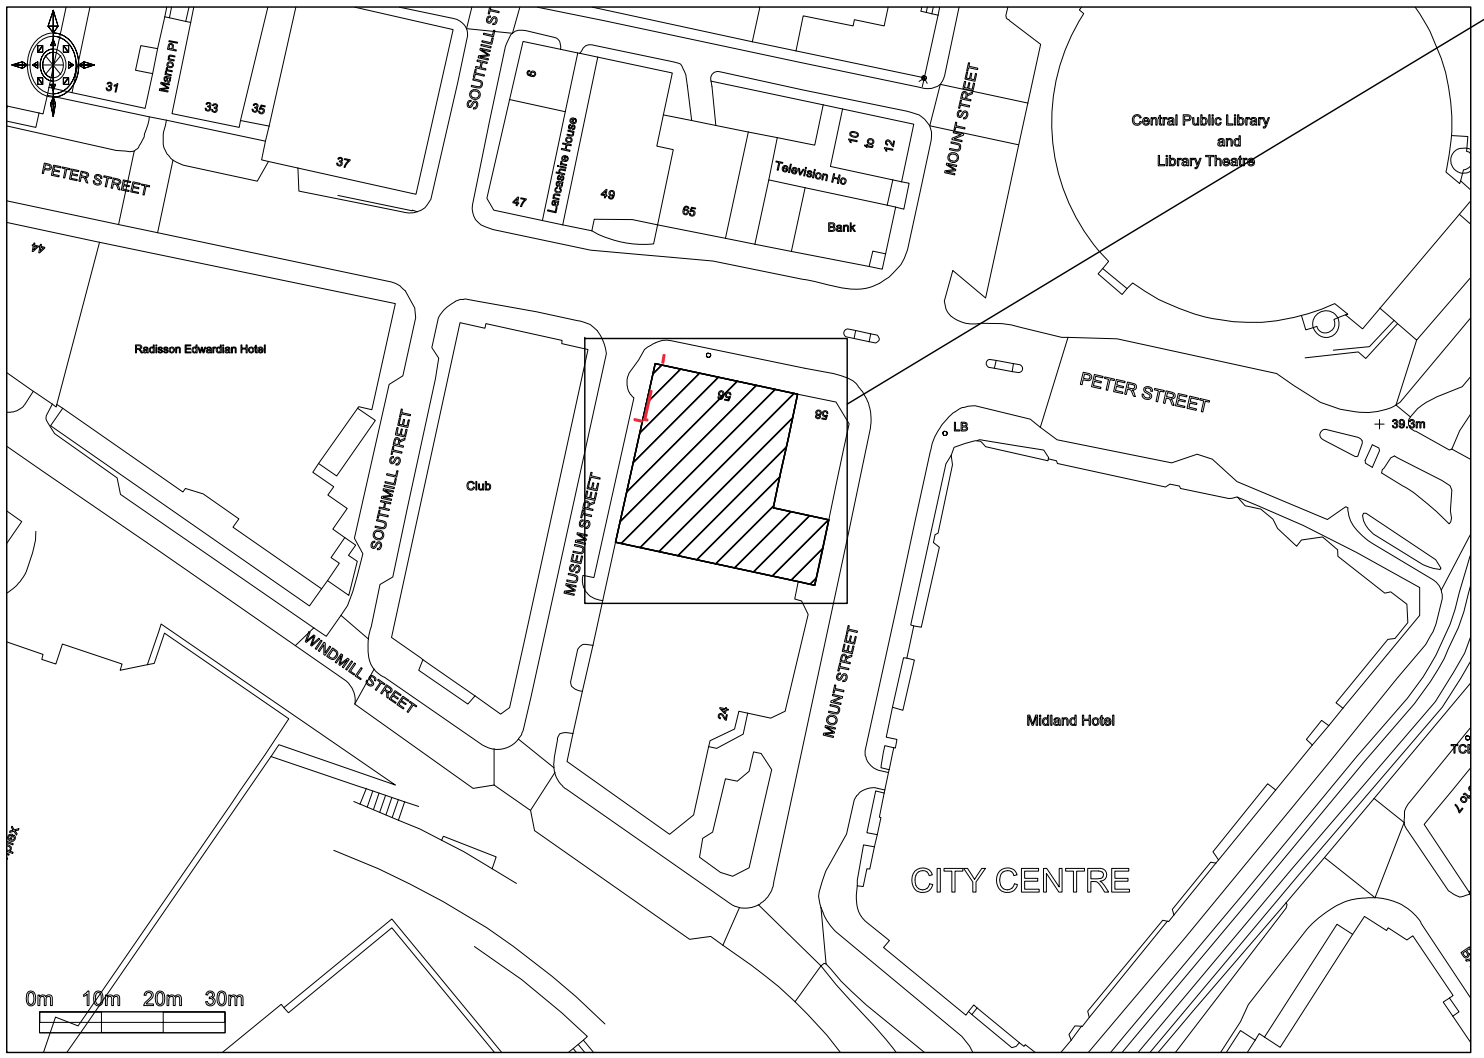

Site Plan
Scale 1:1250

Technical Signs
Floor 1 - Unit 3
Hille Business Centre
132 St Albans Road
Watford, Herts, WD2 4AE
Tel: 01923 811999
Fax: 01923 811998
E-mail: info@technicalsigns.co.uk

Client	Pizza Express
Address/Job details	St George House 56 Peter St Manchester M2 3NQ Site Plan
Job No	
Drawn by	DN
Date	07/01/14
Scale	As specified (A3)
Drawing No	403120-6
Rev	