
PLANNING AND BUILDING CONTROL
07 APR 2014

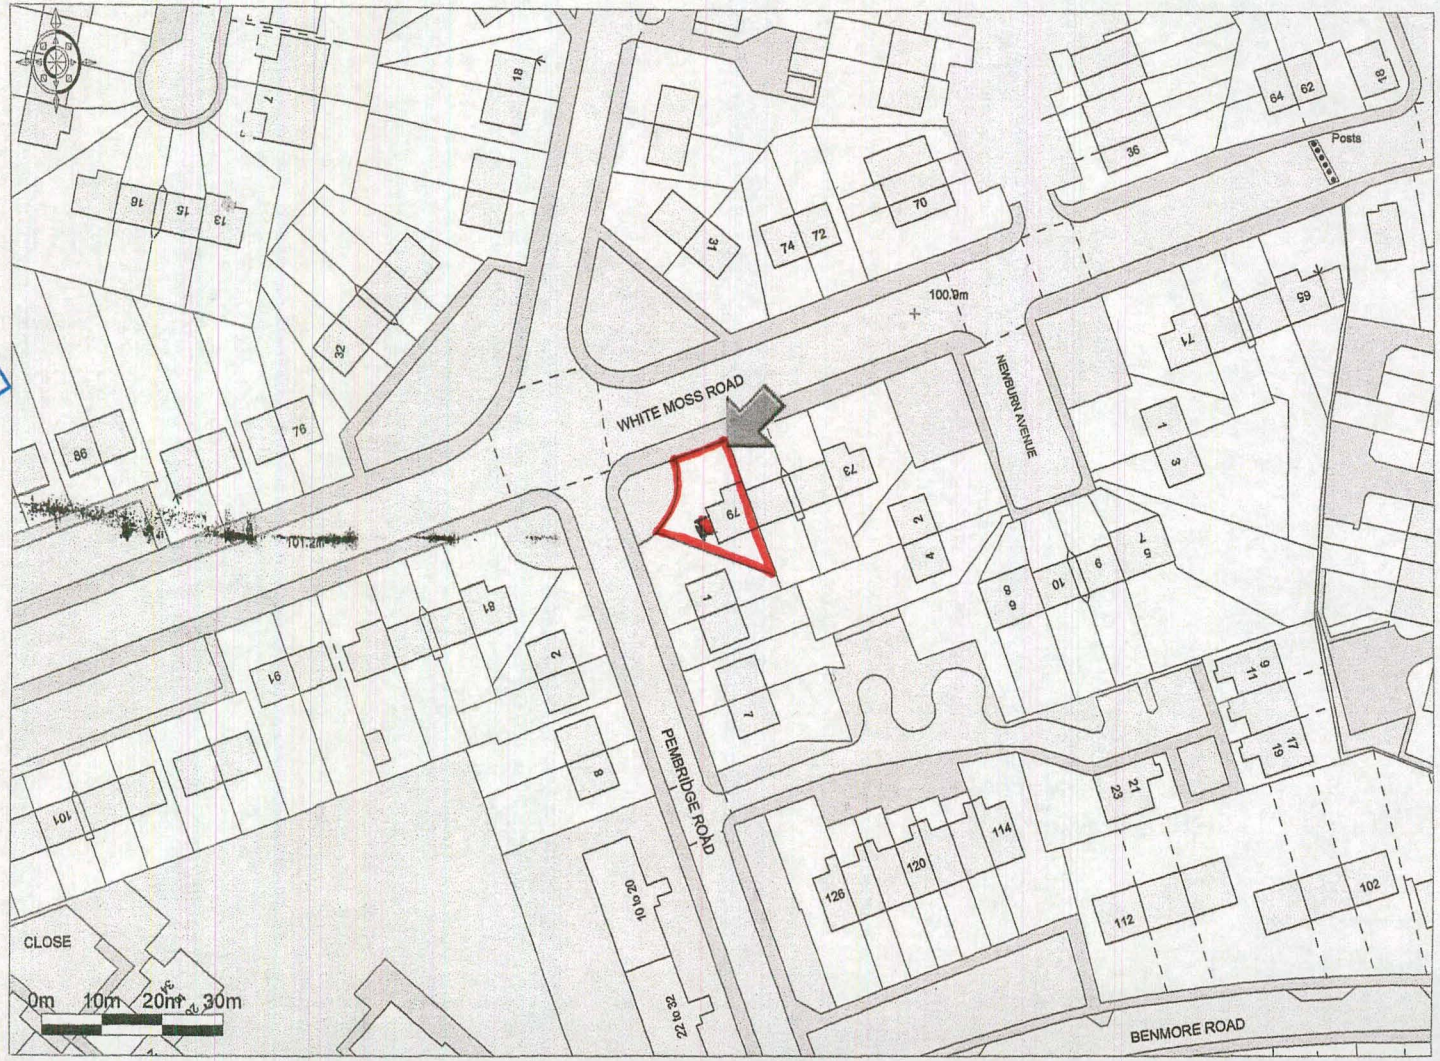

Ordnance Survey © Crown Copyright 2014. All rights reserved. Licence number 100022432. Plotted Scale - 1:1250

Promap®