

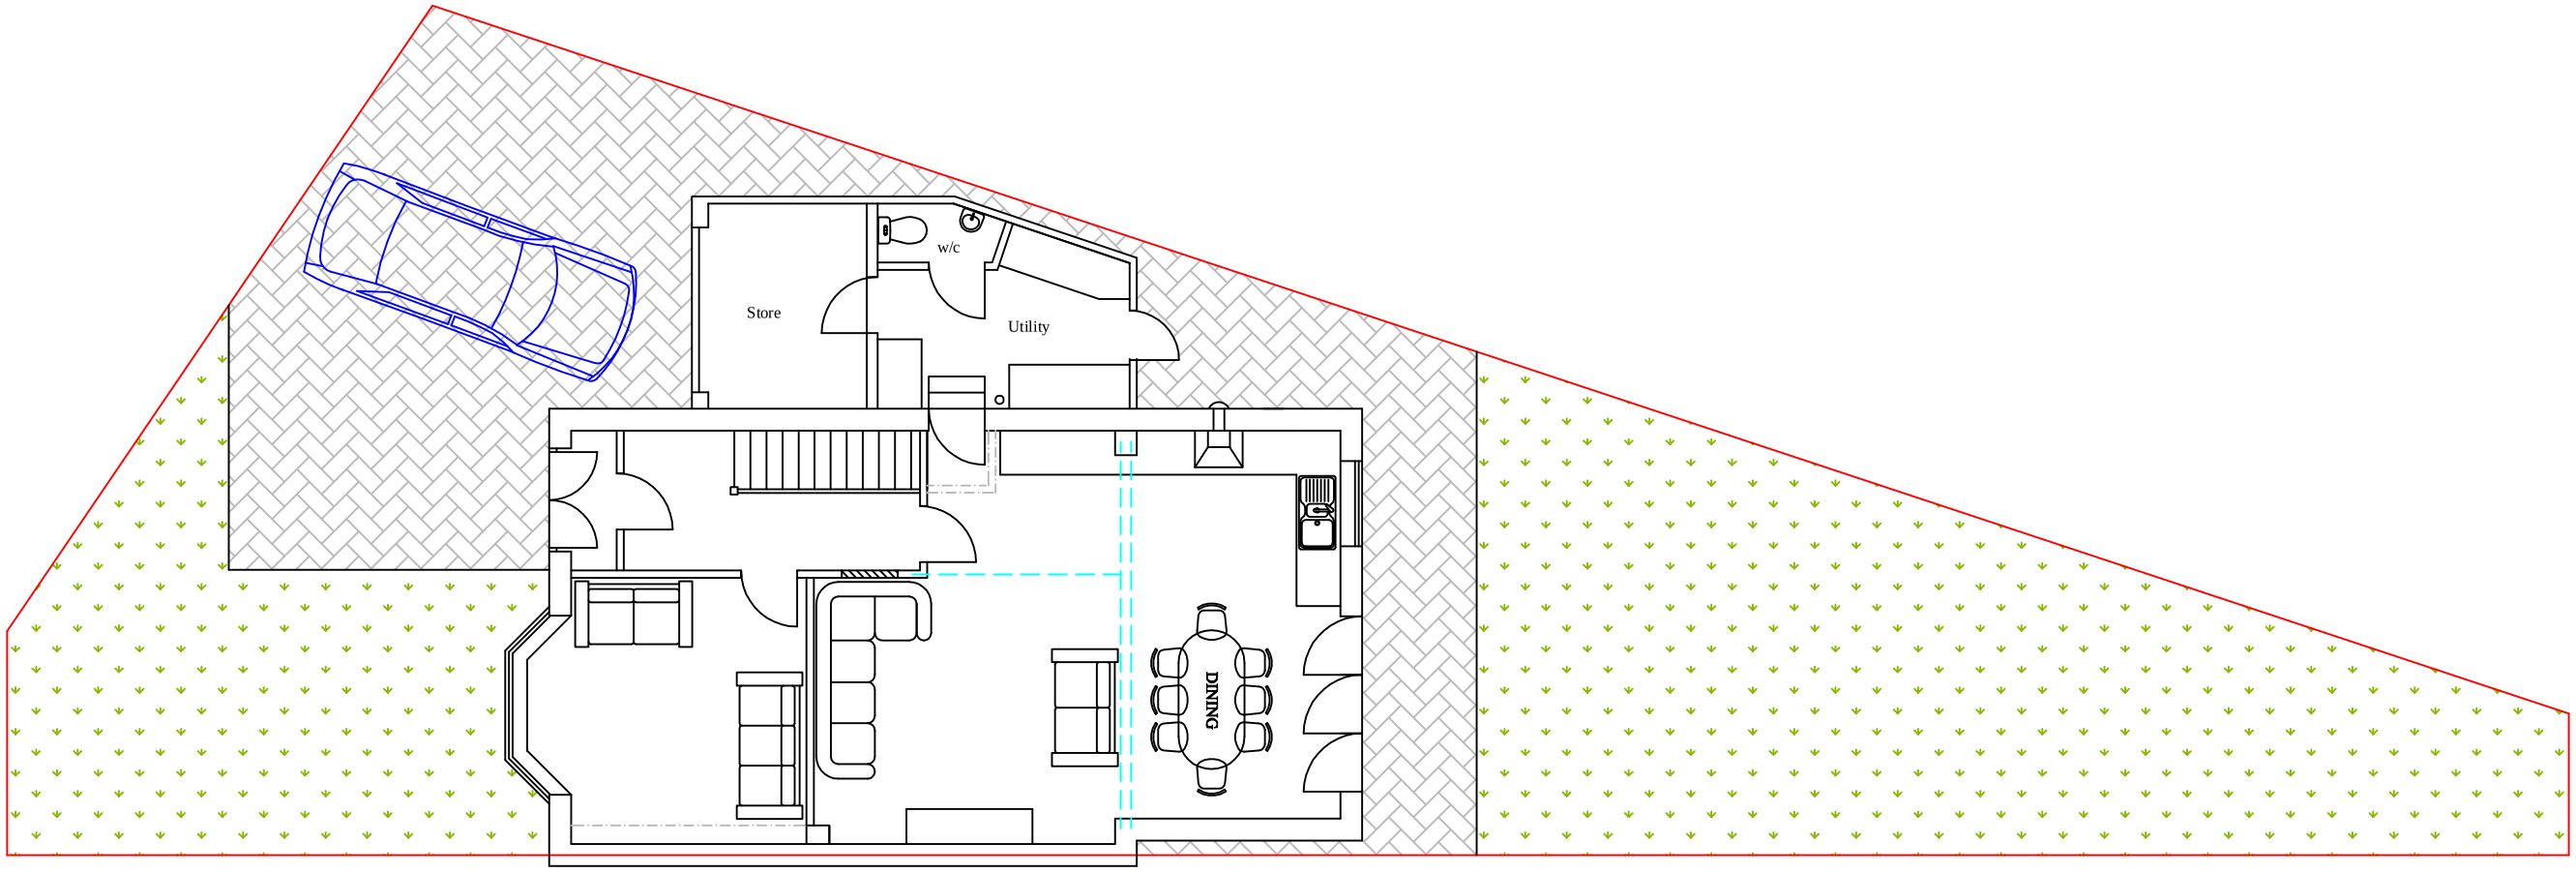


PROPOSED SITE PLAN

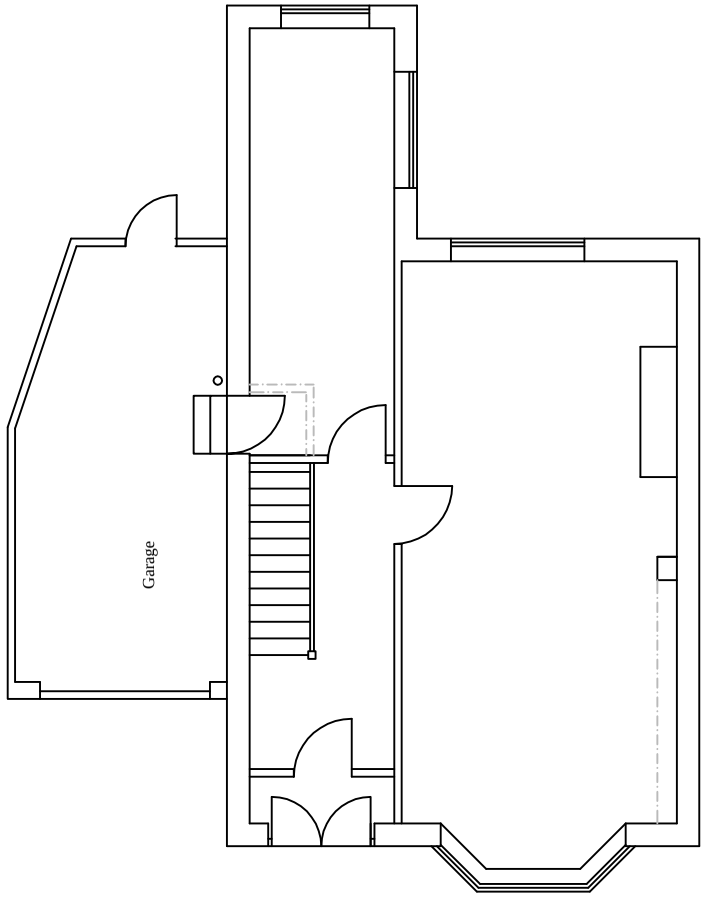

EXISTING GROUND FLOOR PLAN

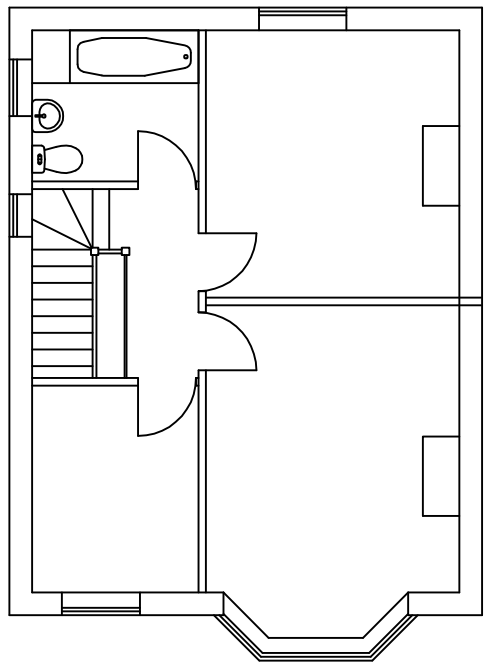

EXISTING FIRST FLOOR PLAN

TITLE:- 32 VICARS ROAD, CHORLTON EXISTING FLOOR AND PROPOSED SITE PLANS	
SCALE 1: 100	DRG.NO. 072013/3
DATE MAY 2014	