Fig 1 Appendix 4.3
Phase 1 – Enabling works – Sub structure piling 1st stage – Post Planning approval

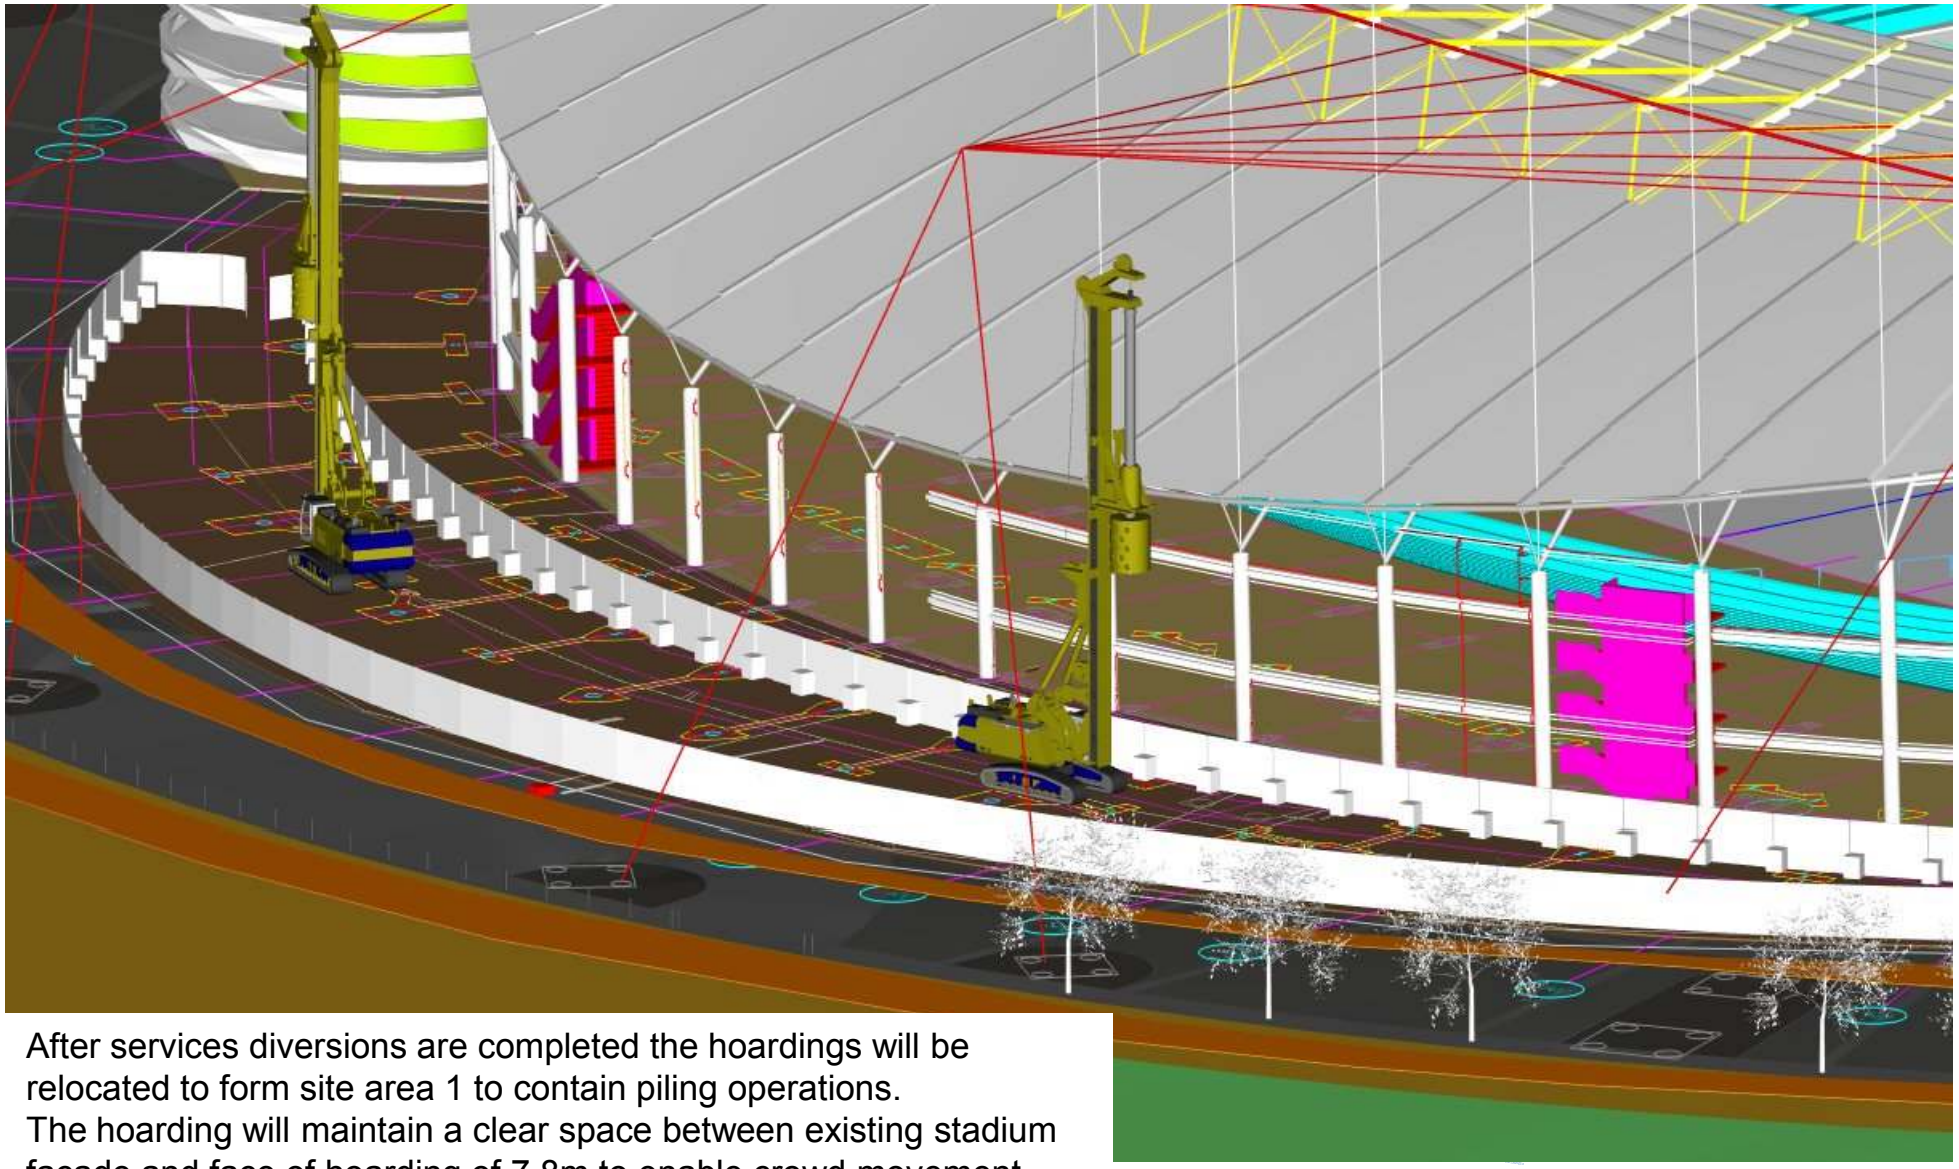

After services diversions are completed the hoardings will be relocated to form site area 1 to contain piling operations.
The hoarding will maintain a clear space between existing stadium façade and face of hoarding of 7.8m to enable crowd movement.

© Laing O'Rourke 2013, all rights reserved

Fig 2 Appendix 4.3
Phase 1 – Enabling works – Sub structure piling 2nd stage – Post Planning approval

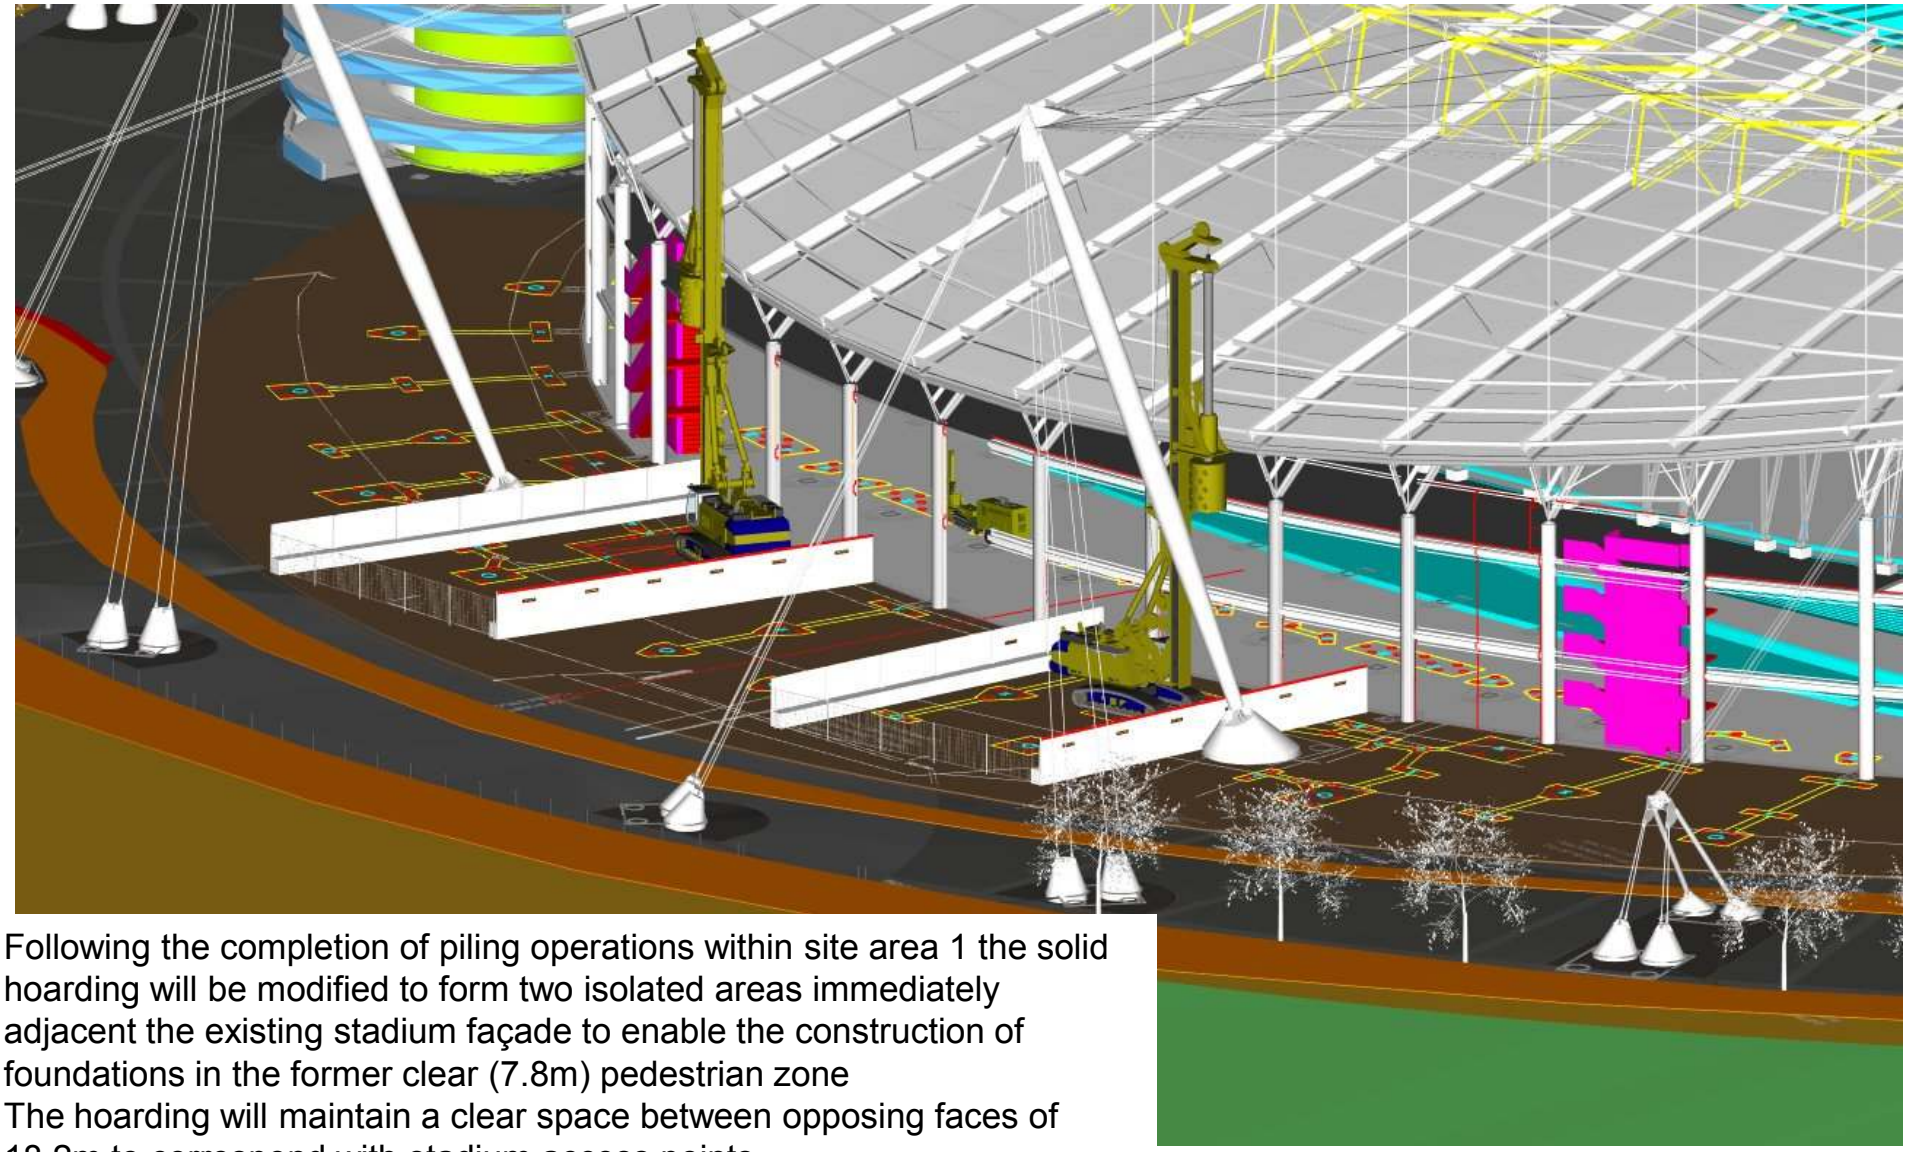

Following the completion of piling operations within site area 1 the solid hoarding will be modified to form two isolated areas immediately adjacent the existing stadium façade to enable the construction of foundations in the former clear (7.8m) pedestrian zone
The hoarding will maintain a clear space between opposing faces of 18.2m to correspond with stadium access points

© Laing O'Rourke 2013, all rights reserved

Fig 3 Appendix 4.3
Phase 1 – Enabling works – Sub structure piling 2nd stage – Post Planning approval

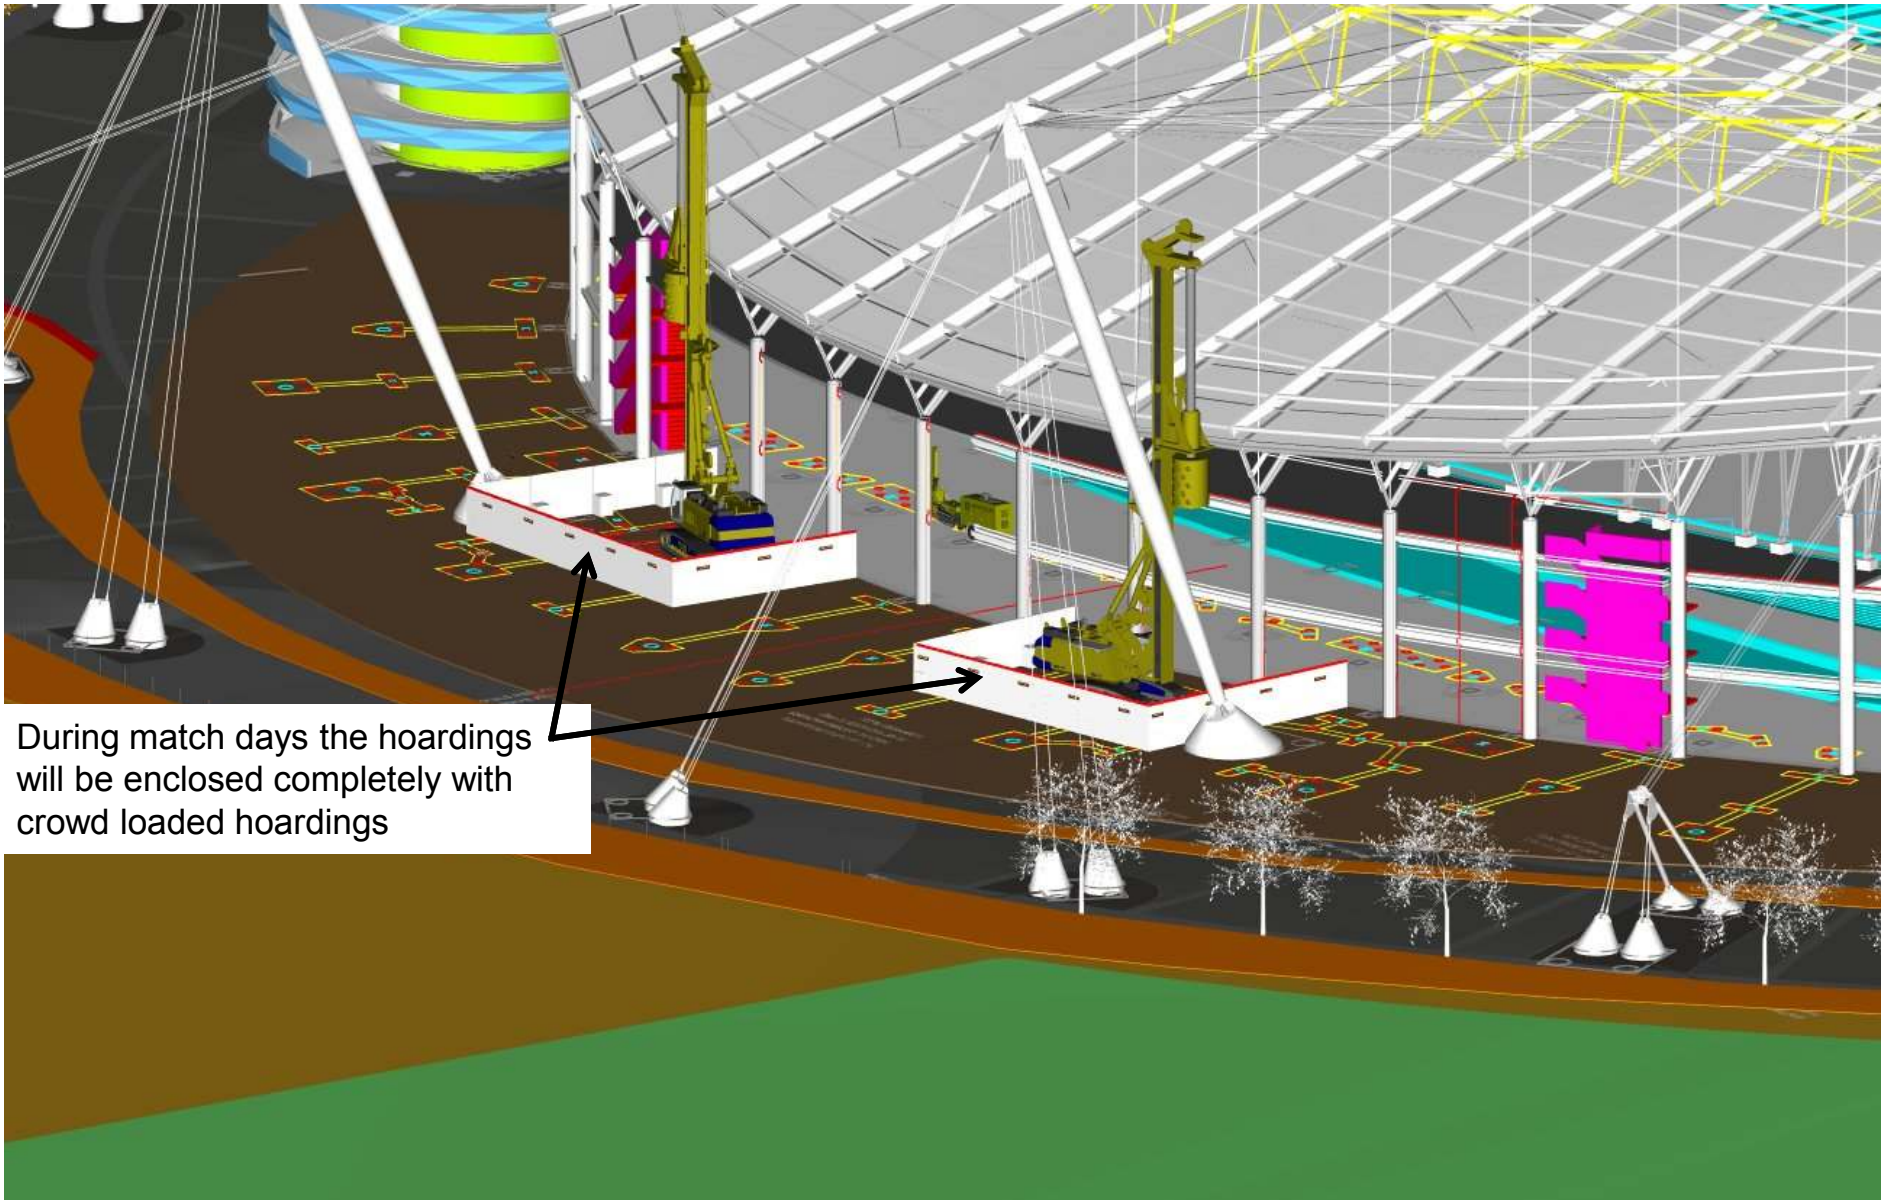

© Laing O'Rourke 2013, all rights reserved