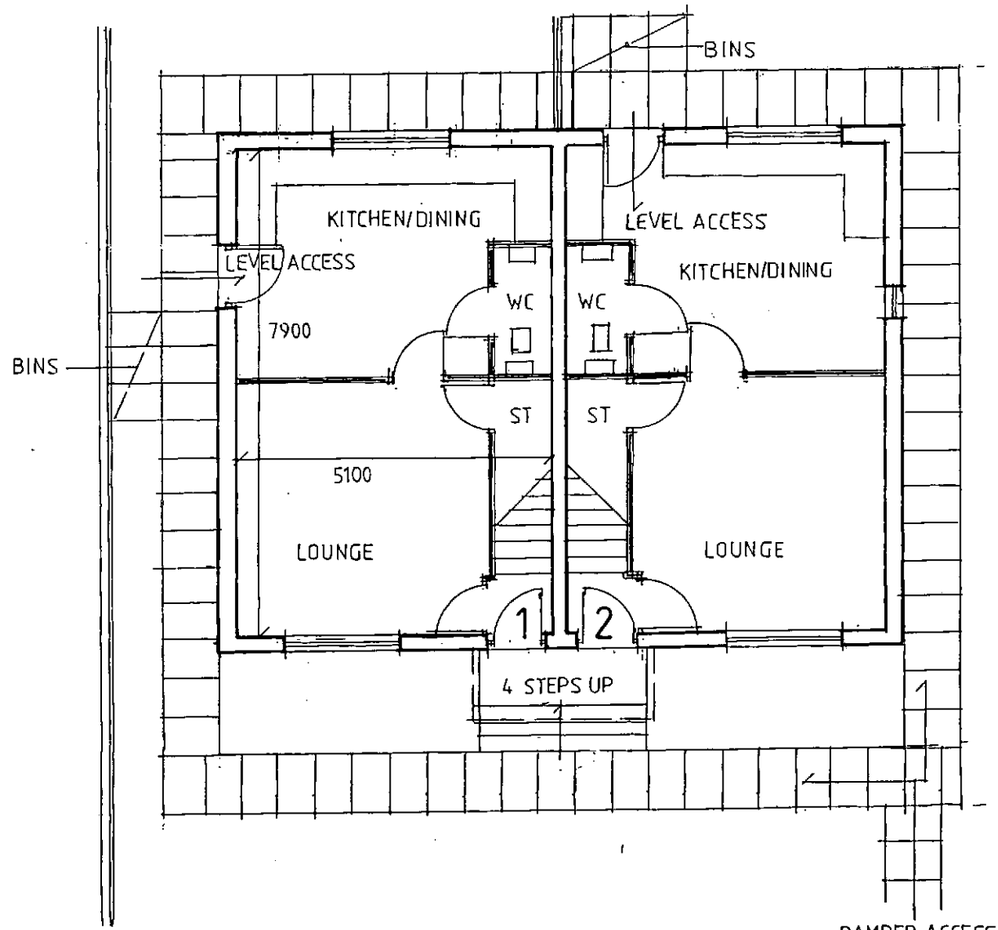

ground 867 sq.ft.

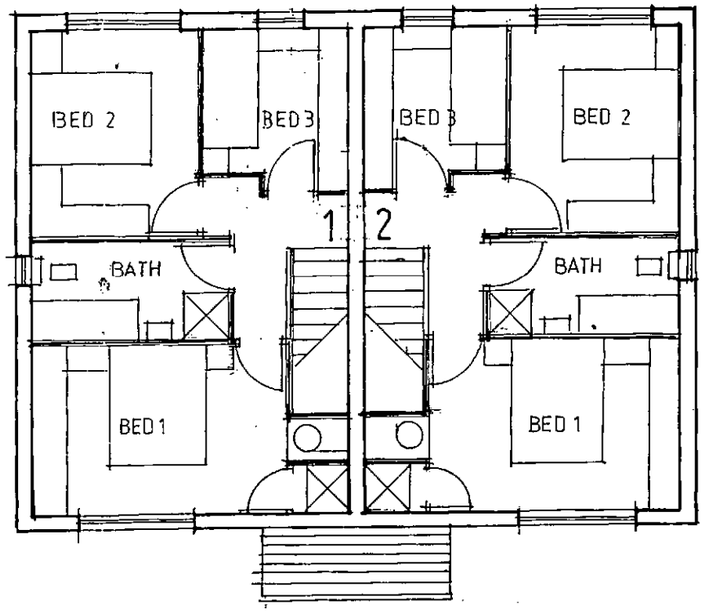

first

PLANNING AND BUILDING CONTROL
29 APR 2014

Site of
1 and 3 Walker Road
Blackley
Manchester
M9 6RE

REVISED SCHEME A

Proposed Erection of 2 Semi detached houses
Planning Application

Proposed plans
Scale 1:100
Reference PK02/0414/07

P A Dust Chartered Architect
1 Spring Mill
Spring Street
Uppermill
Saddleworth
Lancashire OL3 6AJ
t+f 01457 870382
m 07713 636592
e tony.dust@btinternet.com

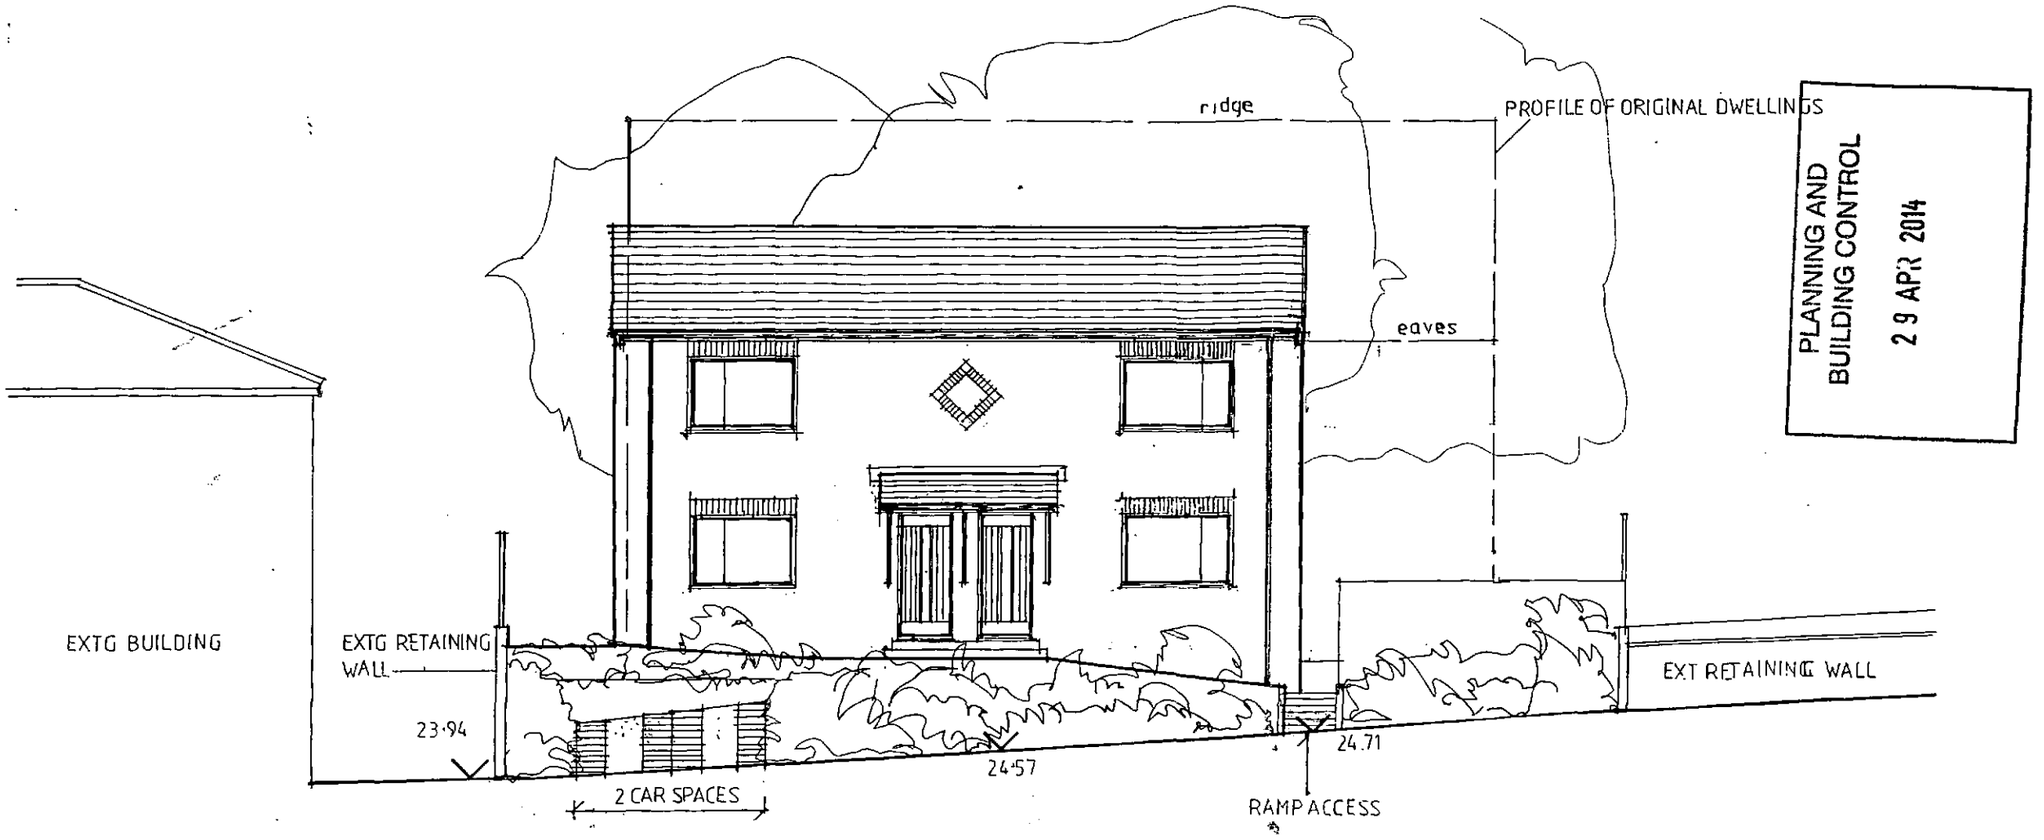

front

PLANNING AND BUILDING CONTROL
29 APR 2014

Site of
1 and 3 Walker Road
Blackley
Manchester
M9 6RE

REVISED SCHEME A

Proposed Erection of 2 Semi detached houses Planning Application

Proposed Elevations 1
Scale 1:100
Reference PK02/0414/08

P A Dust Chartered Architect
1 Spring Mill
Spring Street
Uppermill
Saddleworth
Lancashire OL3 6AJ
t+f 01457 870382
m 07713 636592
e tony.dust@btinternet.com

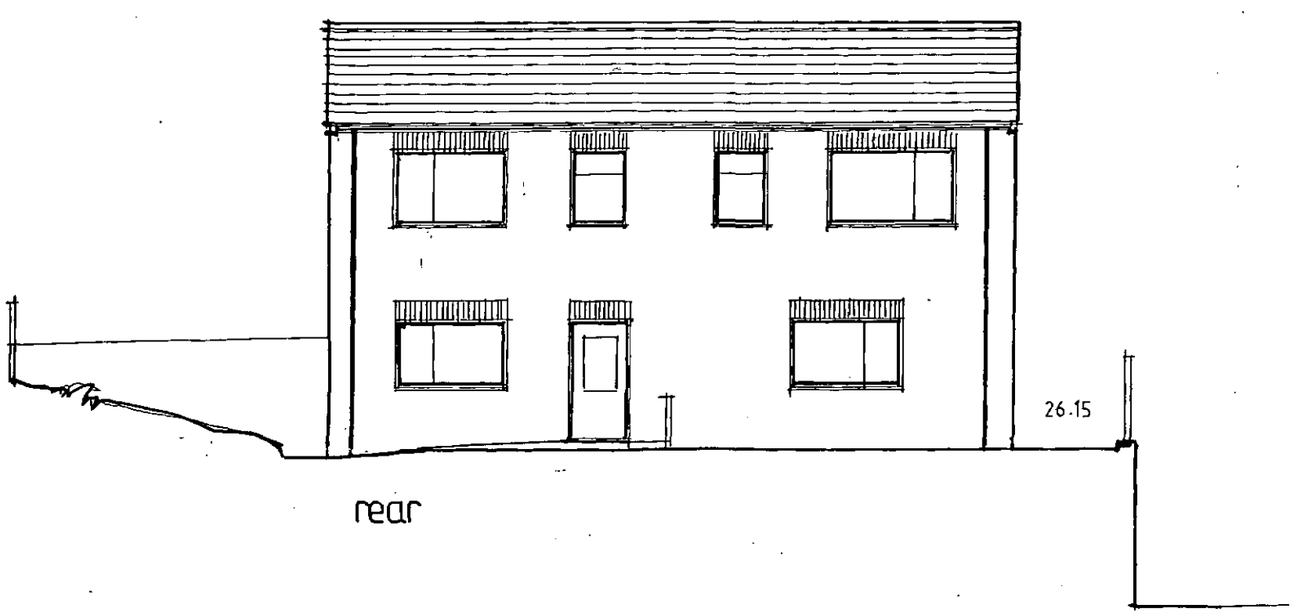

rear

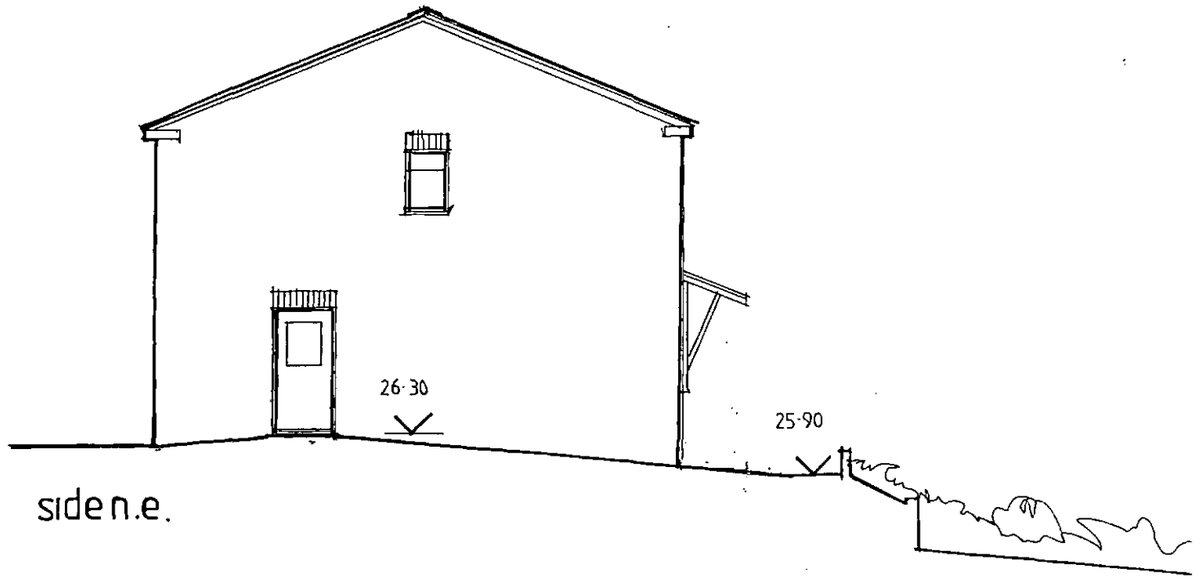

side n.e.