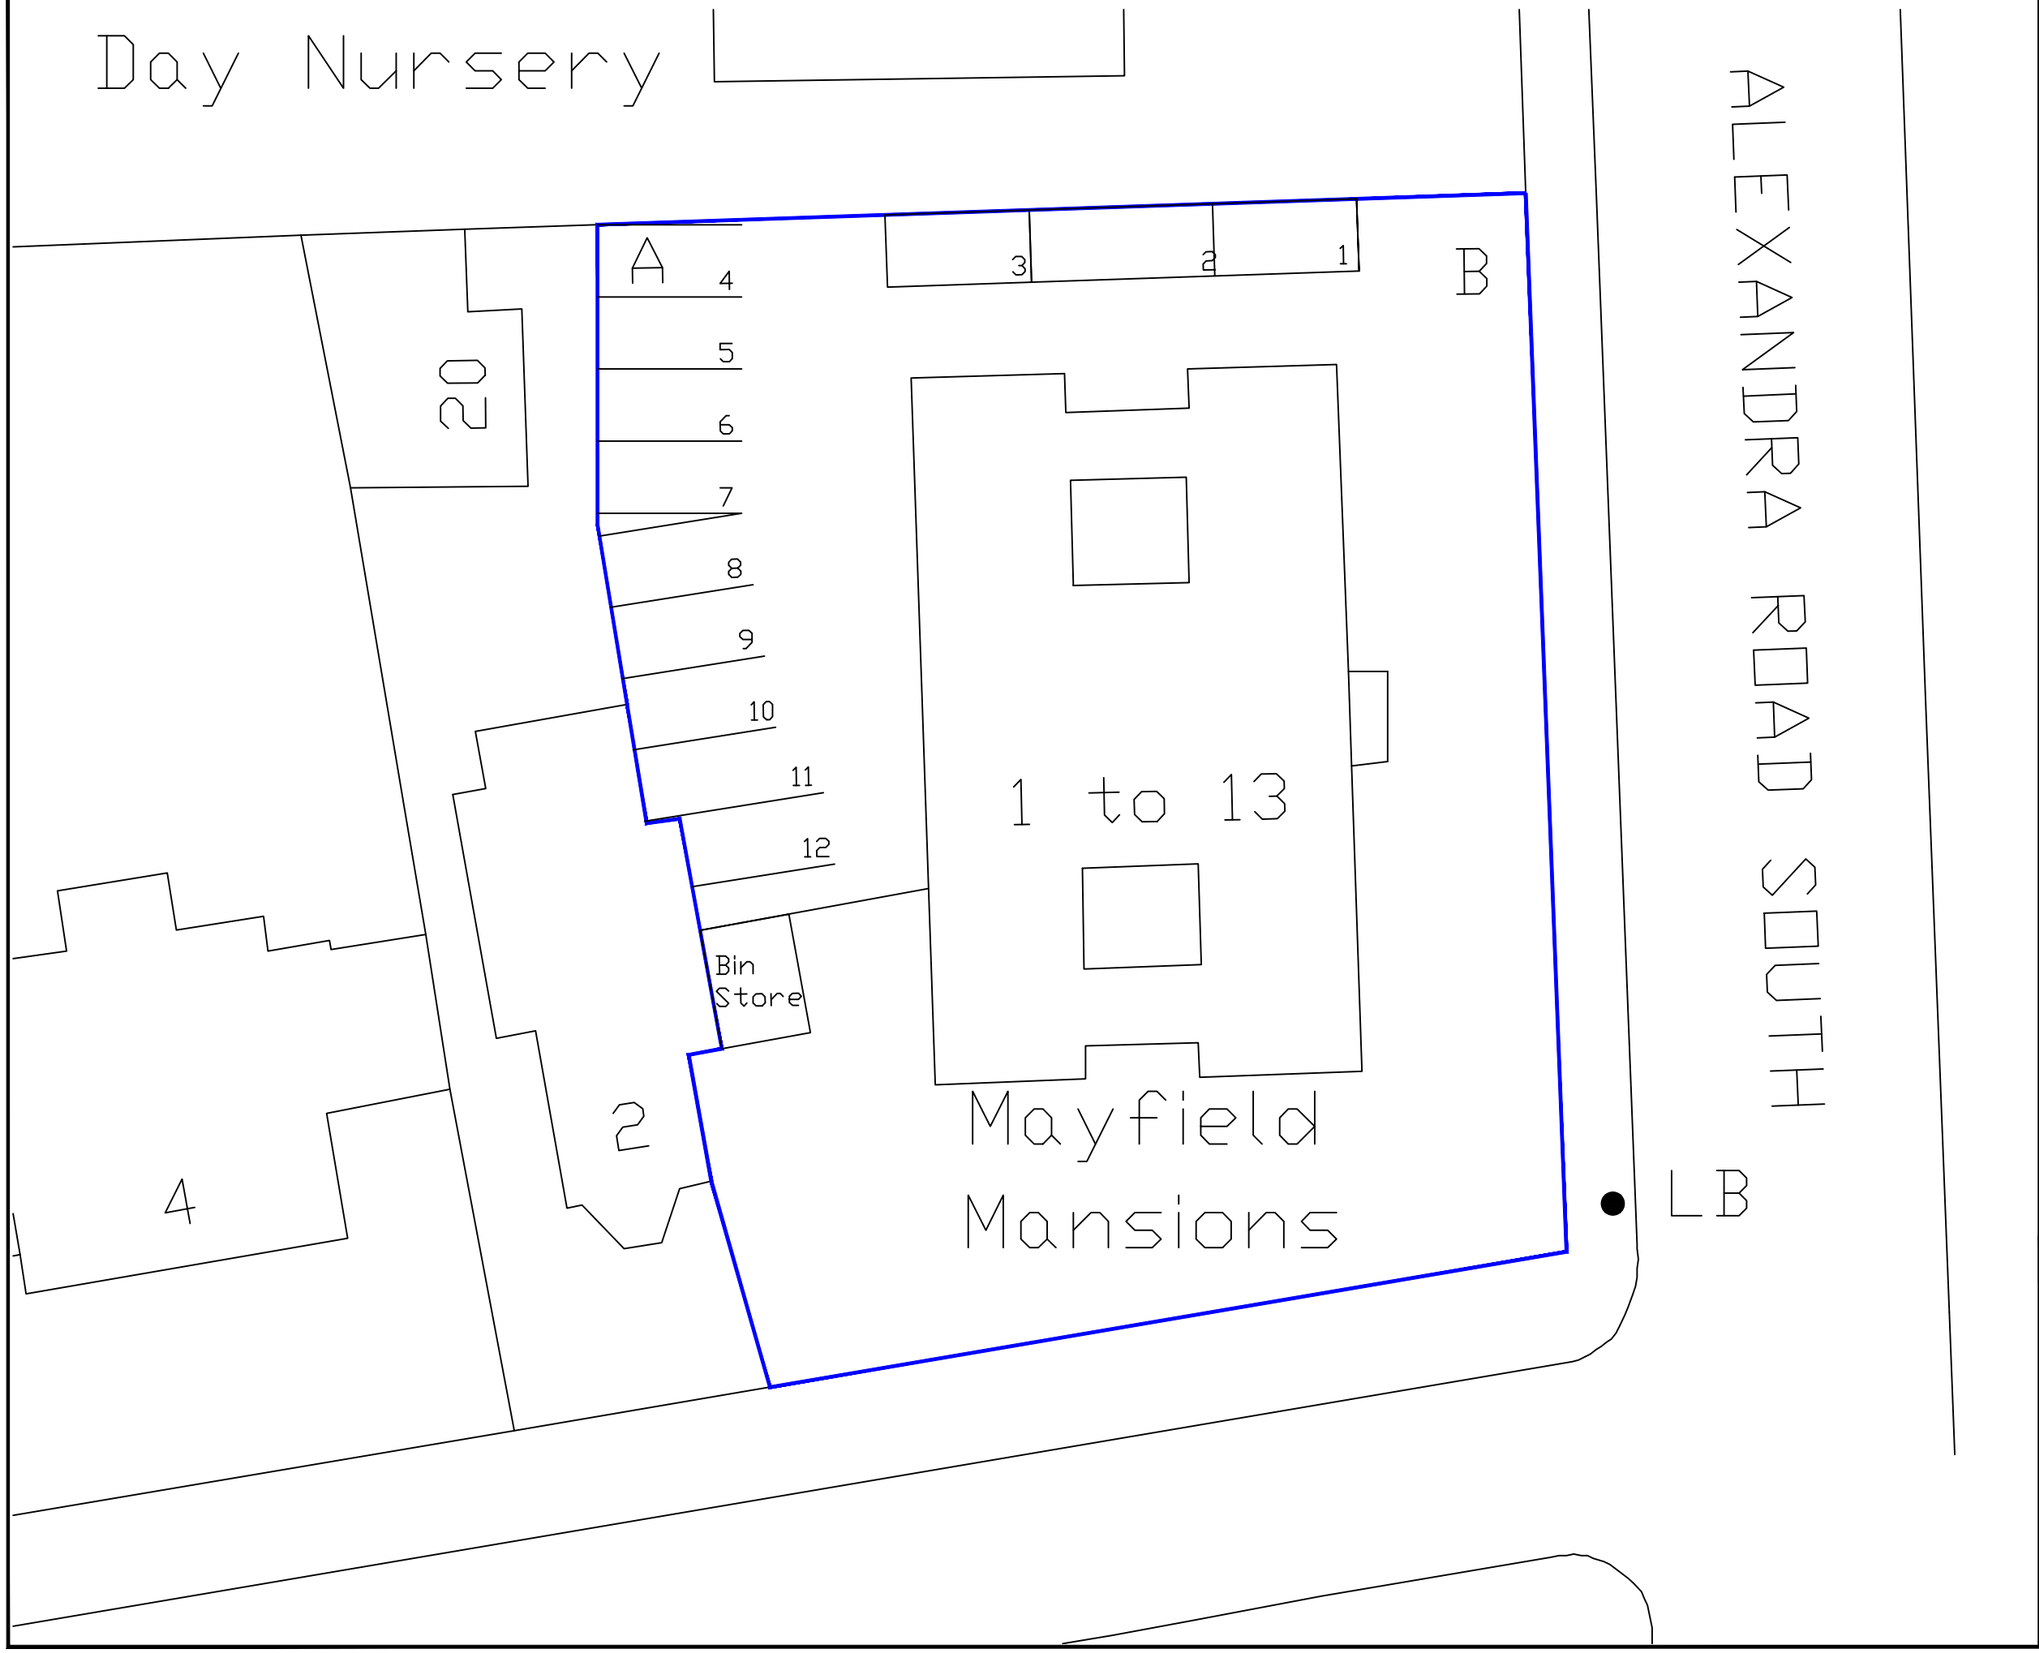


Drawing Nr:

Drawing Title:

Project:

Client:

Date: Revision: Dr:

Client:

Drawing Issue:

Project:
MAYFIELD MANSIONS,
WHALLEY RANGE

Drawing Title:
PROPOSED SITE PLAN

Scale:	Drawing Nr:		
1:500 @ A3	RS01_001		
Revision:	Drawn:	Authorised by:	Date:
-	RS	JP	JUL 13