


DO NOT SCALE

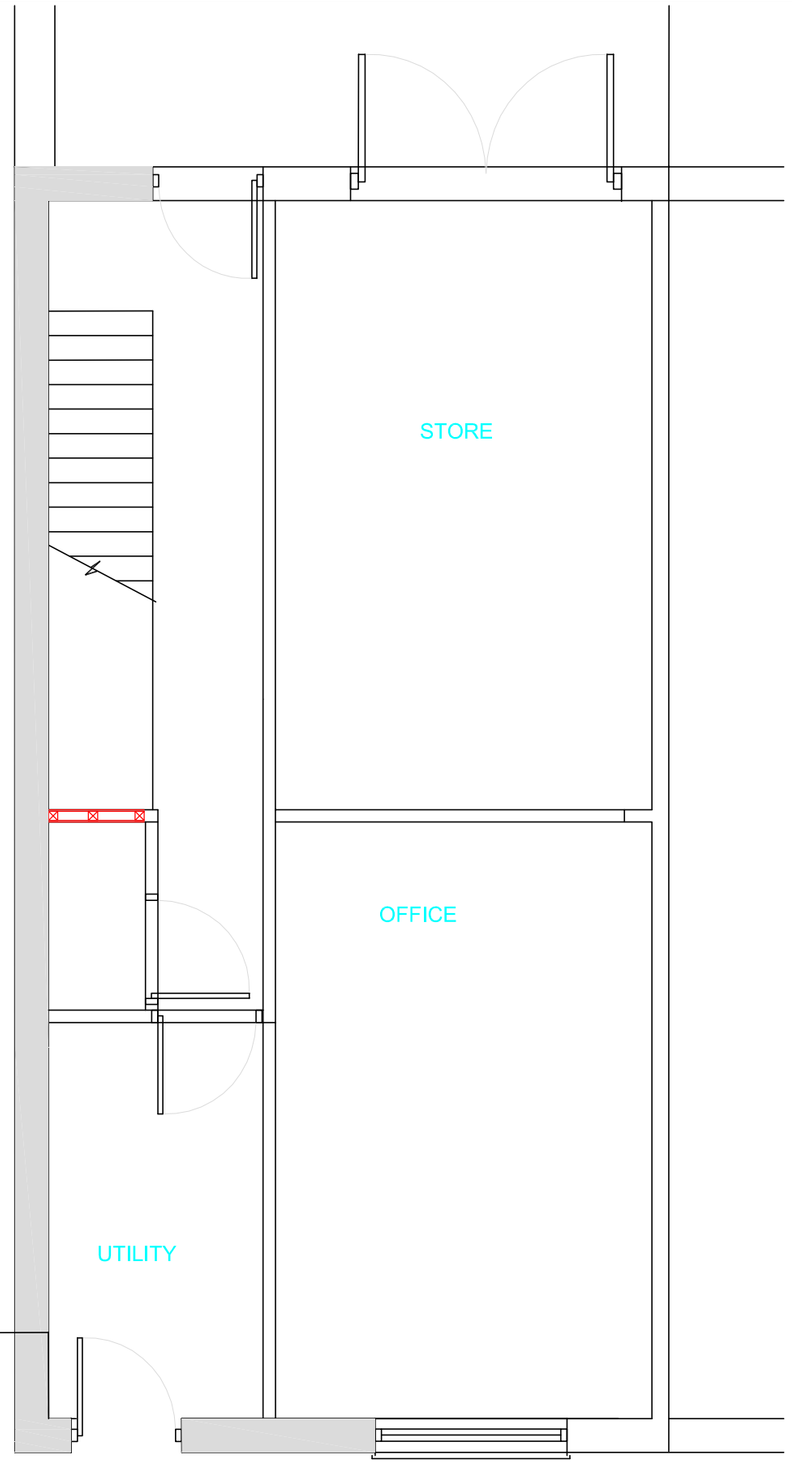


Existing Ground Floor Plan
1:50

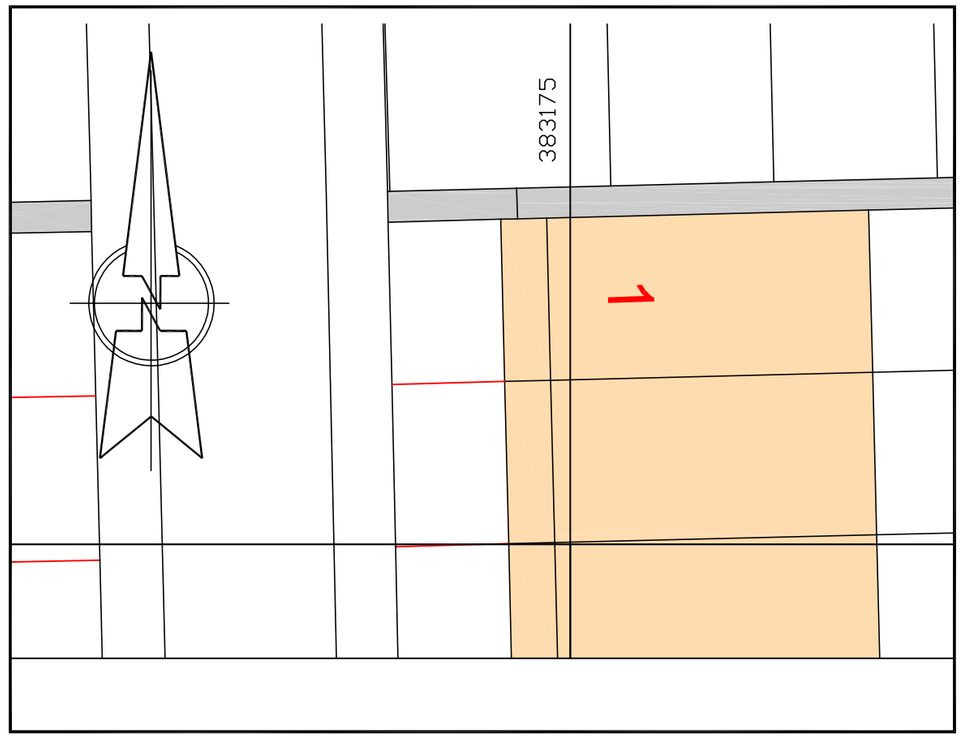

Existing Site Plan
1:200

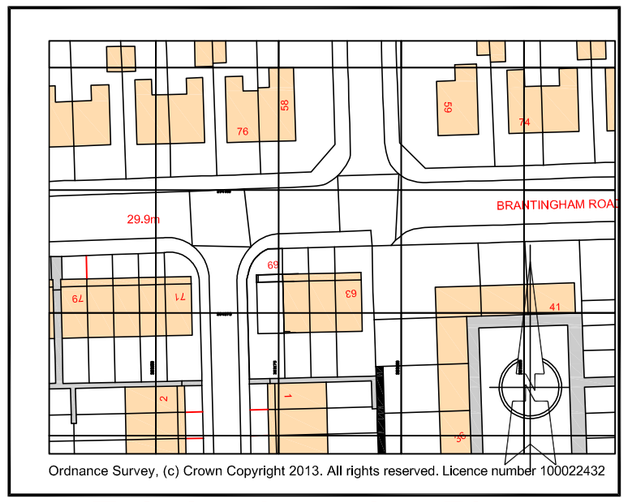

Existing Location Plan
1:1250

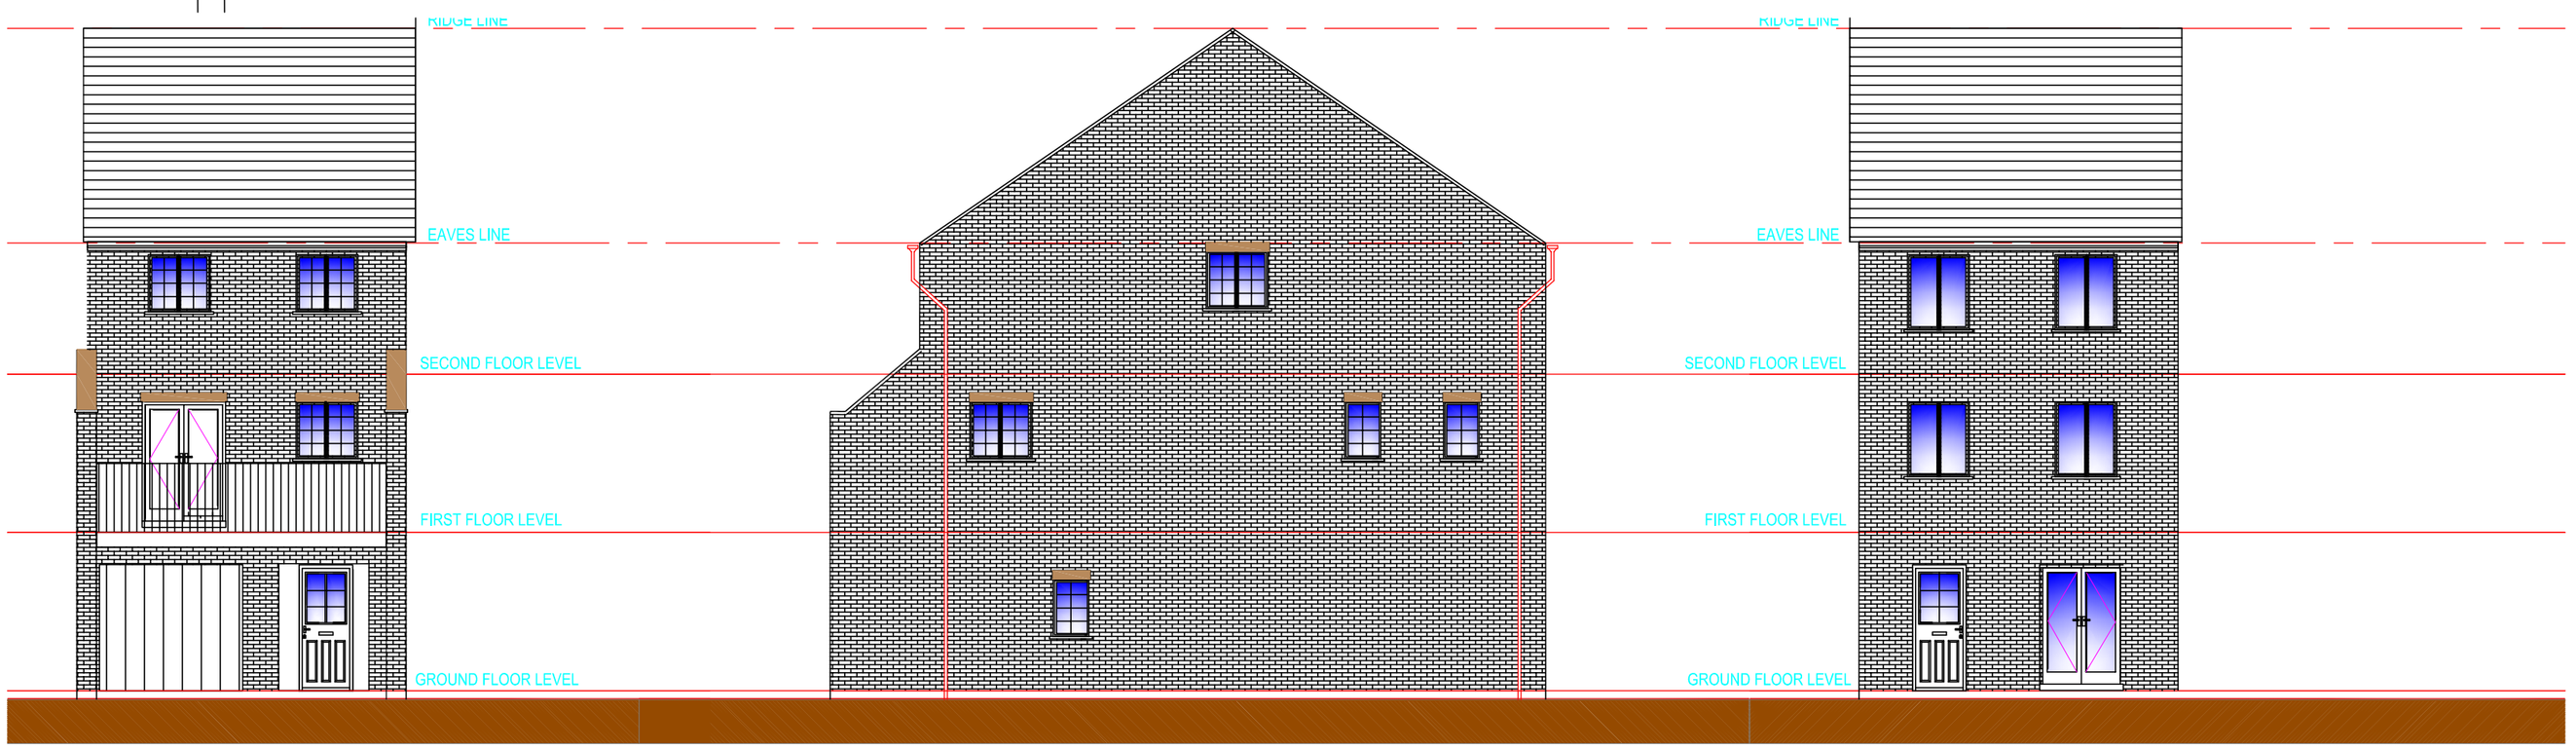

Existing Front Elevation
1:100

Existing Side Elevation
1:100

Existing Rear Elevation
1:100

REV	DATE	REVISION DETAILS	DRAWN	CHKD	APPRD

CLIENT:
Mr W Dunn

CLIENT REFERENCE:

PROJECT:
Proposed Side Extension at
69 Brantingham Road
Manchester

DRAWING TITLE:
Existing Plans and Elevations

A2

ARCHENG
AE Architectural
92 Kitts Moss Lane
Bramhall
Cheshire
SK 7 2 BQ
Tel: 0161 439 0092
077218 50705
archeng@hotmail.co.uk

SCALE	DOCUMENT NUMBER	REV
shown	13–554–100	

Copyright retained by ADS Structural ltd. Information to be reproduced with permission only. To be read in conjunction with all other relevant drawings and information issued as part of this appointment. Contractor to check all dimensions on site.These are not working details. These drawing are intended for the purpose stated within the title block only.