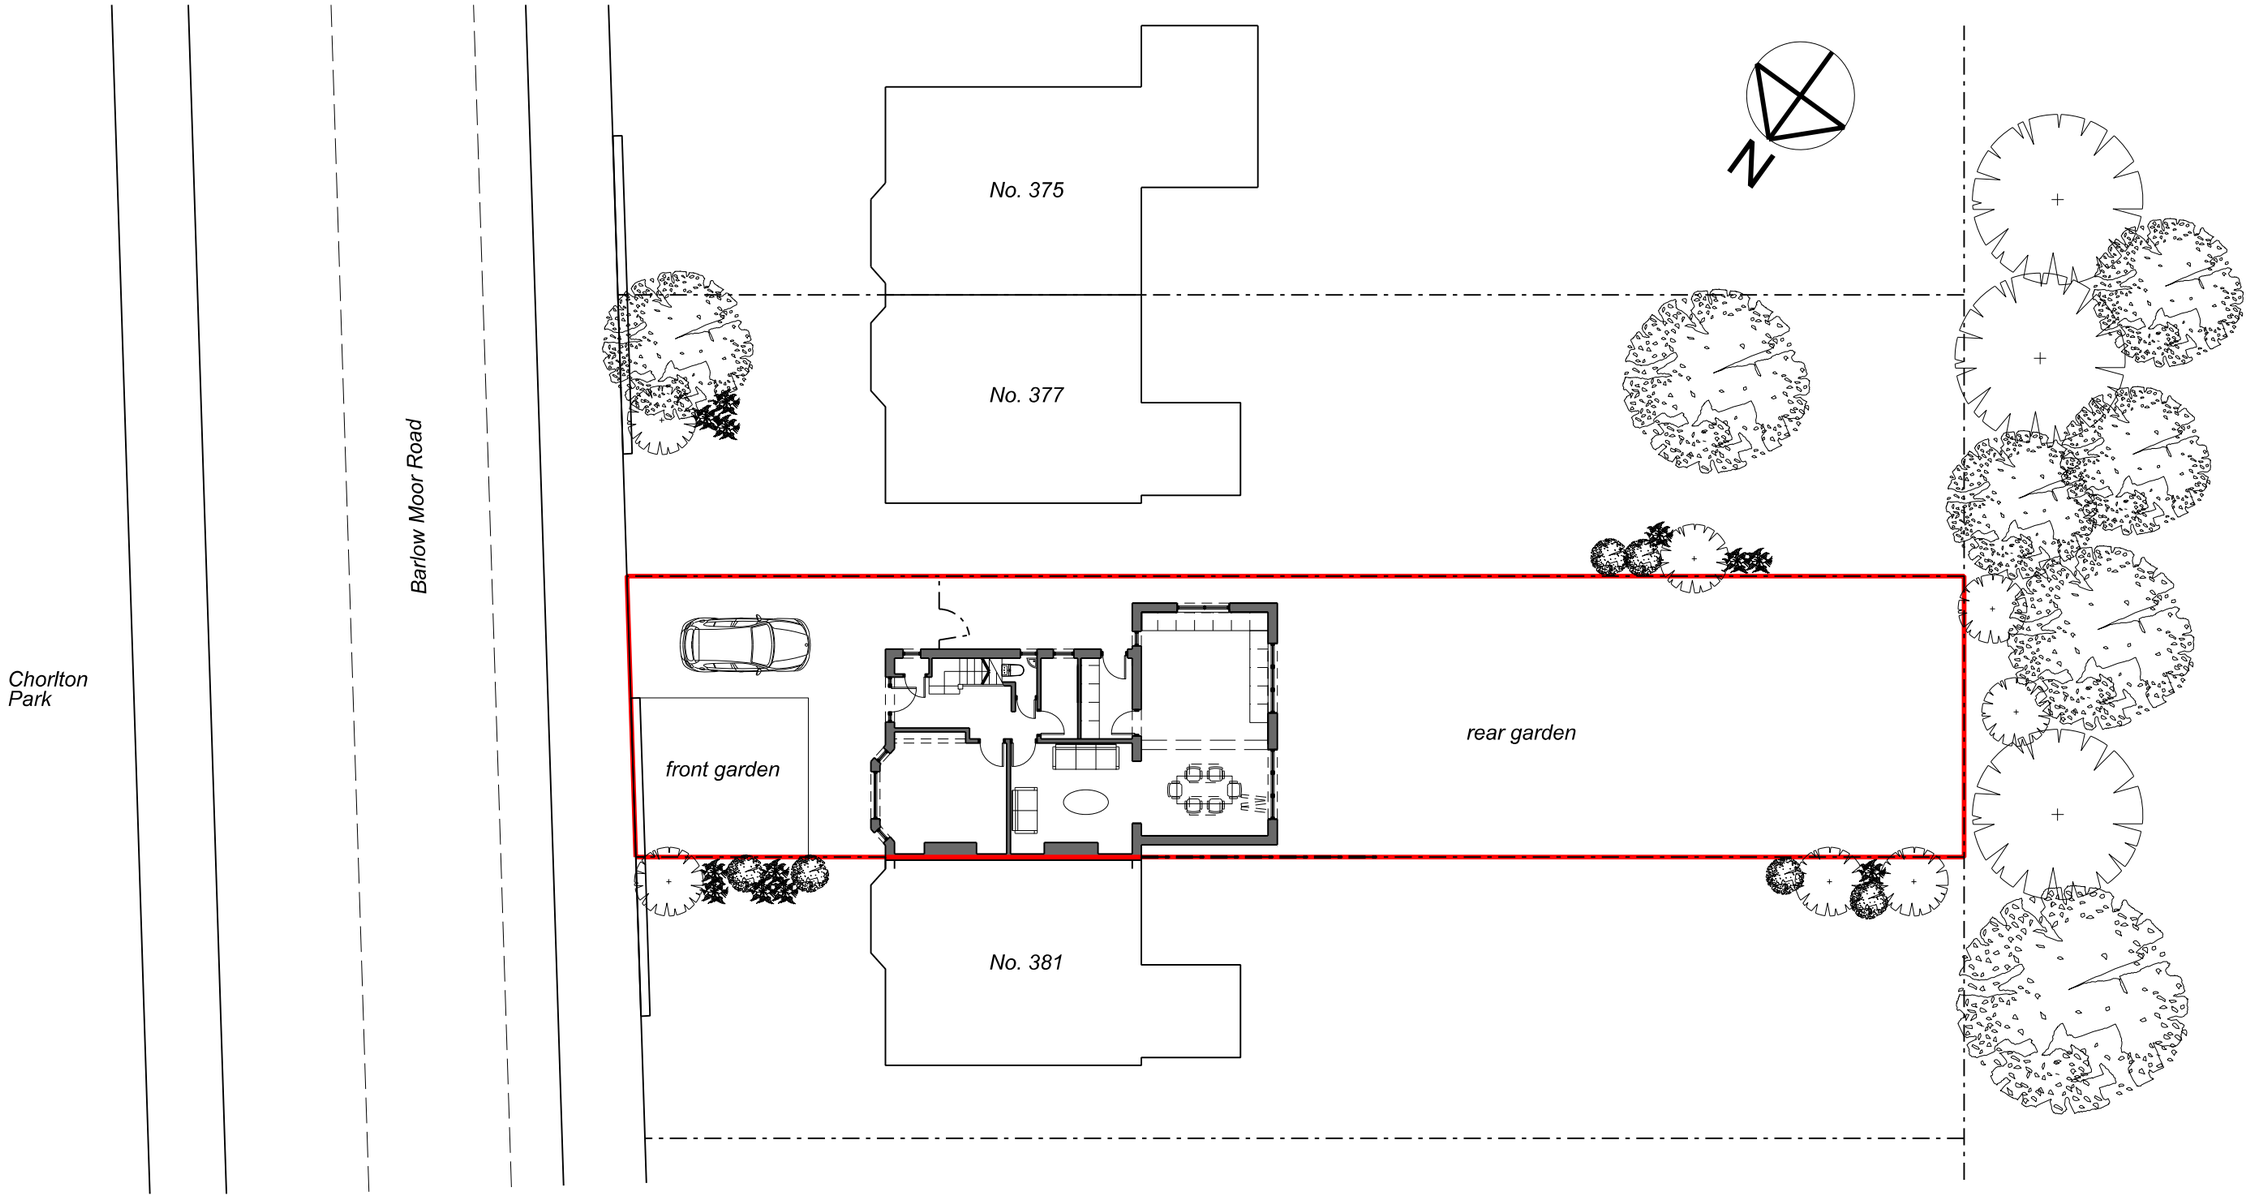


Project

Mr and Mrs Clewlow
379 Barlow Moor Road

Title

Existing Site Plan

Job No.	*Drawing No.*
1014	L100

Scale @A3

1:200

0m 2m 4m 6m 8m 10m