
not be used or reproduced in any form without its express permiss
The Moral right of the author is hereby asserted – Copyright © 20

- Do not scale from this drawing – Work to figured dimensions only. dimensions to be checked on site prior to the execution of any wo
- For the avoidance of doubt all dimensions are measured to wall structure and not the finishes unless otherwise stated.
- Where any discrepancy is found to exist within or between drawings and/or documents it should be reported to the architect immediate
- cj architecture Ltd. shall not be liable for any use of drawings and documents for any purpose other than for which the same were prepared by or on behalf of cj architecture Ltd.

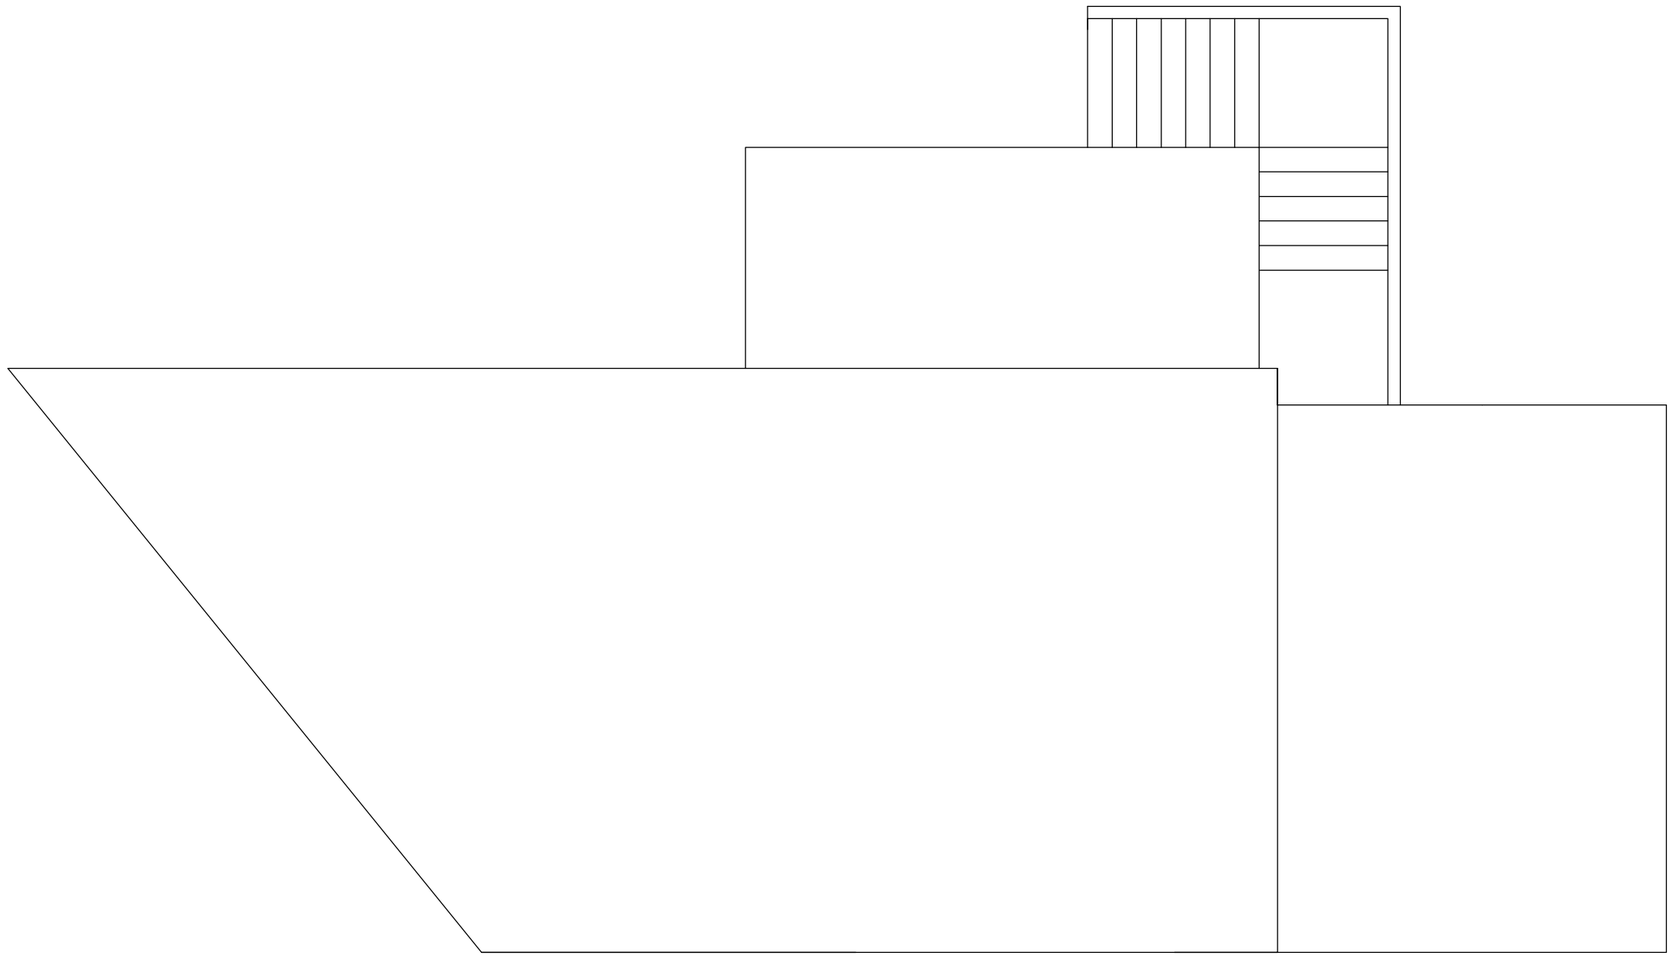

PROPOSED ROOF PLAN SCALE 1:50

C J Architecture

# PROPOSED BEDSIT/STUDIO FLATS TO 9 OLD RD, MANCHESTER

N W E S

DRN: JC
DATE:23.01.14
REV:

Tel: 0161 6208834 Mob: 07845571351 Visit: www.cjarchitecture.co.uk E-mail: enquiries@cjarchitecture.co.uk
Registered in England: 07298913