Do not scale from this drawing. All information should be checked by the contractor on site before commencing work. Any discrepencies should be reported to the Archirama immediately. All rights are reserved and are not transferable. Unauthorised reproductions of this drawing are not permitted.



EXISTING SIDE ELEVATION TOWARDS 426



EXISTING REAR ELEVATION




ACROSS PATIO


EXISTING REAR ELEVATION

FROM GARDEN LEVEL

0 5m

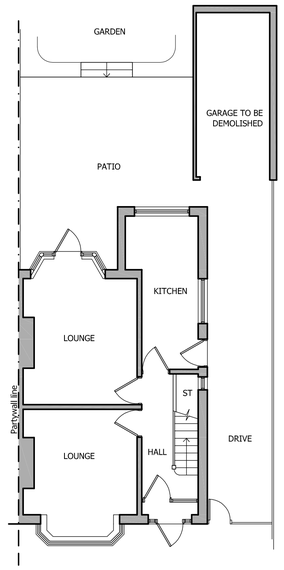


EXISTING FLOOR FLOOR PLAN

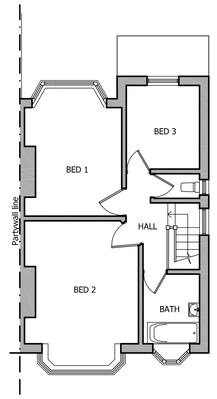

EXISTING FLOOR FLOOR PLAN




LOCATION PLAN 1:1000

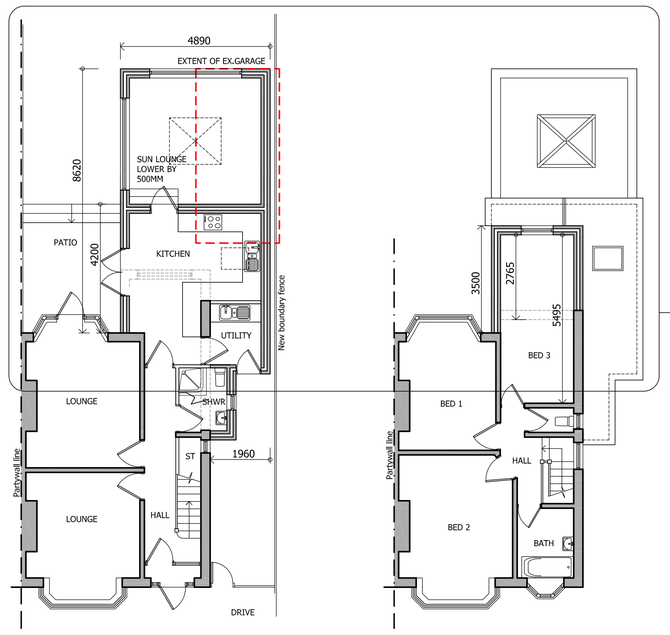



PROPOSED FLOOR FLOOR PLAN

PROPOSED FLOOR FLOOR PLAN

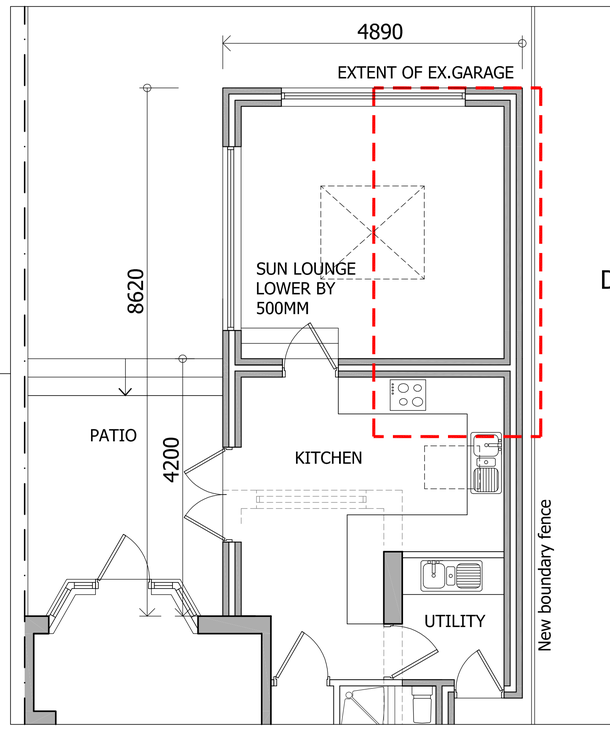


DETAILED AREAS 1:50

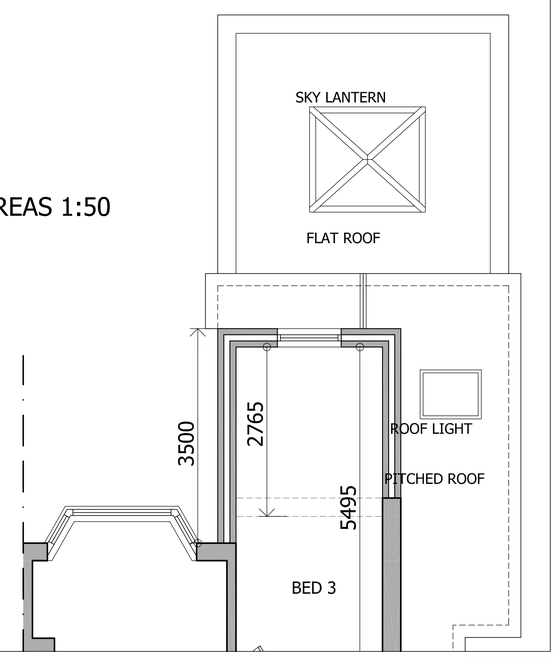

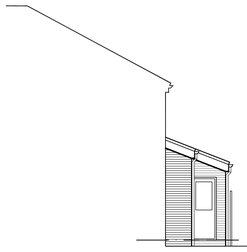


PROPOSED CROSS SECTIONAL ELEVATION TOWARDS FRONT

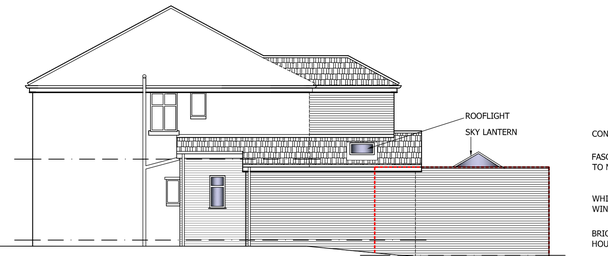


PROPOSED SIDE ELEVATION TOWARDS 426

*BOUNDARY FENCES NOT SHOWN

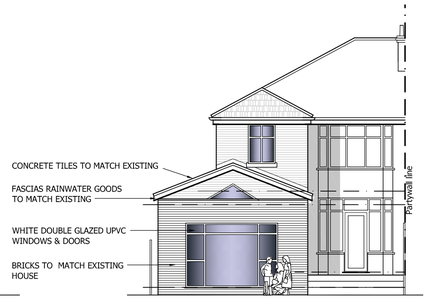

PROPOSED REAR ELEVATION

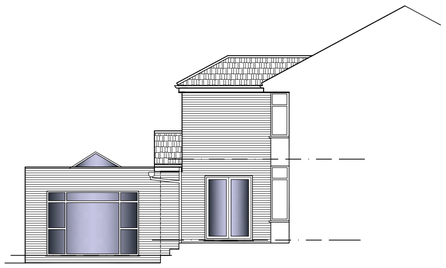

PROPOSED SIDE ELEVATION

*BOUNDARY FENCES NOT SHOWN

Rev.	Date	Description
A	07/05/2014	Rear single storey lounge amended to suit comments by planner

archirama
Architecture & project management
Archirama Ltd
4 Mallowdale Avenue, Fallowfield, Manchester M14 6GT
Tel: 07976 171 006 email mail@archirama.co.uk

Client: Mr M Ibrahim

Project / Site: 428 Mauldeth Road West, Manchester, M20 2UJ

Drawing Title: Proposed part single part double storey rear extension

Drawn By: FR 25/02/14
Checked by:
Stage: Planning
Scale: 1 : 100@A1

Drawing No: PL01
Revision: A