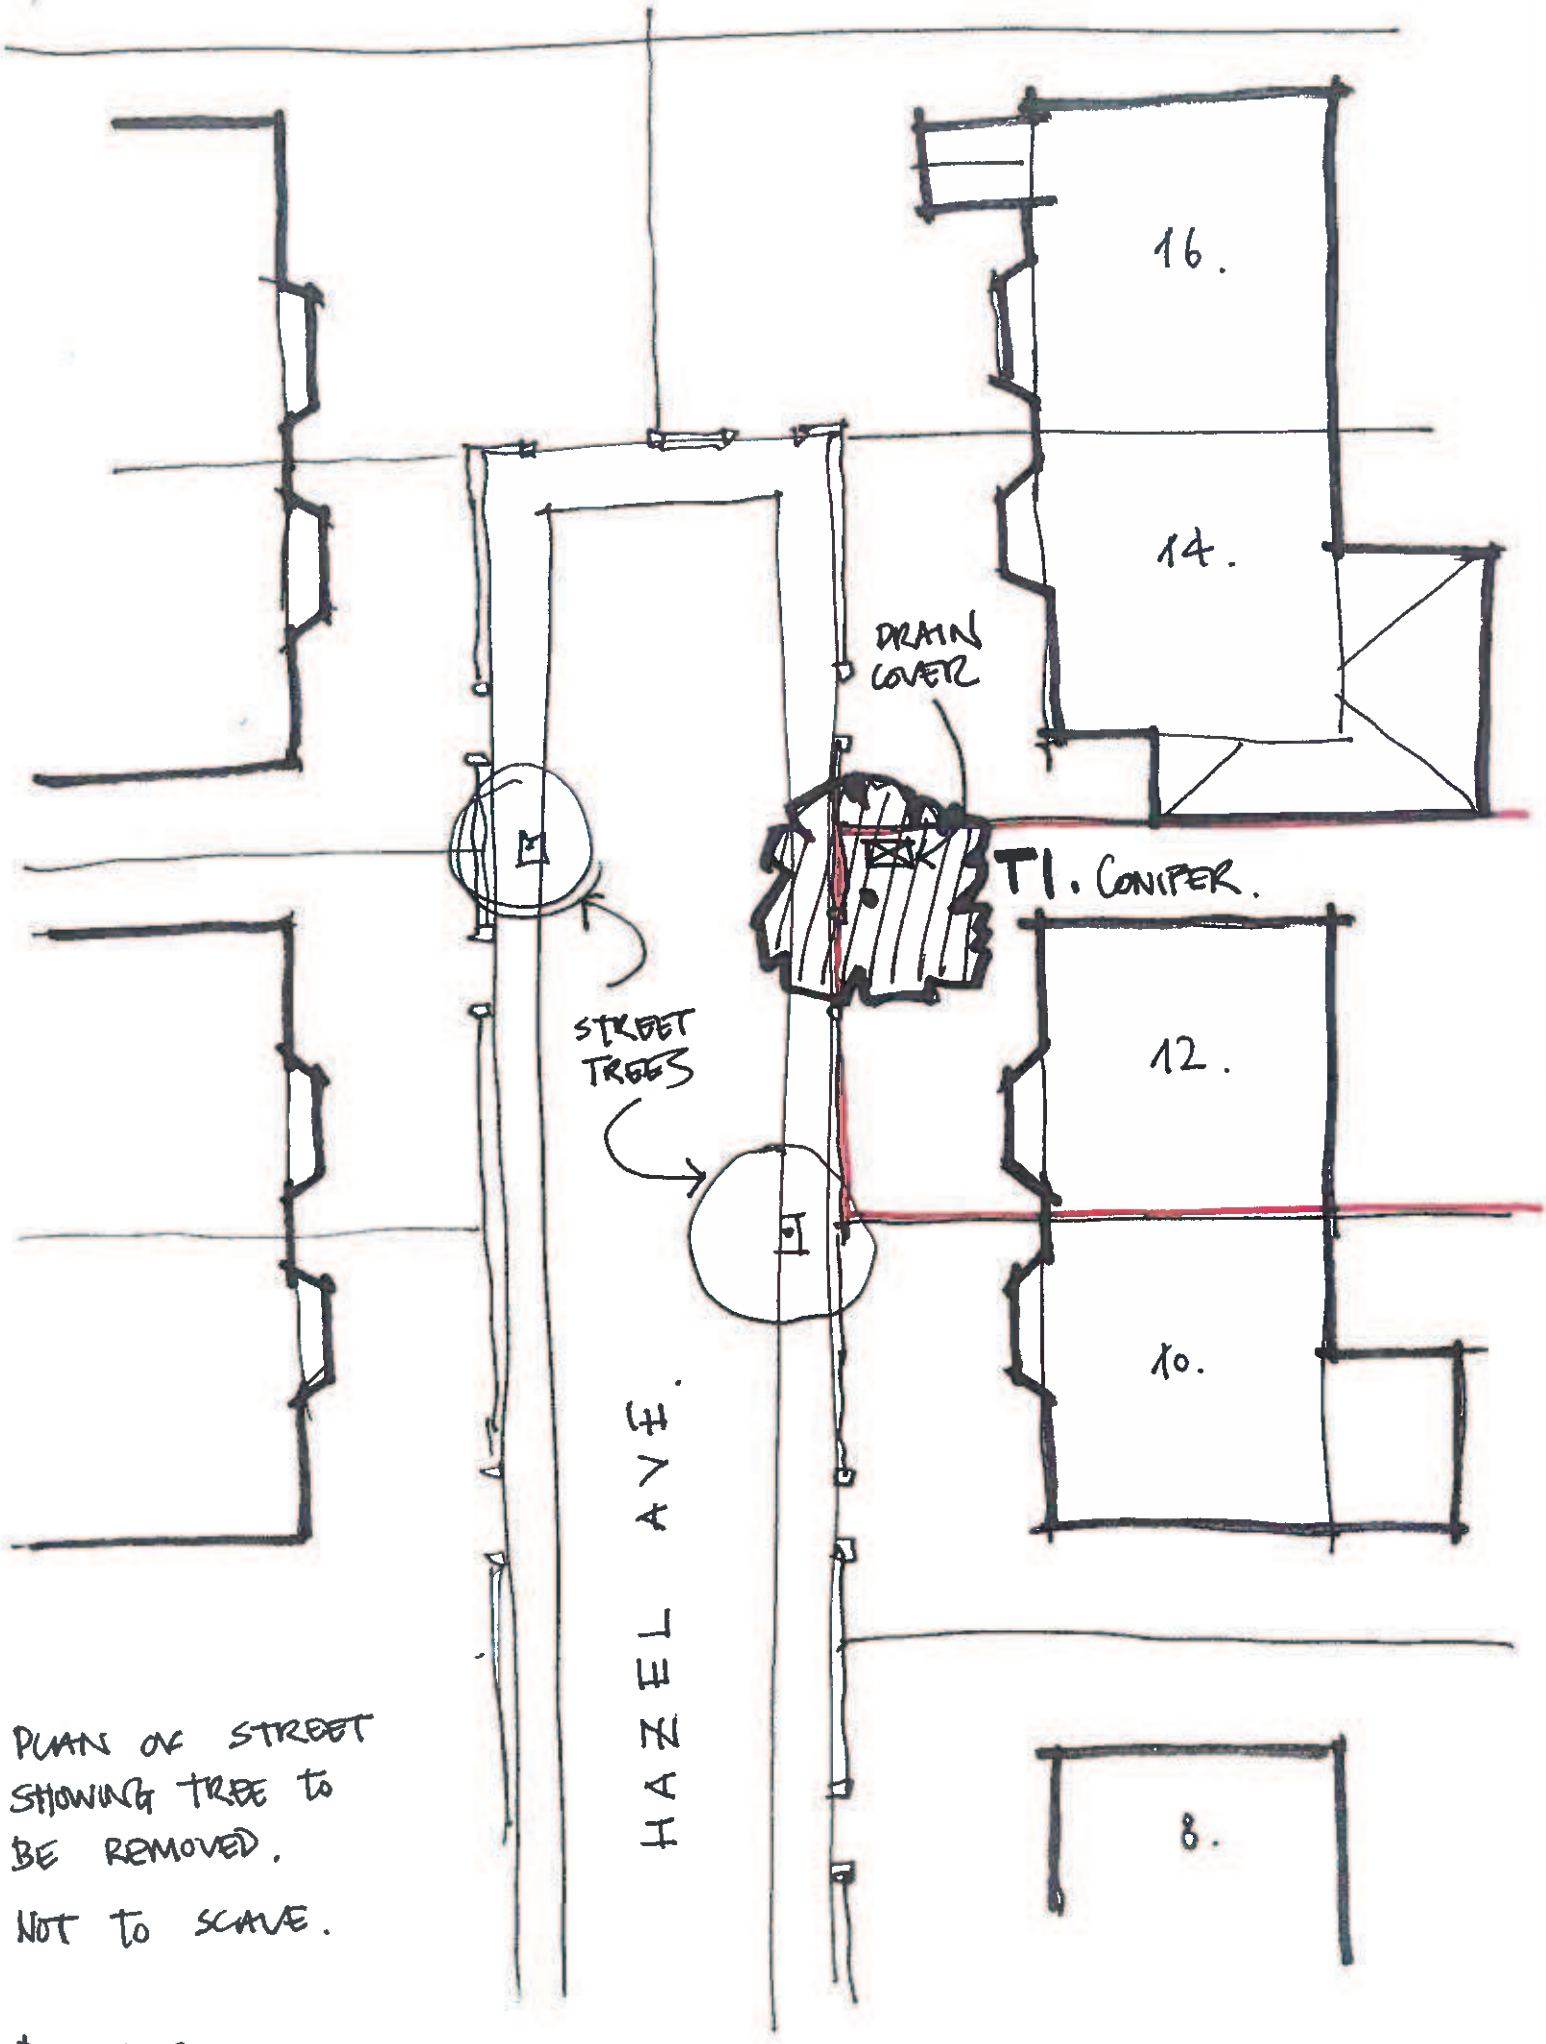


PLAN OF STREET SHOWING TREE TO BE REMOVED.

NOT TO SCALE.

DRAWING NR: 001.