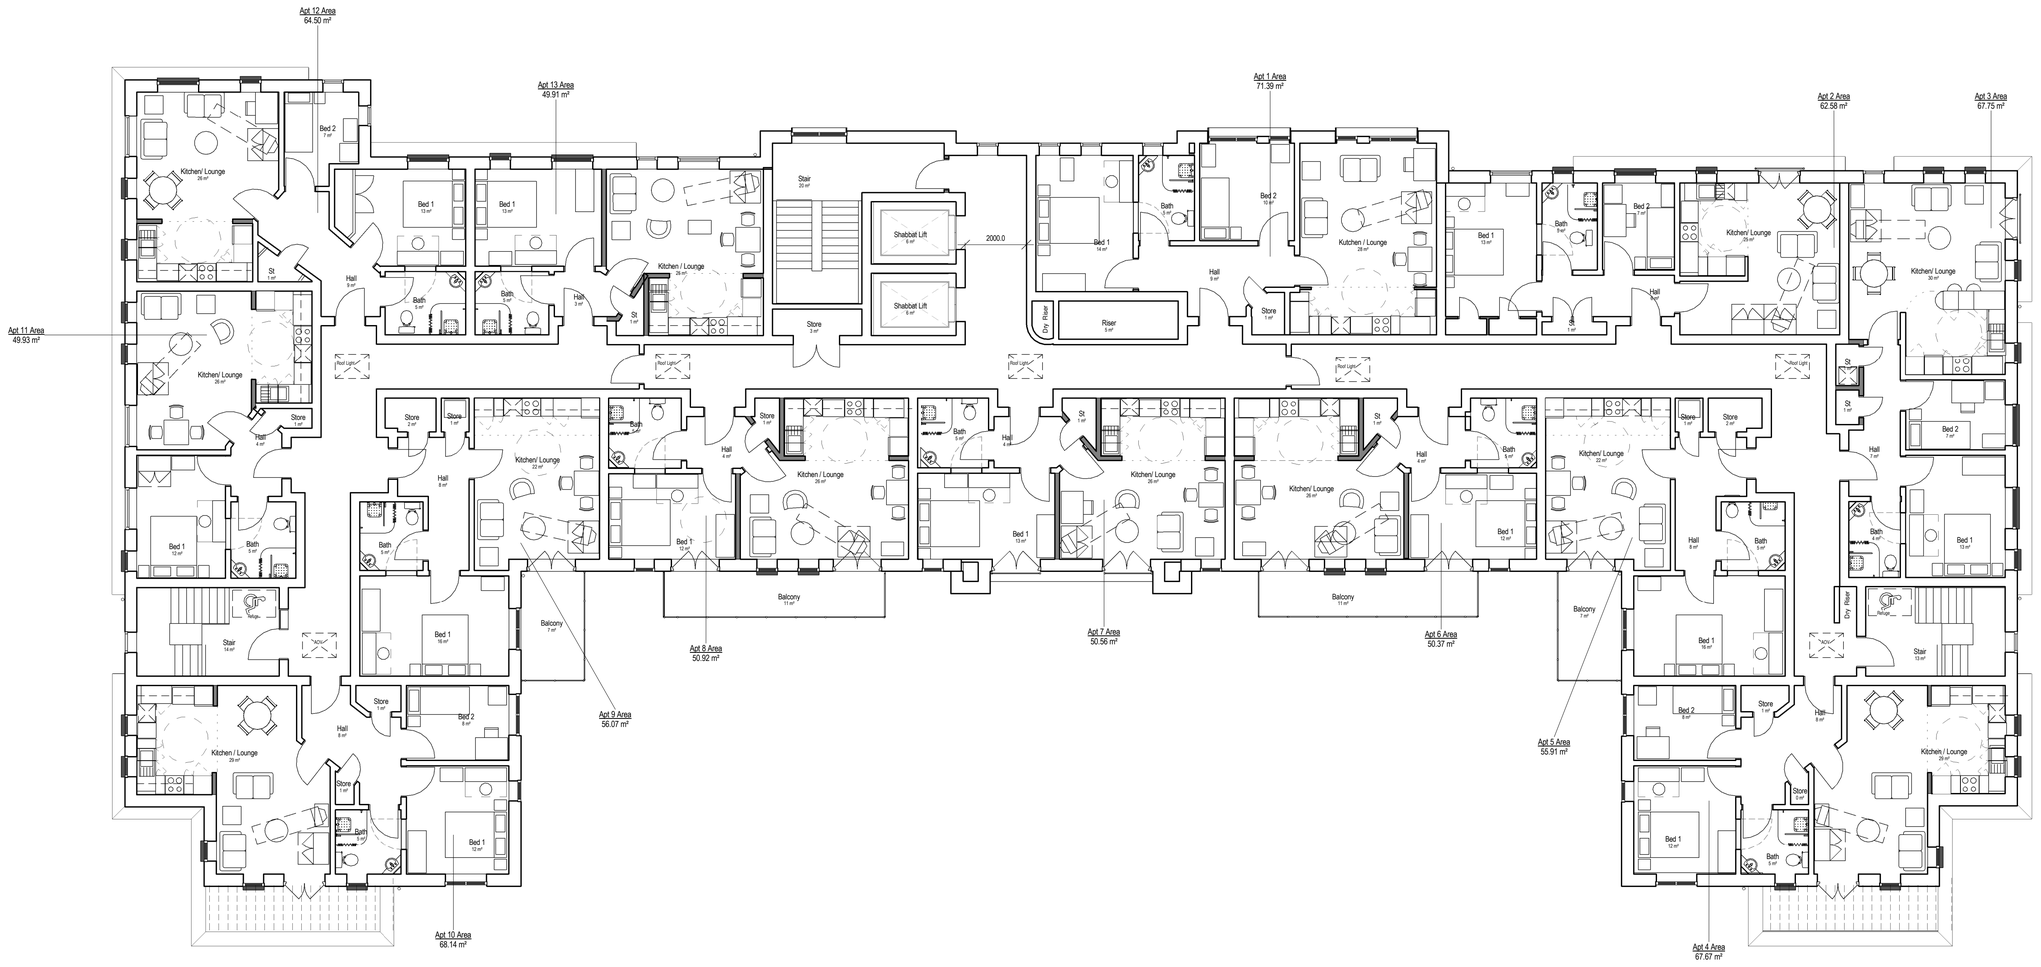

Third Floor
1 : 100



Second Floor
1 : 100

Notes

The Contractor is to check all dimensions and conditions on site before commencing. Do not scale from this drawing.

This drawing remains the copyright of POZZONI LLP.

Scale Bars — TO BE USED ONLY AS GUIDANCE

1:100	mm	1000	3000	5000	
1:200	mm	5000	8000		
1:500	M	0	15	25	
1:1250	M	10	30	50	70

KEYPLAN

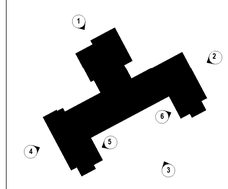

Area Schedule_GIA

Level	Area
-01 Basement Level	508 m²
Ground Floor	1434 m²
01 First Floor	1409 m²
02 Second Floor	1095 m²
Third Floor	1039 m²
Grand total: 6	5485 m²

7 No. 1 Bed Apartments
6 No. 2 Bed Apartments
TOTAL: 13 Apartments

Rev	Description	By	Date
E	Planning Submission	SH	10.06.14
D	Design Sign Off	SH	18.05.14
C	Revised Apartment Layouts	SH	06.05.14
B	Revised Layout and Grid	SH	02.04.14
A	Structural Grid Added	SH	18-03-14

Client: Belong Construction

Job: Belong, Morris Feinmann

Drawing: Proposed Second and Third Floor Plan

Drg No.: P3462 - 202 — Rev: E

Date: 19/05/14 — Scale: As indicated @ A0

3D CoOrd: SH — 3D CoOrd: SH — Approved: DG

Project Status: Feasibility | Tender | Construction | Design | Contract | As Built

POZZONI

London House
115 Golden Lane
London
EC1Y 0TJ
+44 202 787 0079
architects@pozzoni.co.uk

Woodville House
2 Woodville Road
Altrincham
WA14 2FH
+44 161 928 7848
www.pozzoni.co.uk

Drawings and models powered by POZZONI BIM using AutoDesk Revit — Contact us for details