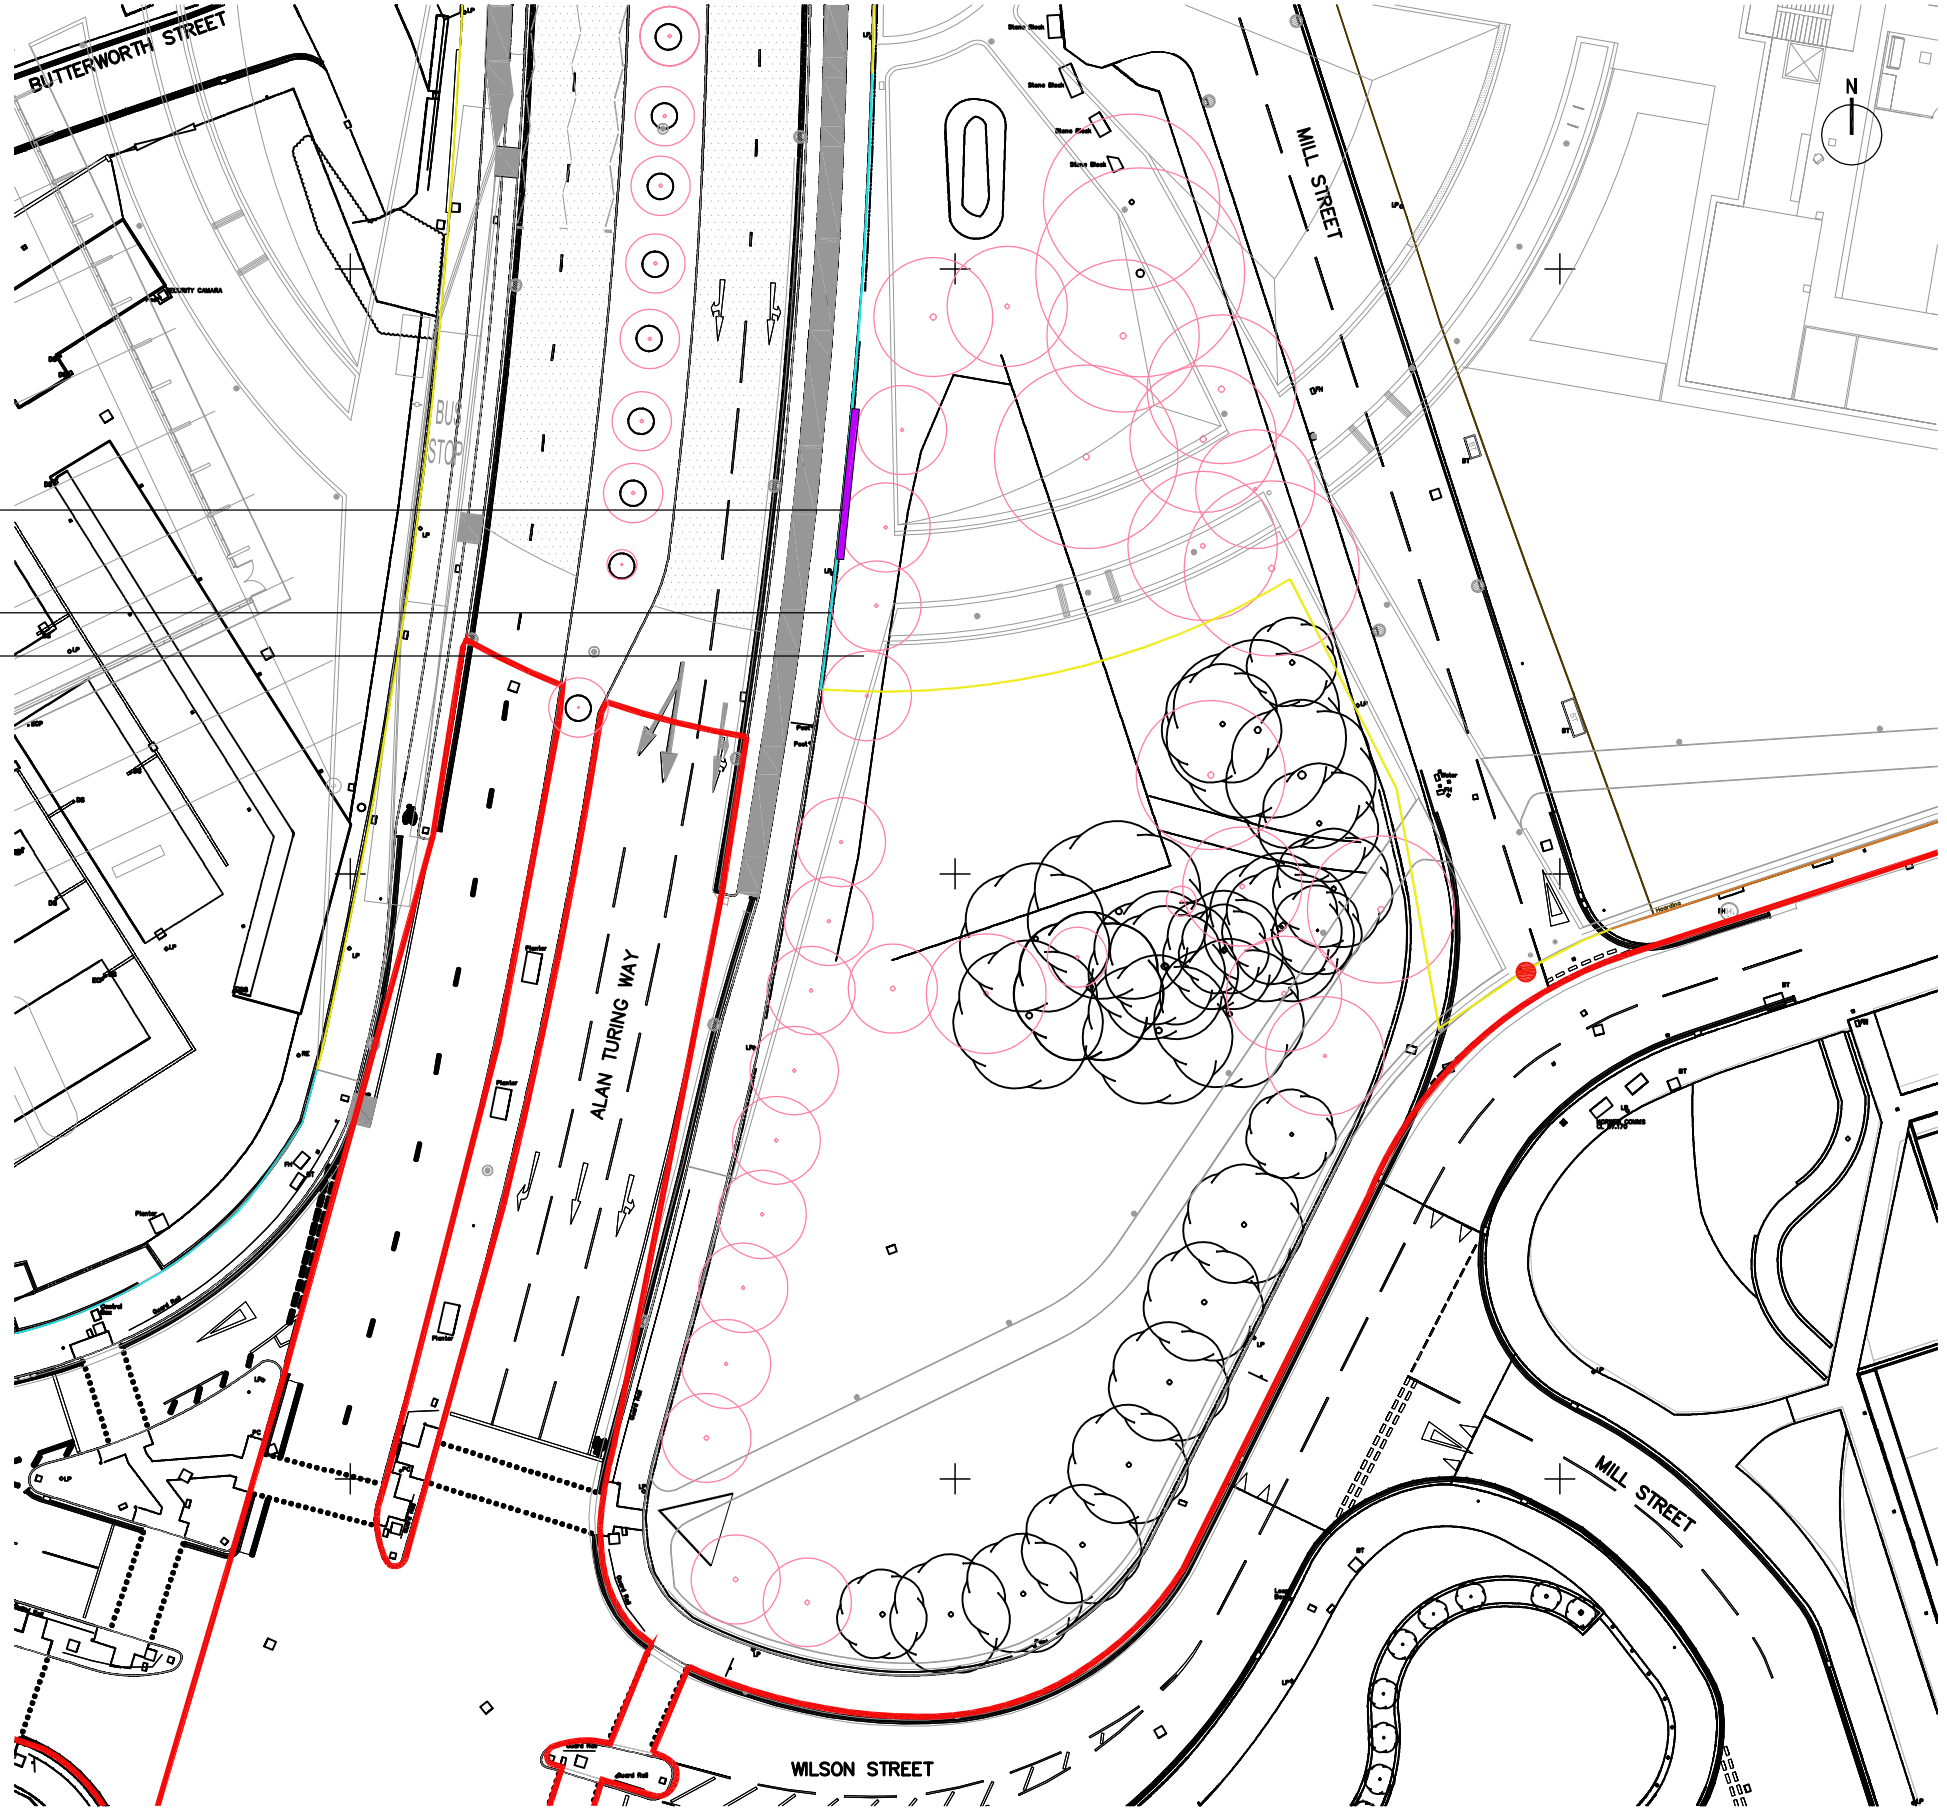


Proposed advertisement hoarding location (approx.)

Site hoarding

Existing trees to be removed as a result of the development (Planned removal end September 2014)

Site Hoarding Key

Boarding

Branding Boards

Debris Netting

Site Access

Planning Boundaries

rev	description	date	dr by	ap by
orig|nal by GLE		11.10.13		

Aedas

Architecture

Aedas Architects Ltd
Parsonage Chambers
3 The Parsonage
Manchester M3 2HW
United Kingdom

T +44(0)161 8287900
F +44(0)161 8287930
E manchester@aedas.com
aedas.com

client
Manchester City Council

project
Beswick Community Hub Project

drawing
Advertisement Hoarding Site Location Plan

project number		scale	
2012.00891.000		1:500	@A3
drawing number	rev	issue status	
PL_01	-	Planning	

This drawing is to be read in conjunction with all related drawings. All dimensions must be checked and verified on site before commencing any work or producing shop drawings. The originator should be notified immediately of any discrepancy.
This drawing is copyright and remains the property of Aedas.