Do not scale from drawing
Dimensions are to be checked on site
If in doubt please ask

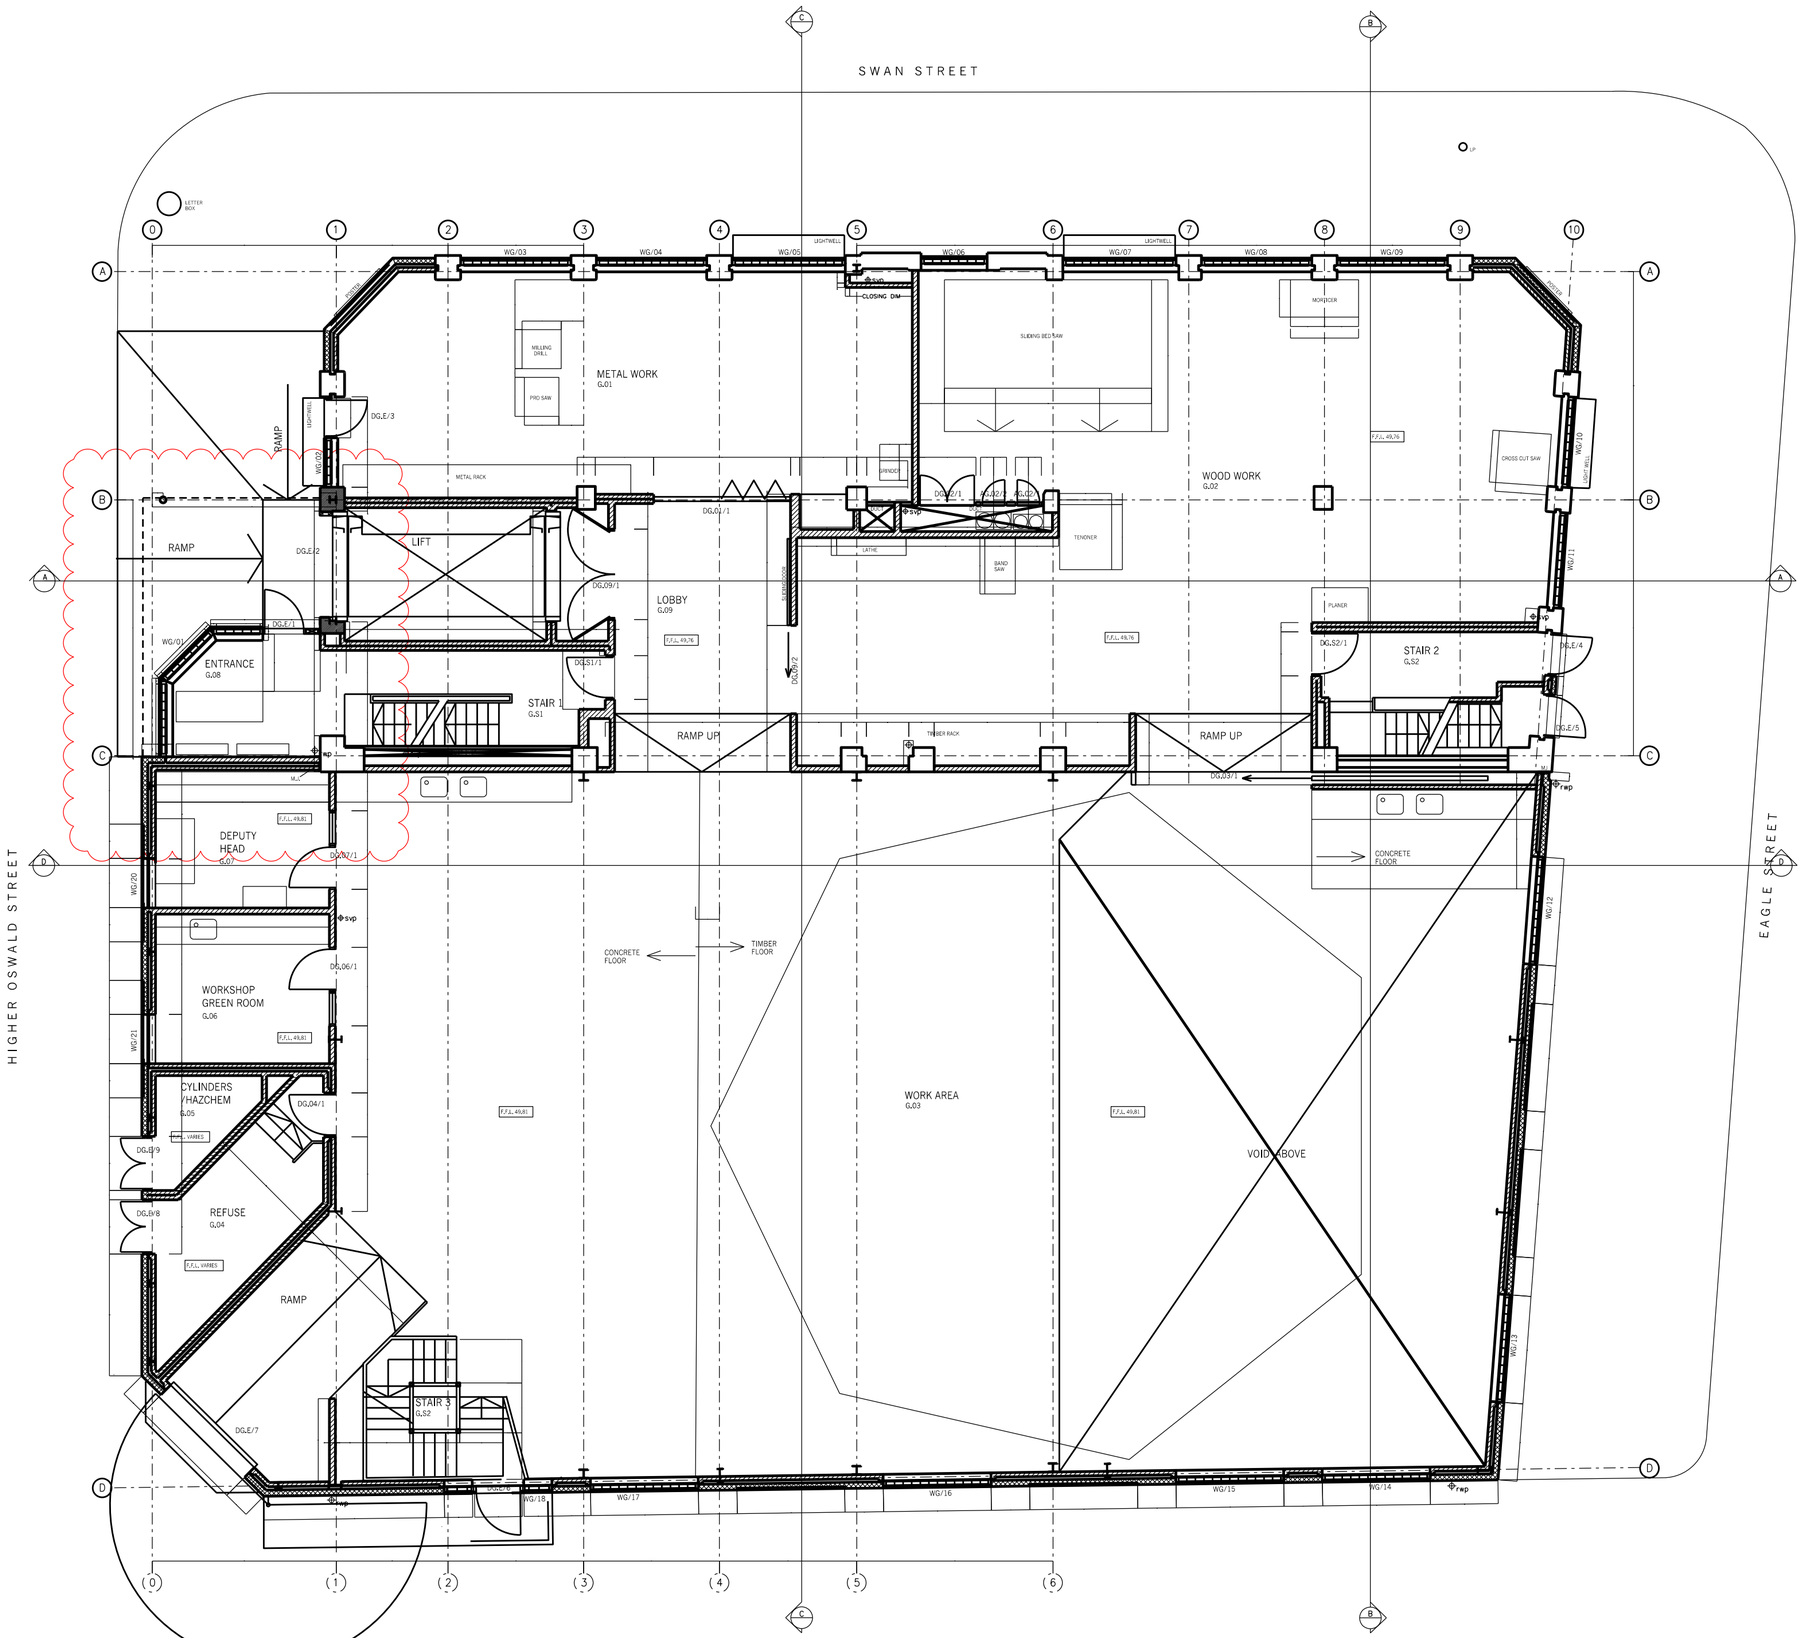

A Canopy shown LW 23.01.14

Royal Exchange, Manchester
Swan Street

EXISTING PLANS
GROUND FLOOR PLAN

–

Drwg. No: **7597 (01) 002** Rev: **A**

Date : 14.10.13 Scale: 1:100 @A2 Checked by : LW

PLANNING

buttress fuller alsop williams · architects

31-33 Princess Street, Manchester, M2 4BF - telephone + 44 (0)161 236 3303
fax + 44(0)161 236 3603 - web site:www.bfaw.co.uk - email:contact@bfaw.co.uk
Buttress Fuller Alsop Williams Ltd is Registered in England and Wales: 5363573