



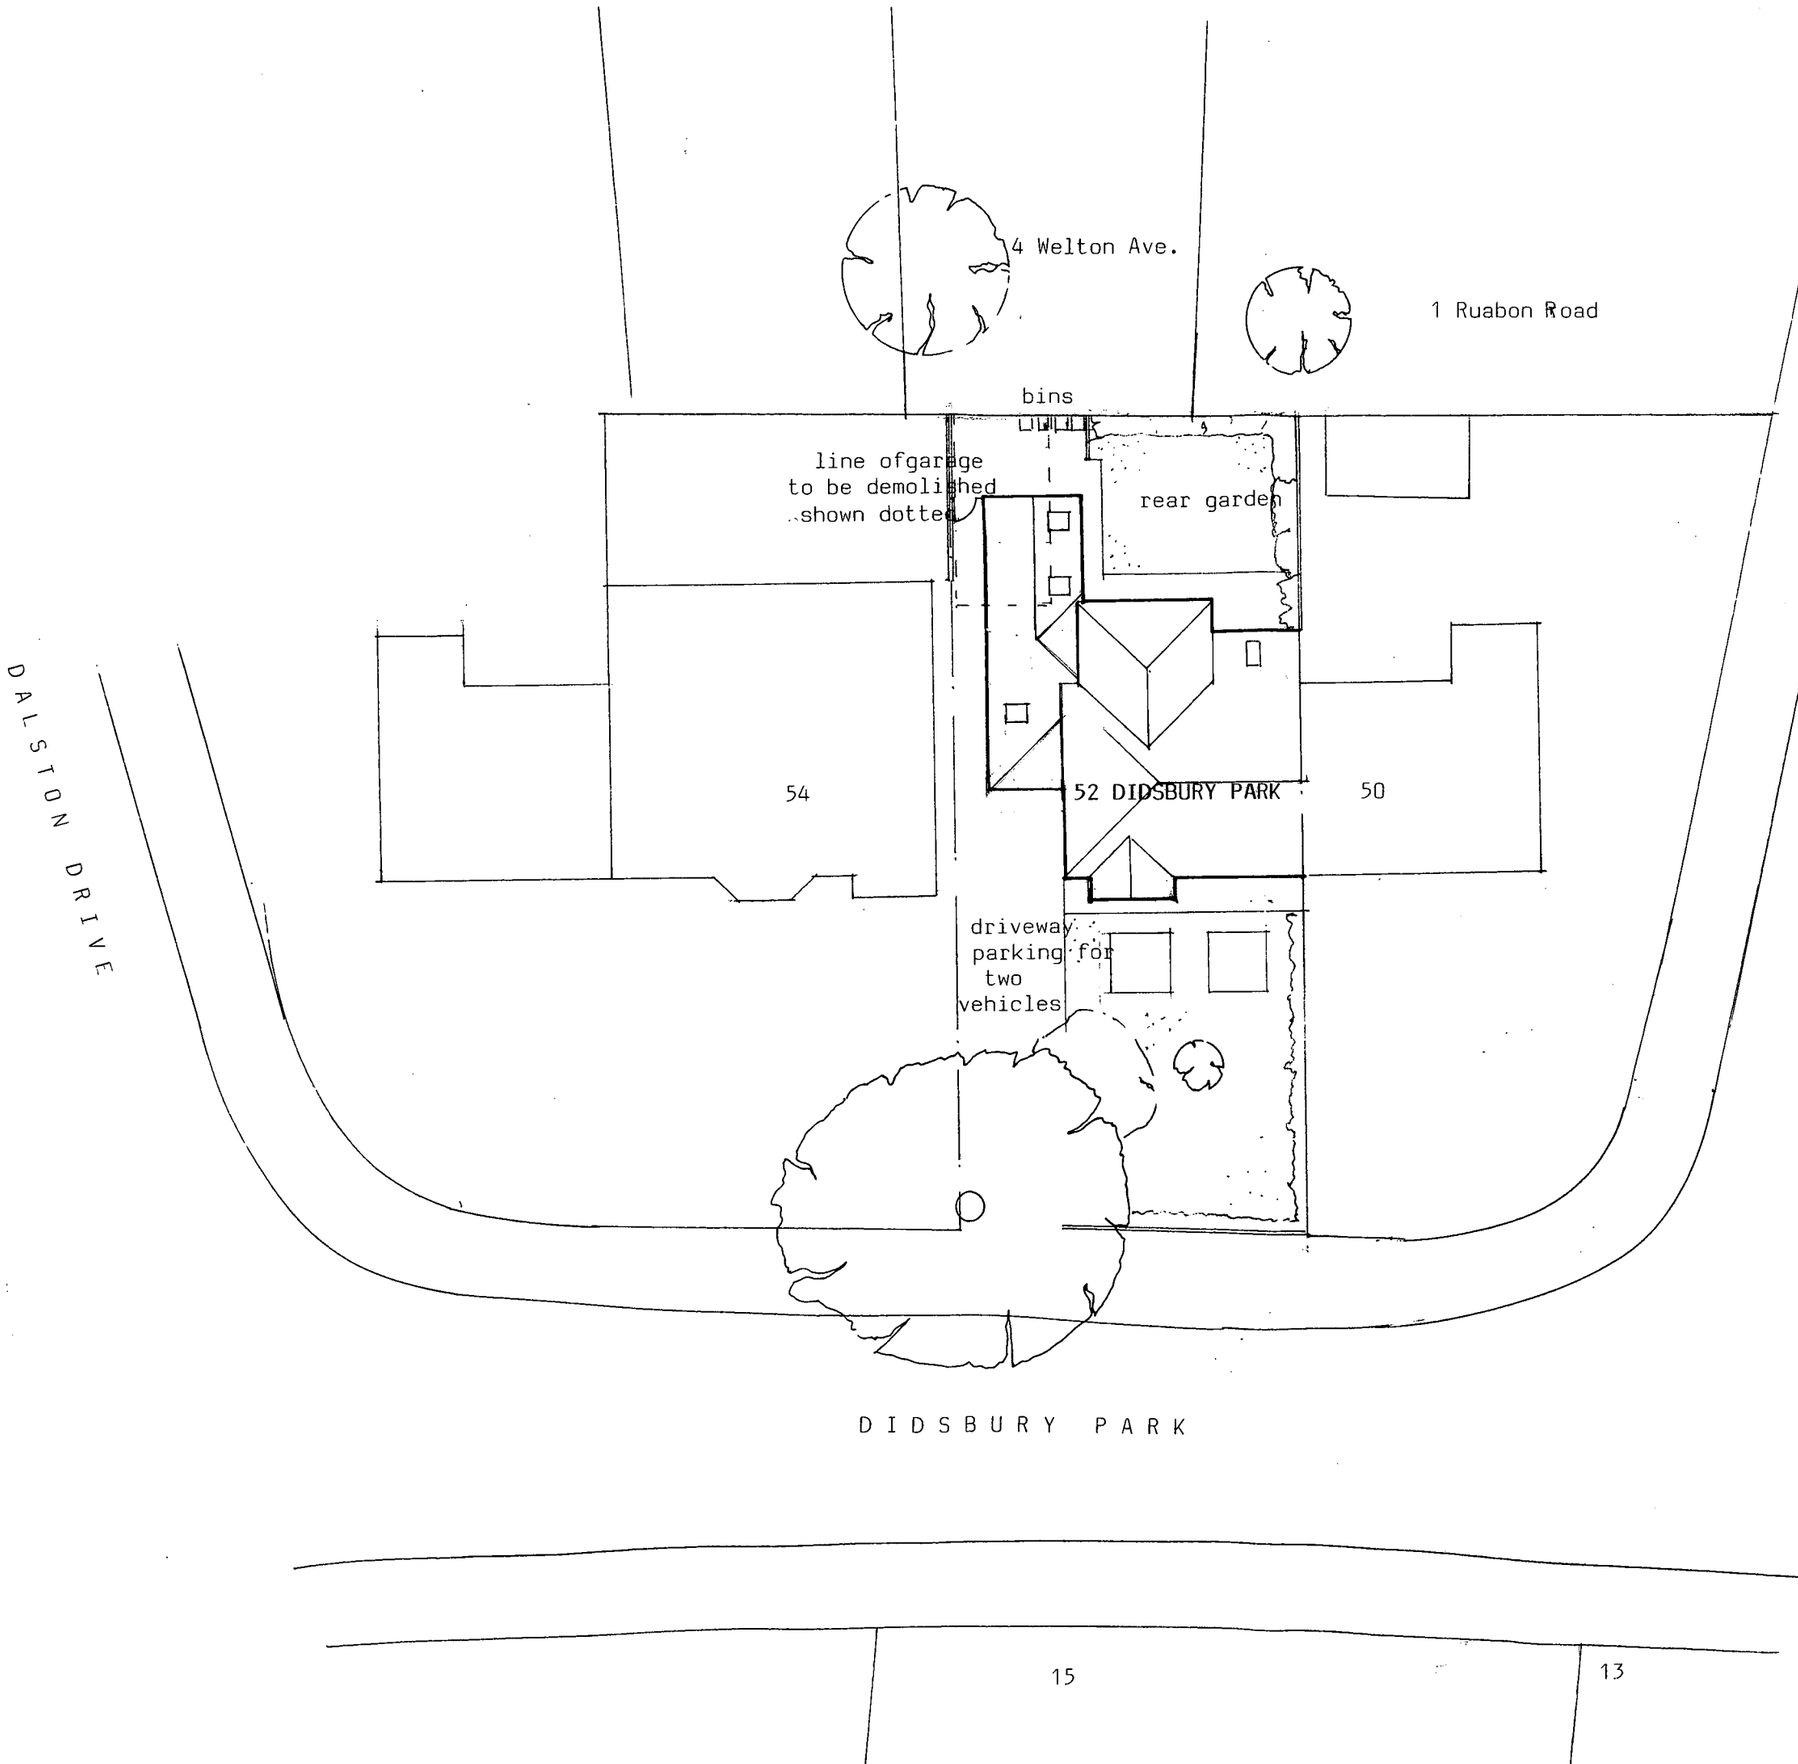

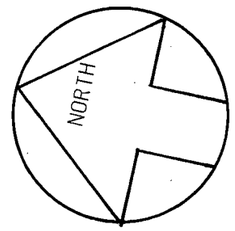



SITE LAYOUT PLAN

52 DIDSBURY PARK
DIDSBURY MANCHESTER M20 5LJ

Drawing no.3 scale 1:200 @ A3

BAILEY AND COMPANY
architecture

21a Spath Road
Manchester M20 2QT
tel. 0161 4454506
jt@thompsonarchitects.co.uk