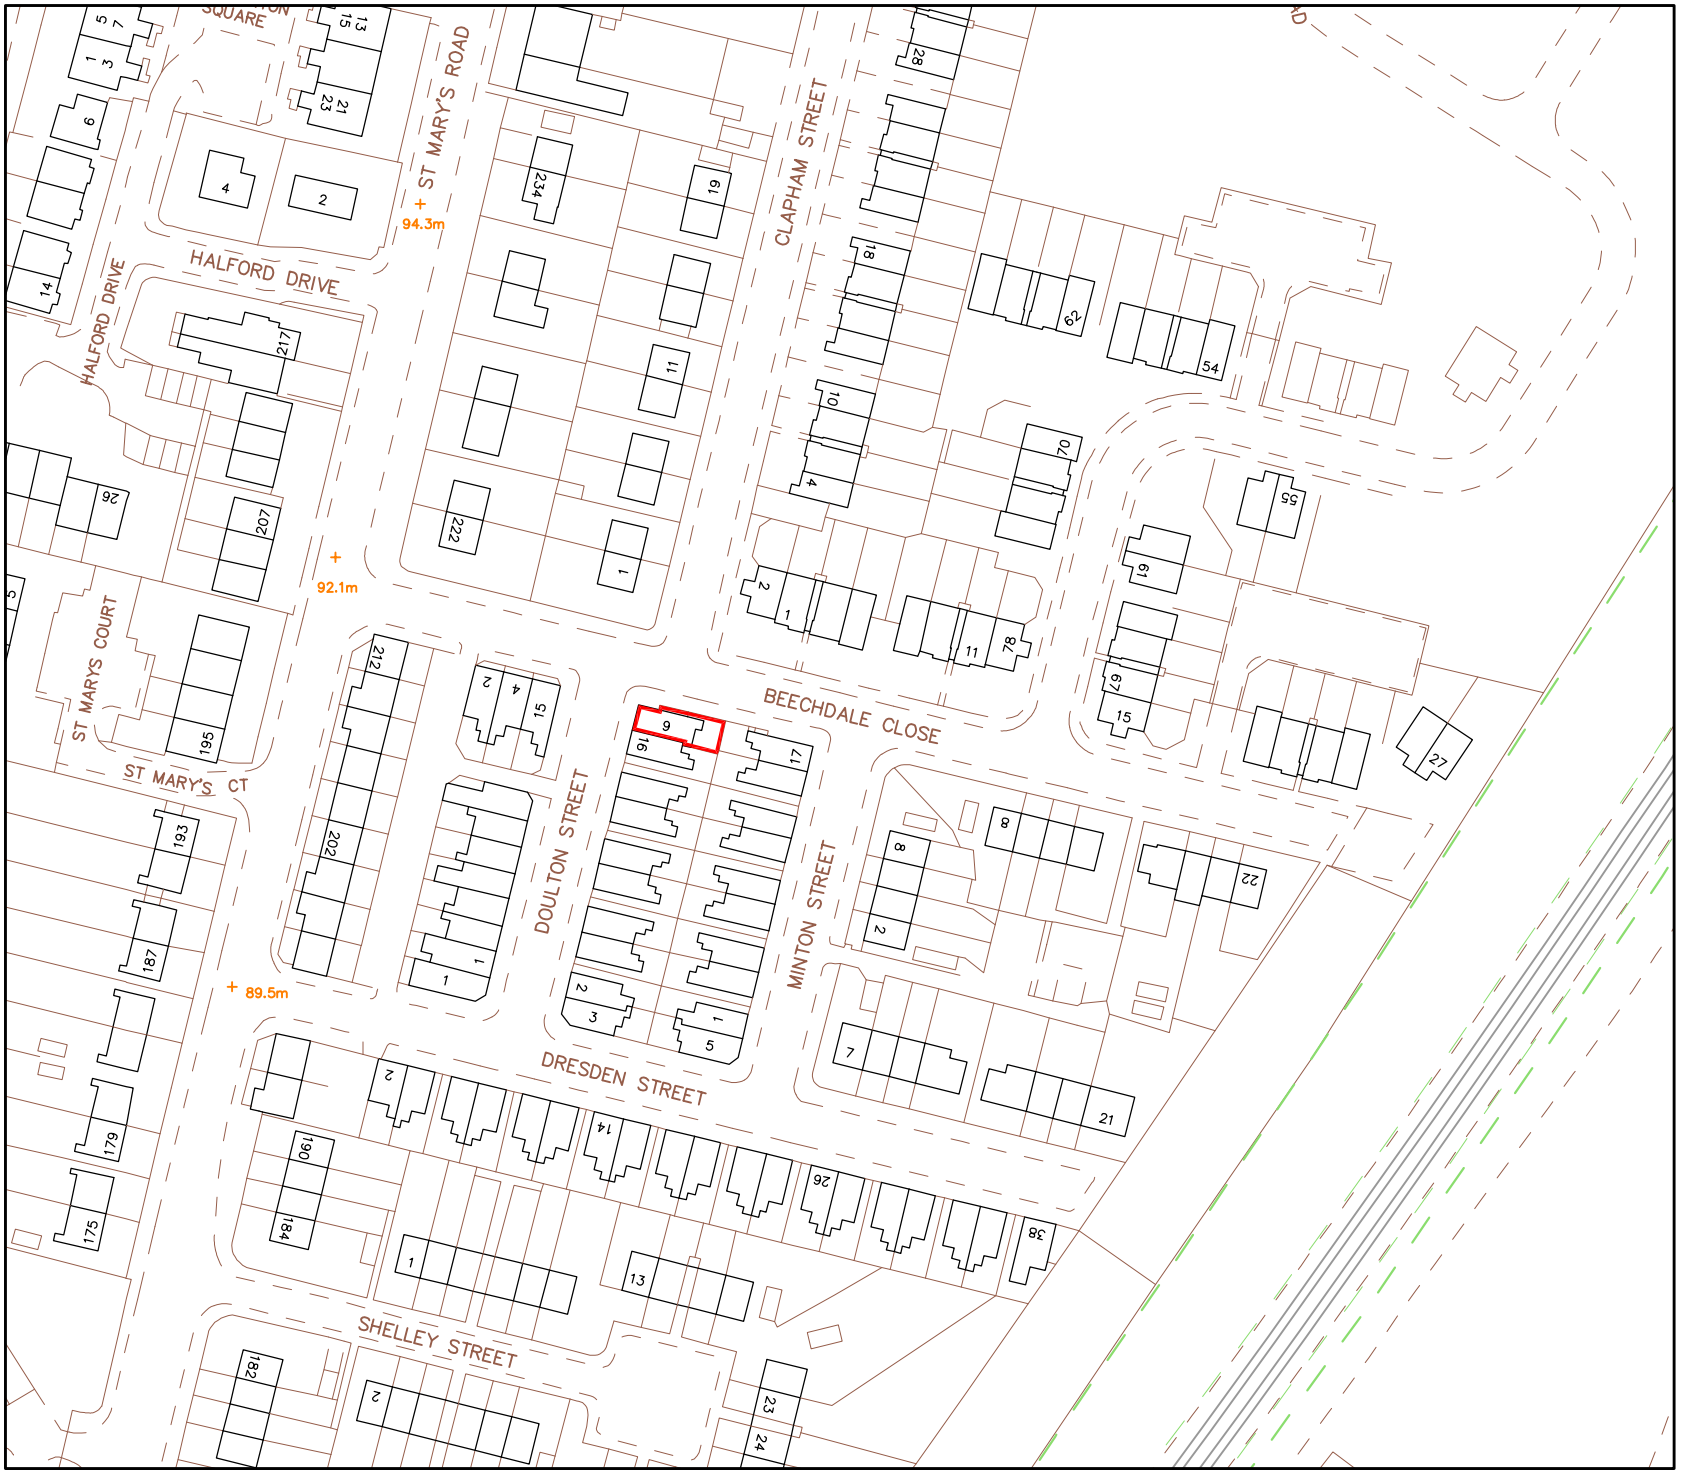

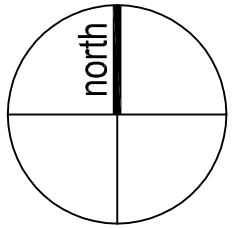

DK ARCHITECTS
t 0161 3593010
m 07814 024033
f 0161 3593183
e nadir@dkarchitects.net
w dkarchitects.net
a Sovereign House
Stockport Road
Cheadle, SK8 2EA

PROJECT:
NEW FIRST FLOOR FLAT WITH SEPARATE ACCESS

ADDRESS:
6 BEECHDALE CLOSE, MOSTON, MANCHESTER

DRG:
SITE LOCATION PLAN

DRG STATUS:
PLANNING SUBMISSION

DATE:	Oct. 2010	DRAWN:	ANK
SCALE:	1:1250	CHECKED:	ANK
SIZE:	A4	DRG NO:	NK.175.00

COPYRIGHT © 2007 DK ARCHITECTS (MCR) LIMITED. ALL RIGHTS RESERVED.