0 0.5 1 2 3 4 5 Metres 10

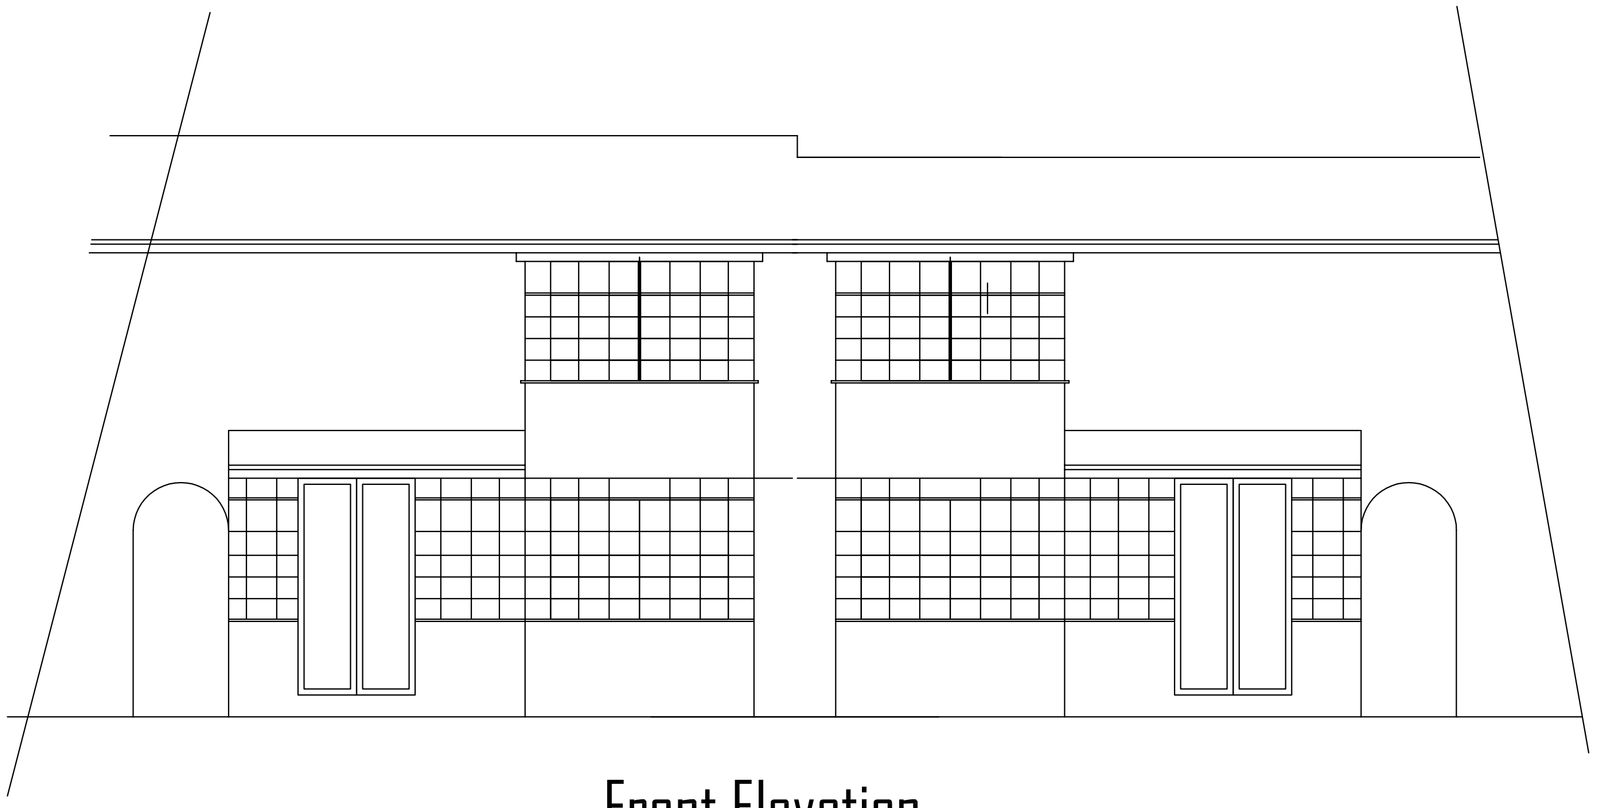

Front Elevation



Rear Elevation No 38

Rear Elevation No 40

Composite proposed rear elevations of Nos 38 & 40

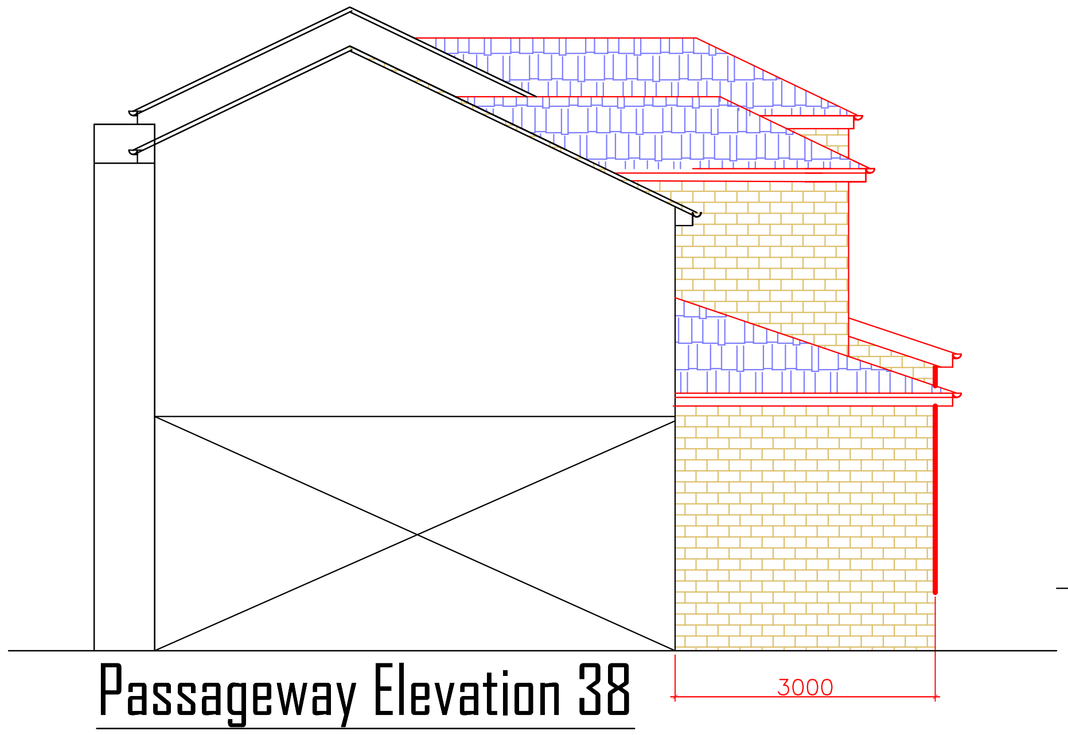

Passageway Elevation 38

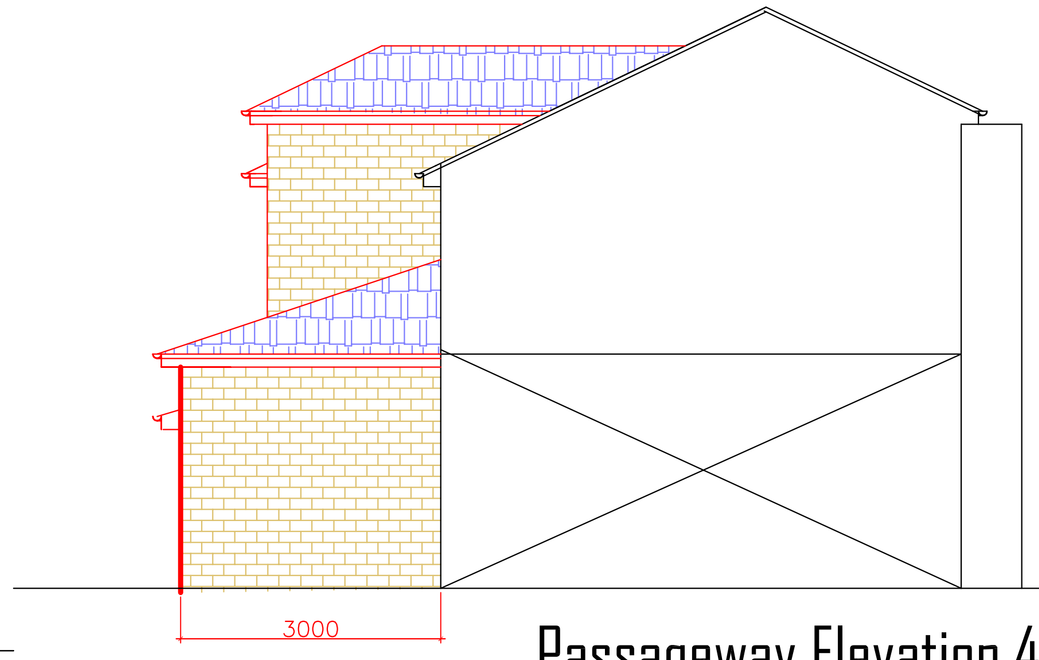

Passageway Elevation 40

Rev F	Passageway elevation 38 amended further	28/03/14
Rev E	Passageway elevation 38 amended	24/03/14
Rev D	Sections amended	21/01/14

Rev C	Single storey extended	08/01/14
Rev B	Gutter detail clarified	20/11/13
Rev A	REar Elevation set back-	--/--/--
No.	Revision/Issue	Date

F SUMMERFIELD
BSc Tech(Hons), CEng, FICE, MIStructE
Chartered Consulting, Civil, Structural & Municiple Engineer,
CDM Coordinator & Party Wall Surveyor. [Part Of Torplan Ltd]

216 Heaton Moor Road, Stockport, SK4 4DU
Tel: 0161-443 1881 . Mobile: 07802-296027 . Fax 0161-431 0786 .
Web Site: http://www.torplan.co.uk/engineer; e-mail: fs@torplan.co.uk

Project Name and Address
38 Parry Road
Longsight
Manchester M12 5QD
Proposed rear extension - Elevations

Project	**13.04.09**
Date	**09.04.13**
Scale	**1:100 @ A3**
Sheet	**02**
	Rev F