
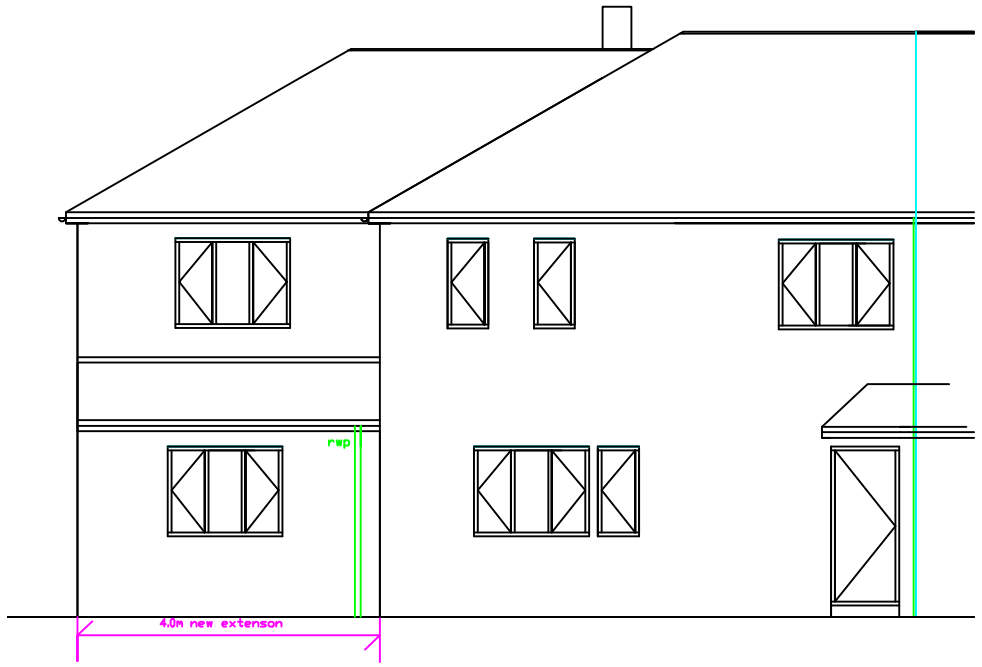


PROPOSED FRONT VIEW
1:100

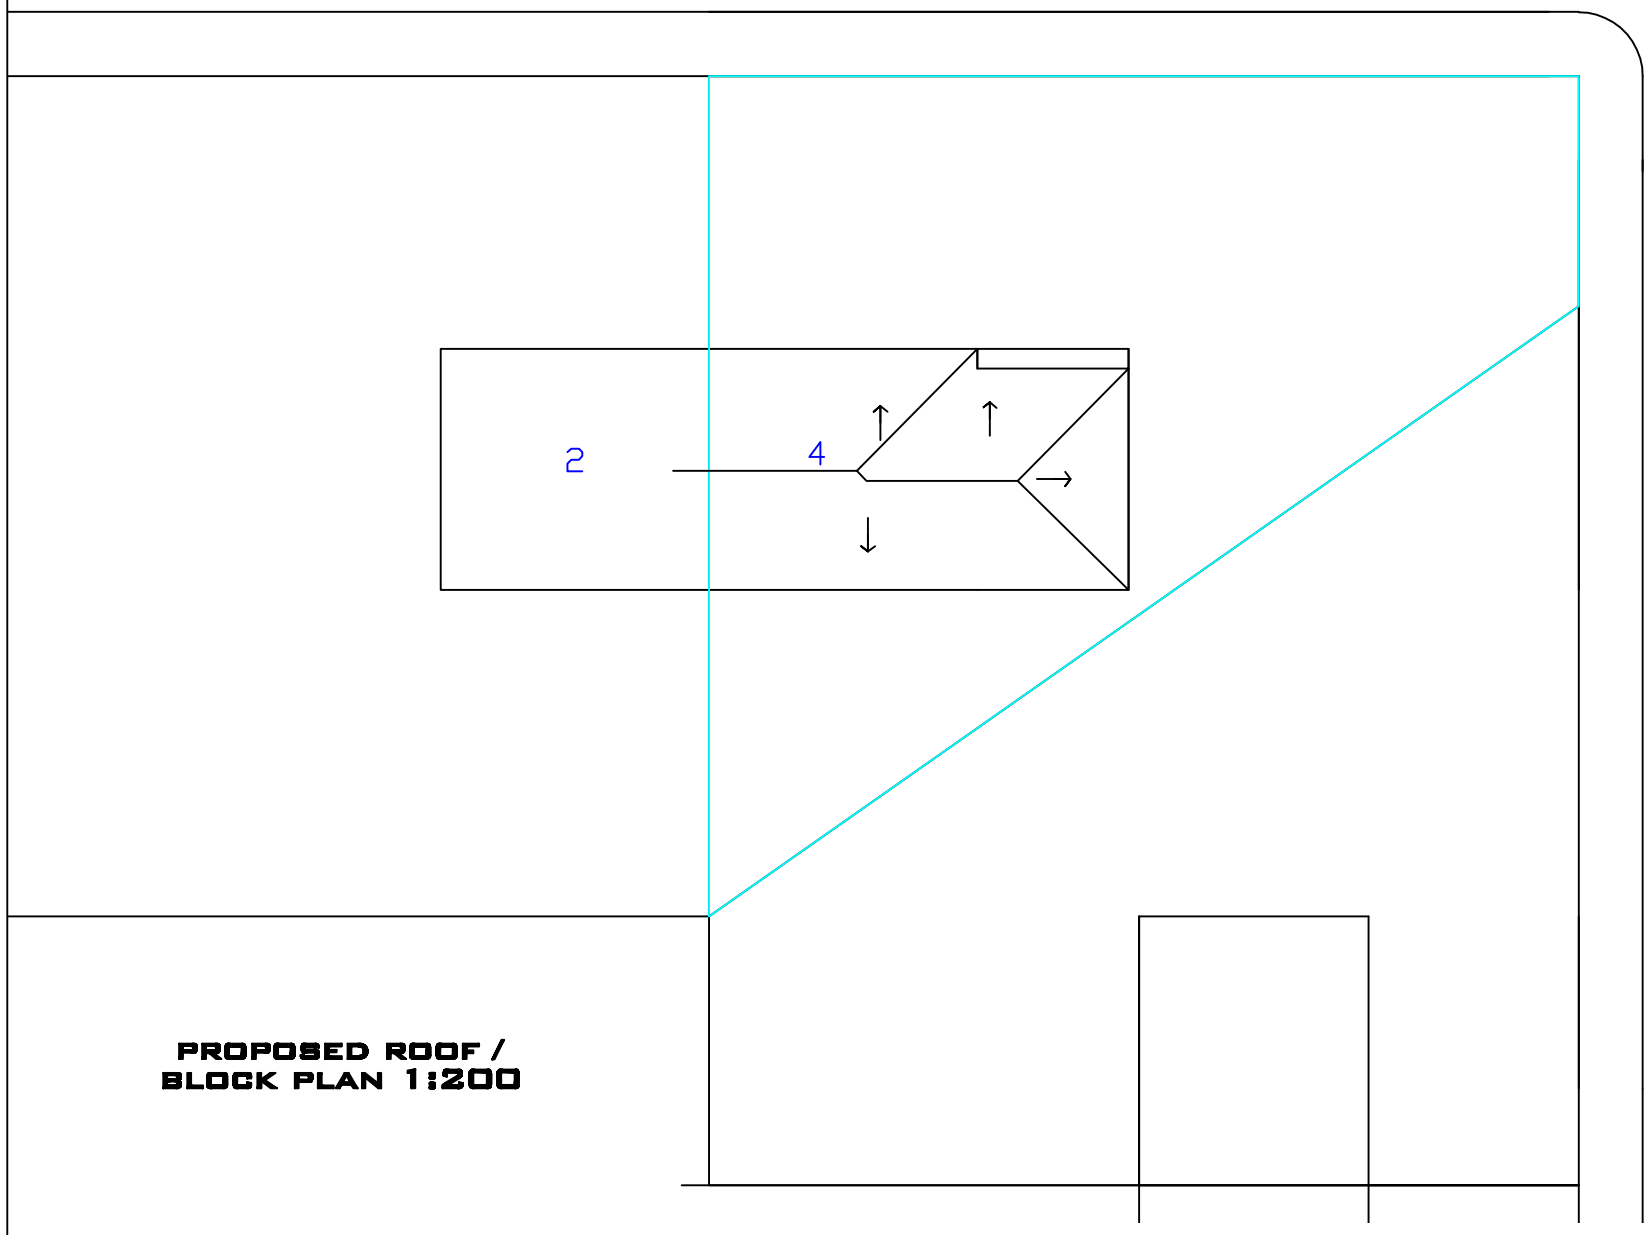

PROPOSED ROOF / BLOCK PLAN 1:200

Date Rev

DO NOT SCALE OF THIS DRAWING TAKE ALL DIMENSIONS ON SITE (builders Note)
Do not start any works untill all the approvals have been obtained.
Any discrepancy to be reported tp Plans Drawn as soon as possible.

client: **SHARON LANGSTON,**
4,GLENHURST ROAD ,
BURNAGE
M19 1WX
TEL0745500398
SHARONAL1@HOTMAIL.CO.UK

drawing title:
PROPOSED TWO STOREY SIDE EXTENSION

project:
MANCHESTER CITY COUNCIL PLANNING AND BUILDING CONTROL APPLICATIONS

Plans Drawn.
tel.no.07952934281
07856609593
email Bawinterbottom @aol.com
PlansDrawn01@aol.com

www.plansdrawn.org

date:	drawn:
JUNE 2014	**DRW**

project no.	drg. no.	rev.
GR04	**02**	