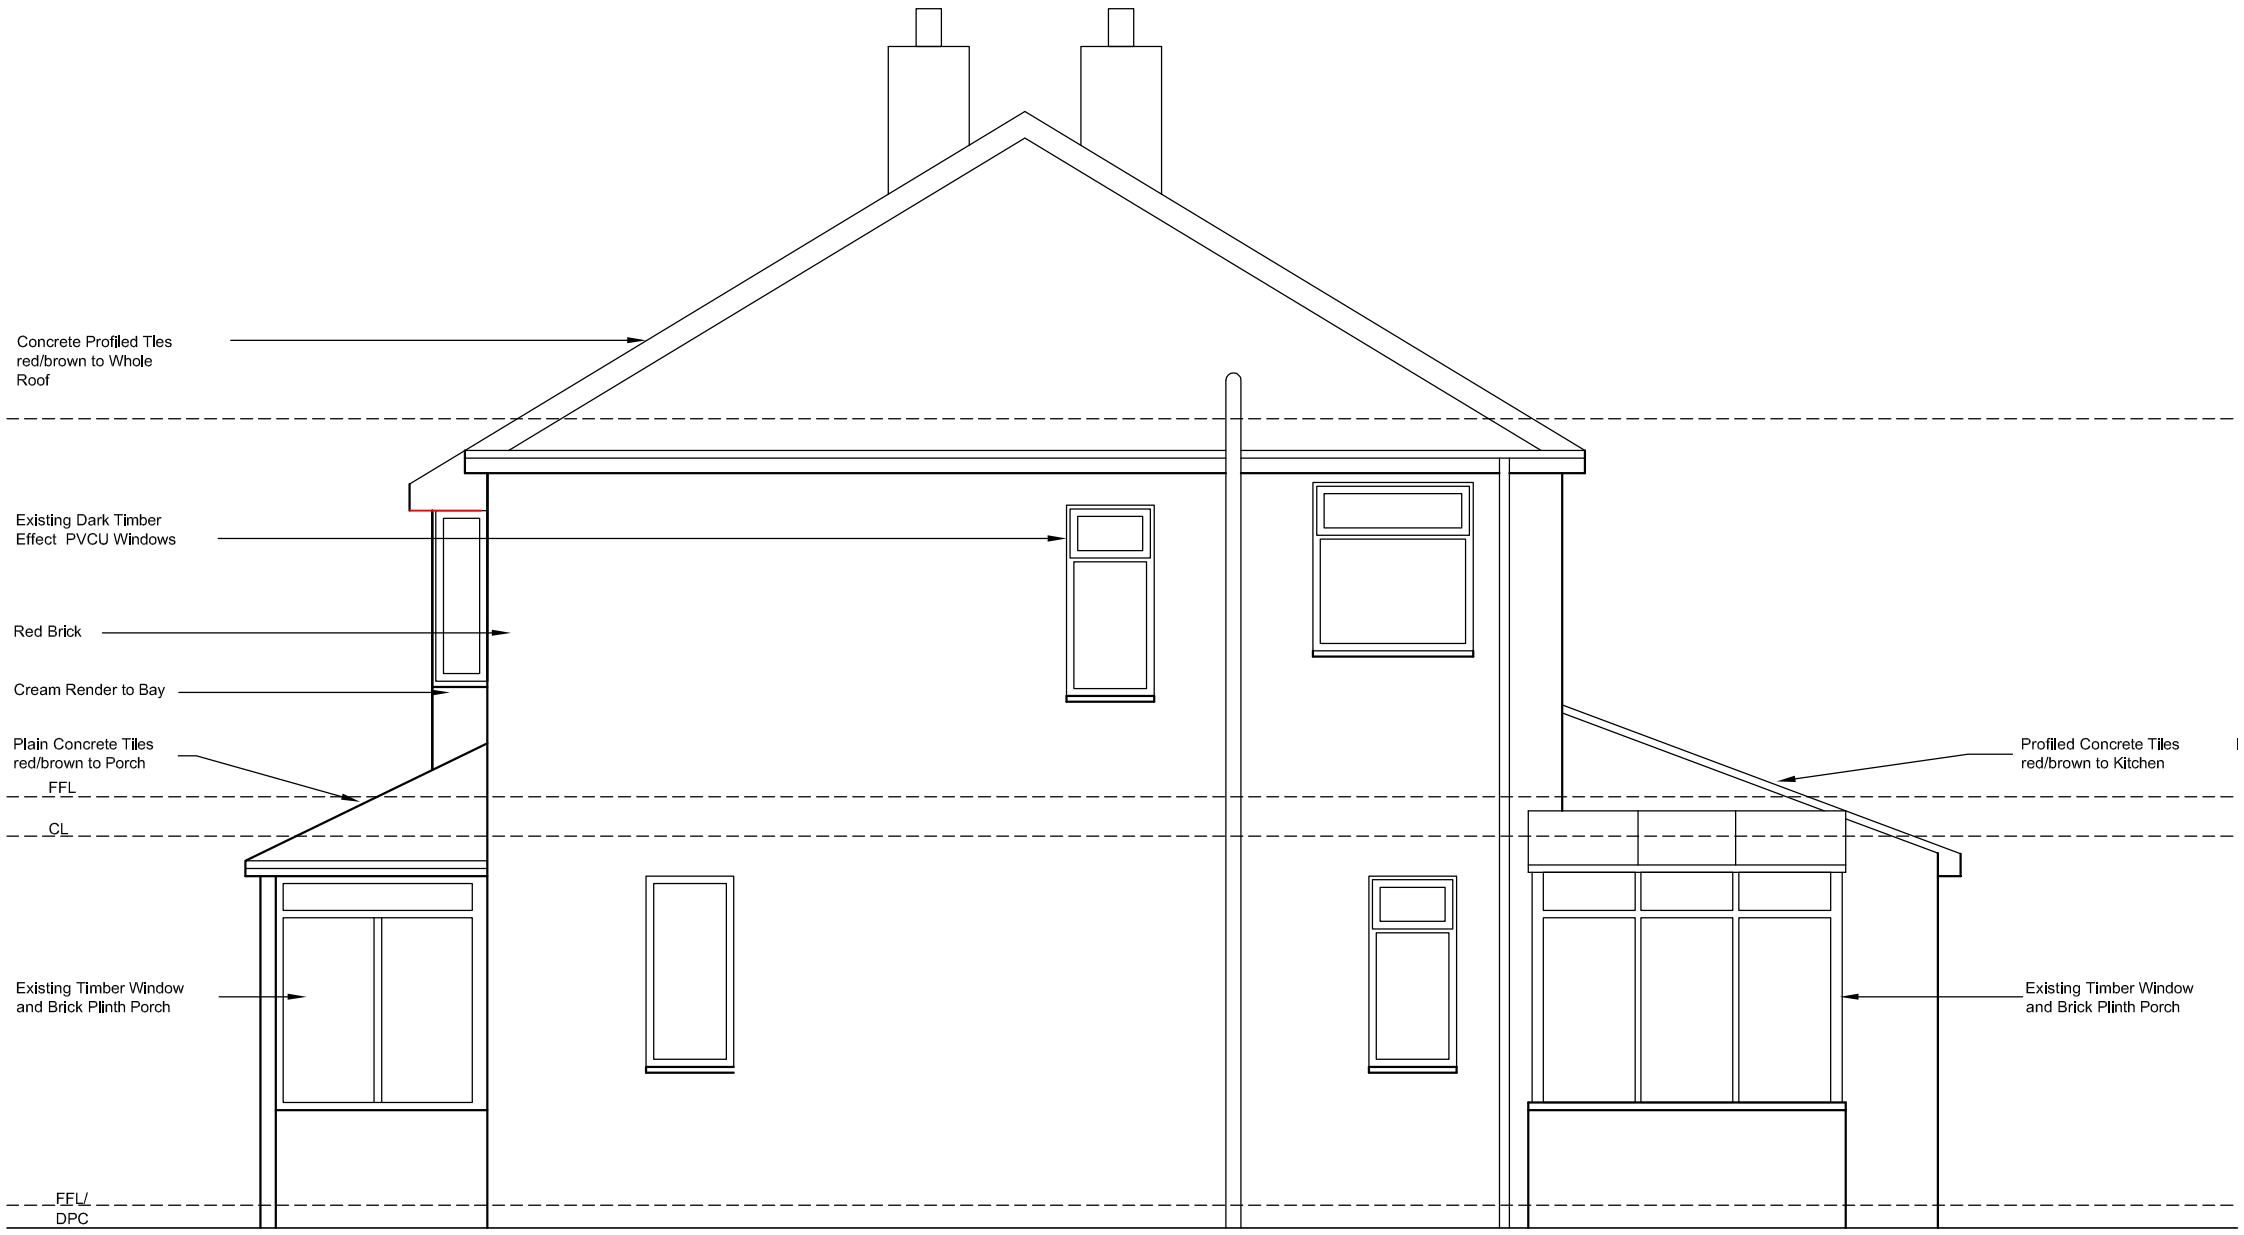

SIDE ELEVATION

34 RIVERTON ROAD

34 RIVERTON ROAD
EXISTING SIDE ELEVATION
DRG:00-05 SCALE 1:50@A3 MAR 14 REV 0