Phillips 27878

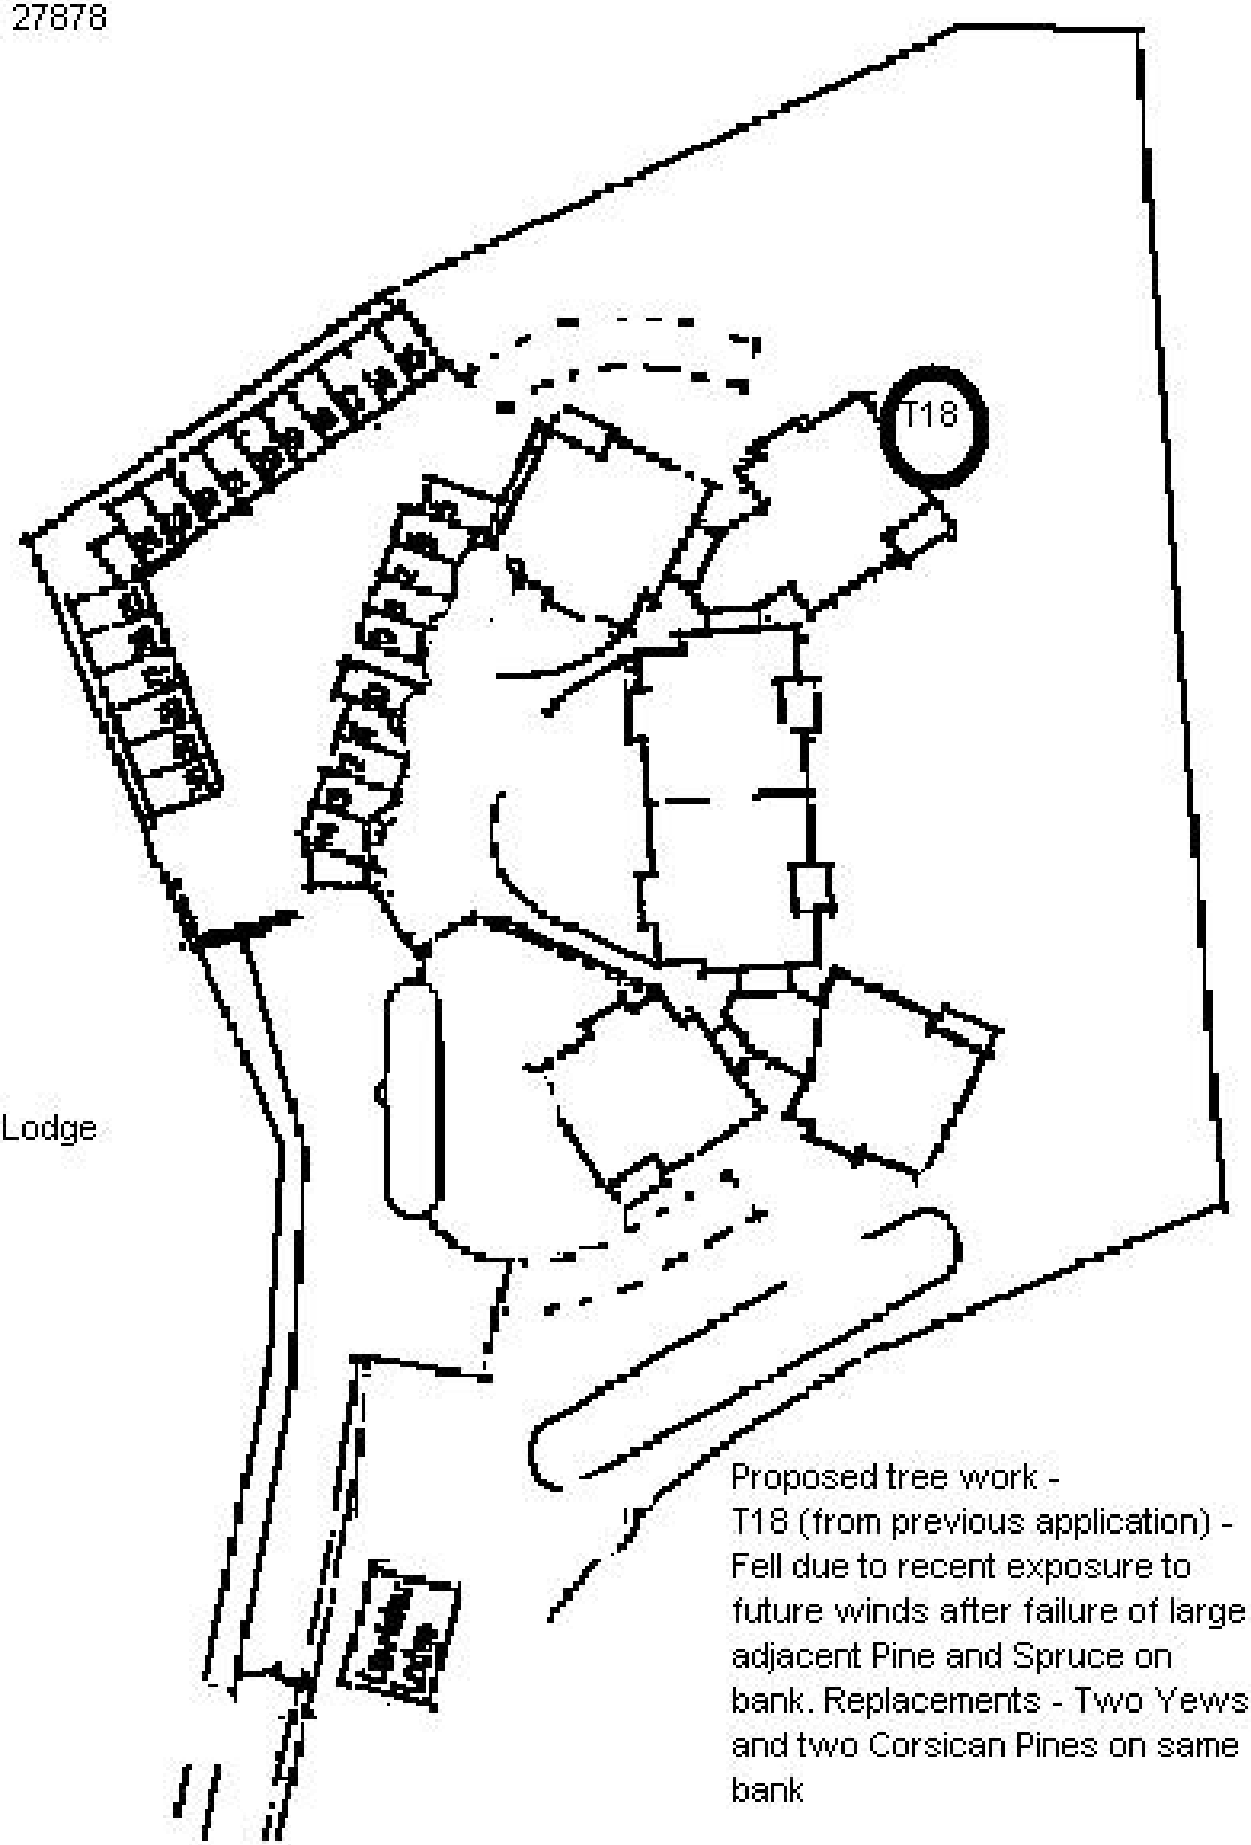

Ashfield Lodge

Proposed tree work -
T18 (from previous application) - Fell due to recent exposure to future winds after failure of large adjacent Pine and Spruce on bank. Replacements - Two Yews and two Corsican Pines on same bank