

Site Location Plan

1 : 1250

notes:

Copyright: Artform Architects

Drawing for illustrative purposes only, not construction.
Any dimensions shown are subject to site surveys and all measurements are to be checked on site prior to any construction or manufacture.
All dimensions are in millimetres unless stated otherwise.
No dimensions to be scaled from drawings.

Specific detiails are subject to further design development.

Rev	Description	Date	By

PROJECT: 7 Buckfast Close, Chorlton

DRAWING STATUS: PLANNING


DRAWING TITLE: Site Location Plan

SCALE: 1 : 1250 AF_BC

DATE: June 13 DRAWN: SJ

DRAWING NO: BC_EX_001 REV:

[artform] architects
www.artformarchitect.com
info@artformarchitects.com

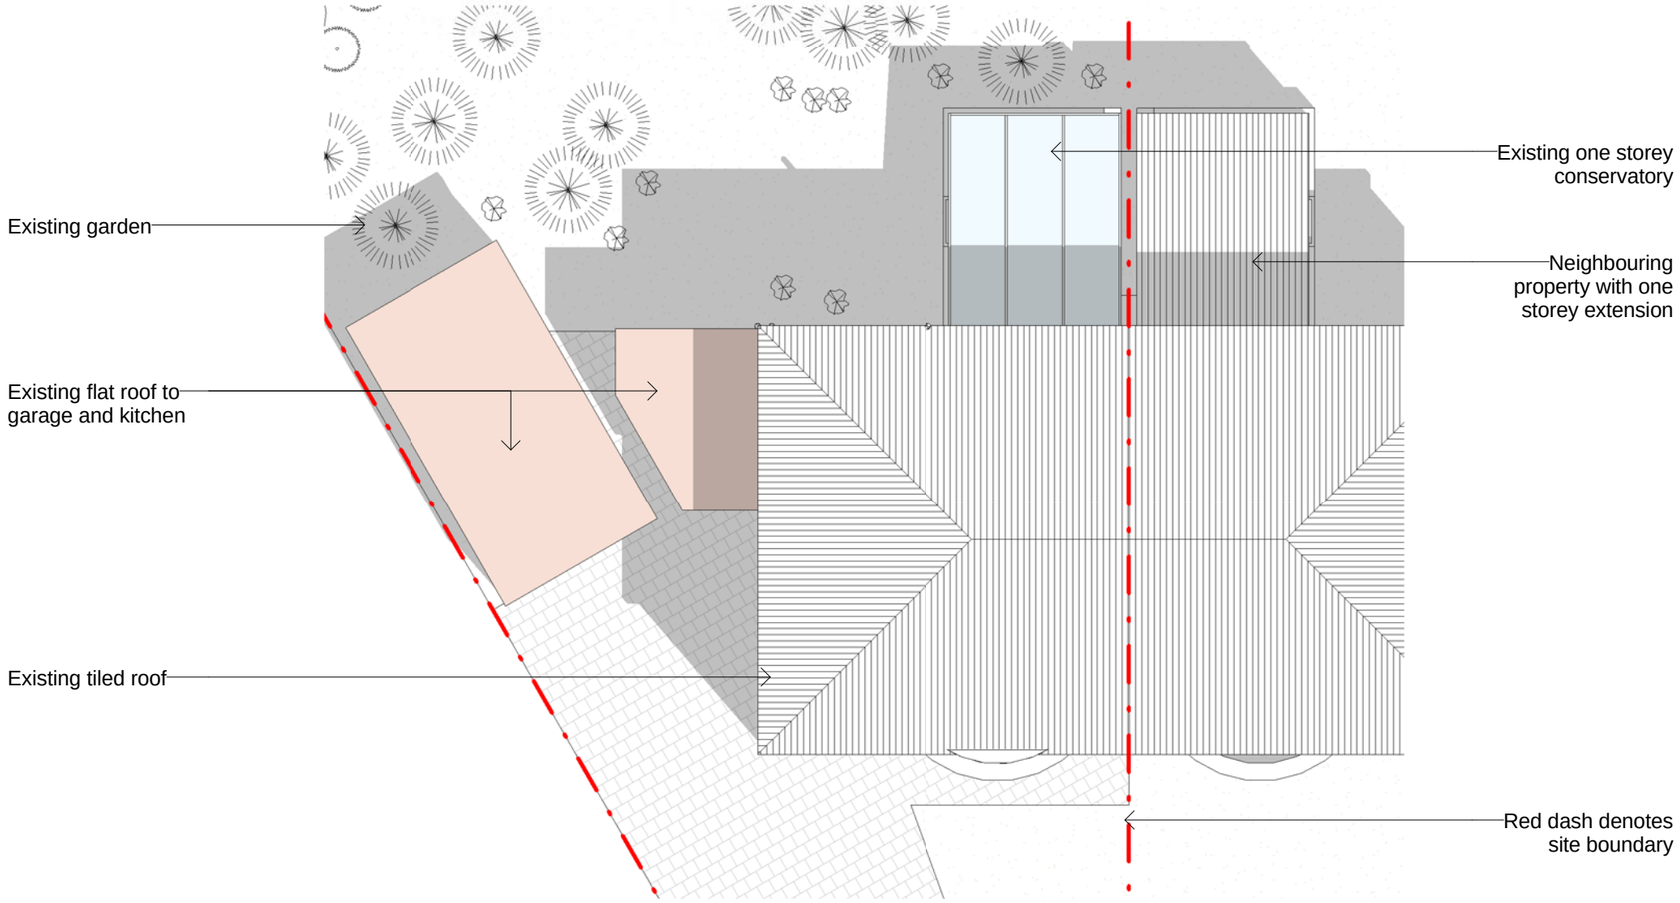

Existing Site Plan

1 : 100

notes:

Copyright: Artform Architects

Drawing for illustrative purposes only, not construction.
Any dimensions shown are subject to site surveys and all measurements are to be checked on site prior to any construction or manufacture.
All dimensions are in millimetres unless stated otherwise.
No dimensions to be scaled from drawings.

Specific detiails are subject to further design development.

Rev	Description	Date	By

PROJECT: 7 Buckfast Close, Chorlton

DRAWING STATUS: PLANNING

DRAWING TITLE: Existing Site Plan


SCALE: 1 : 100 AF_BC

DATE: June 13 DRAWN: SJ

DRAWING NO: BC_EX_002 REV:

[artform] architects

www.artformarchitect.com
info@artformarchitects.com

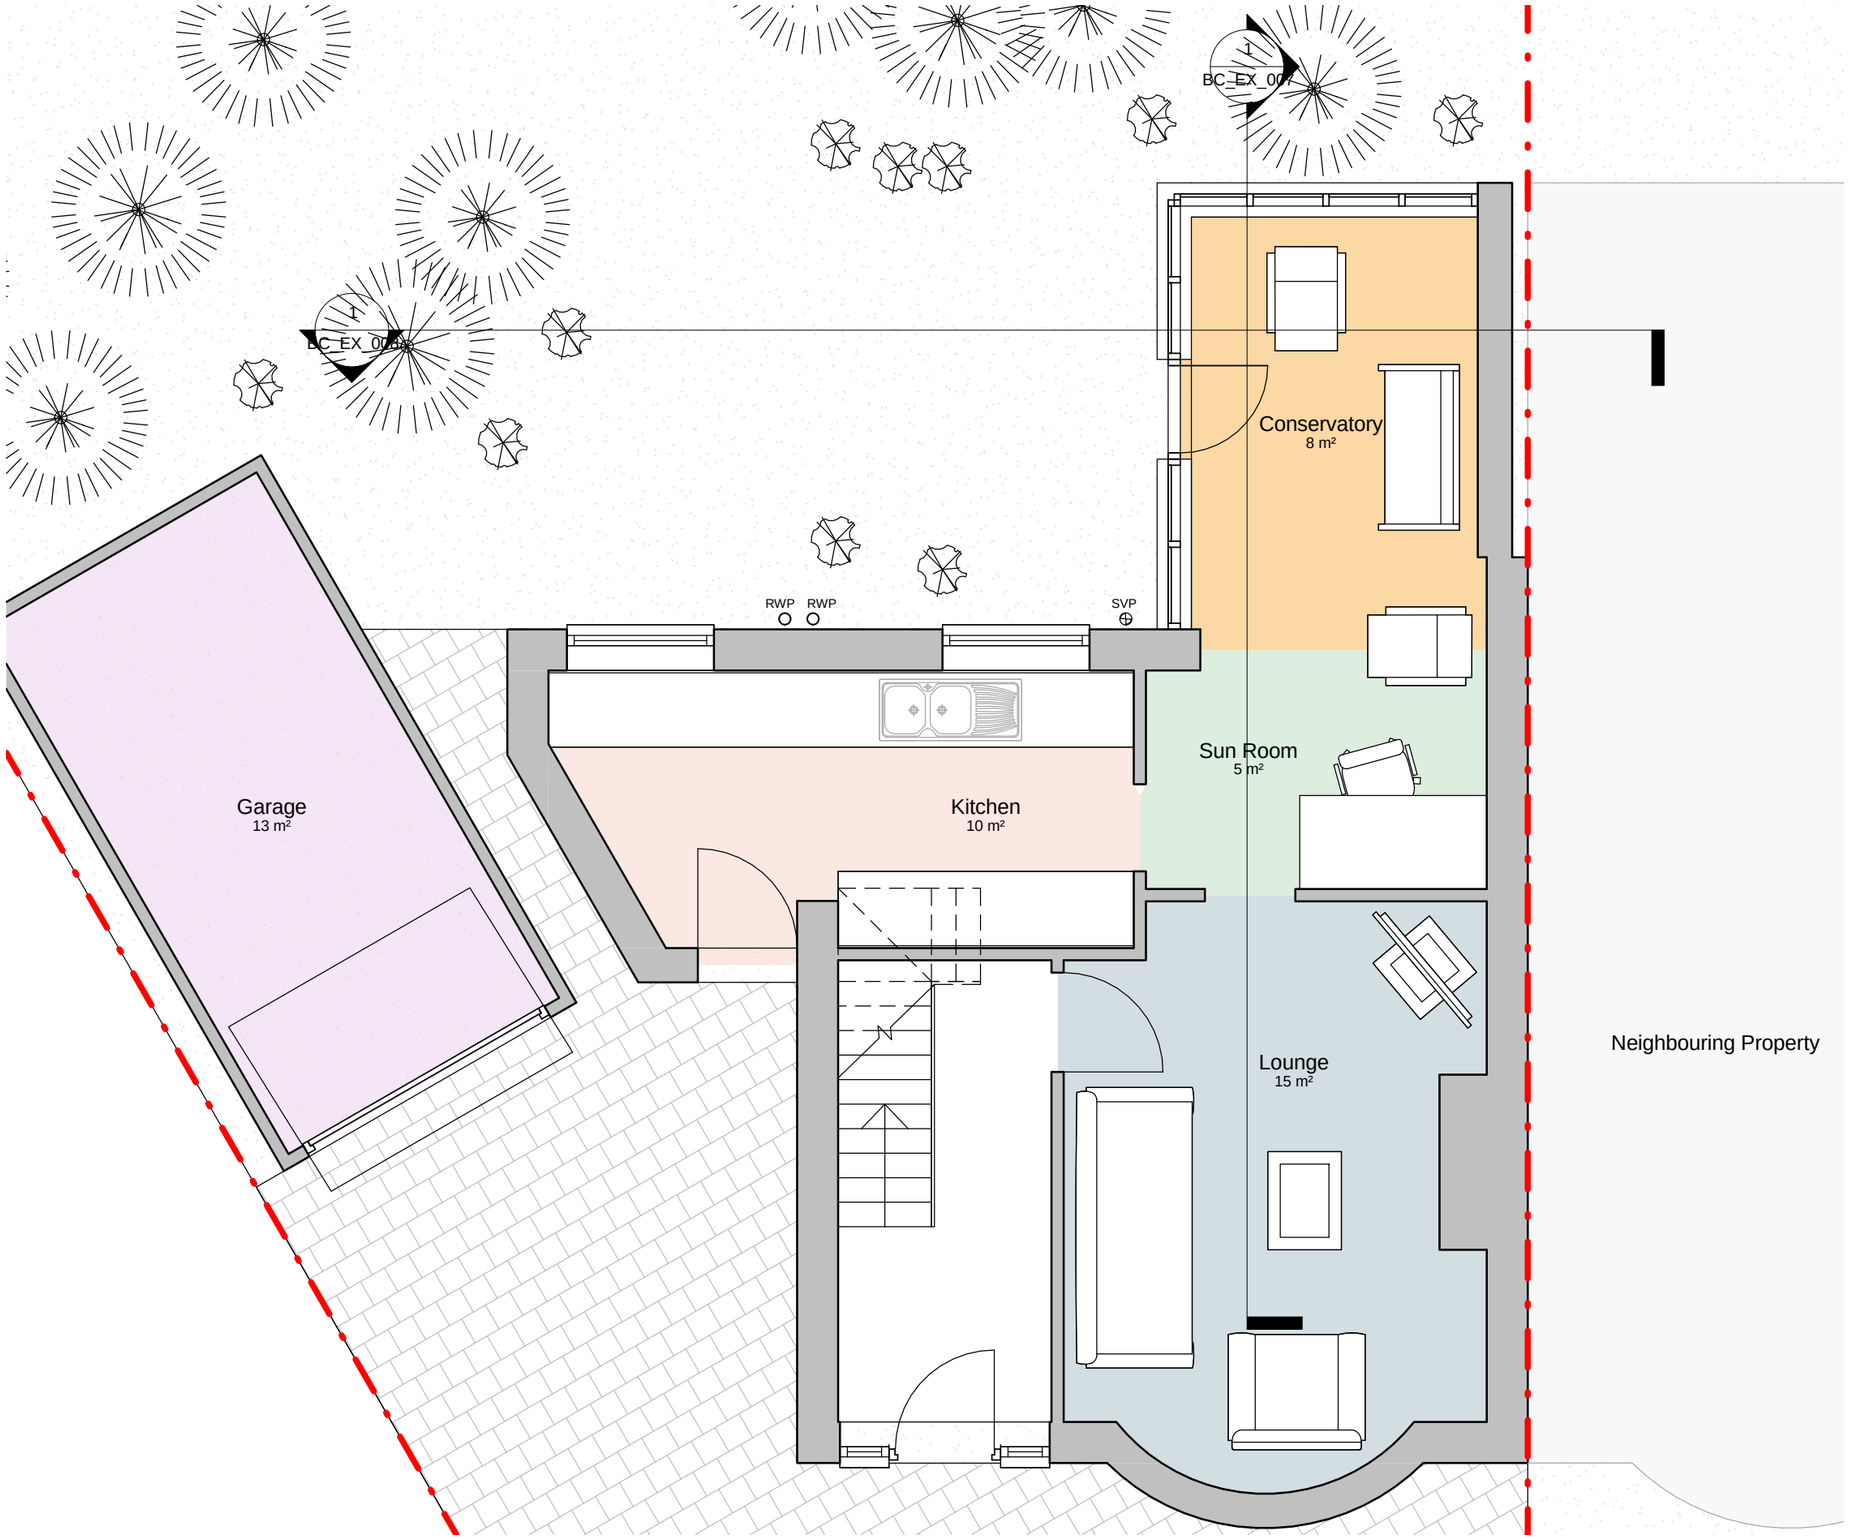

Existing Ground Floor Plan

1 : 50

notes:

Copyright: Artform Architects

Drawing for illustrative purposes only, not construction.
Any dimensions shown are subject to site surveys and all measurements are to be checked on site prior to any construction or manufacture.
All dimensions are in millimetres unless stated otherwise.
No dimensions to be scaled from drawings.

Specific detiails are subject to further design development.

Rev	Description	Date	By

PROJECT: 7 Buckfast Close, Chorlton

DRAWING STATUS: PLANNING

DRAWING TITLE: Existing Ground Floor Plan


SCALE: 1 : 50 AF_BC

DATE: June 13 DRAWN: SJ

DRAWING NO: BC_EX_003 REV:

[artform] architects

www.artformarchitect.com
info@artformarchitects.com

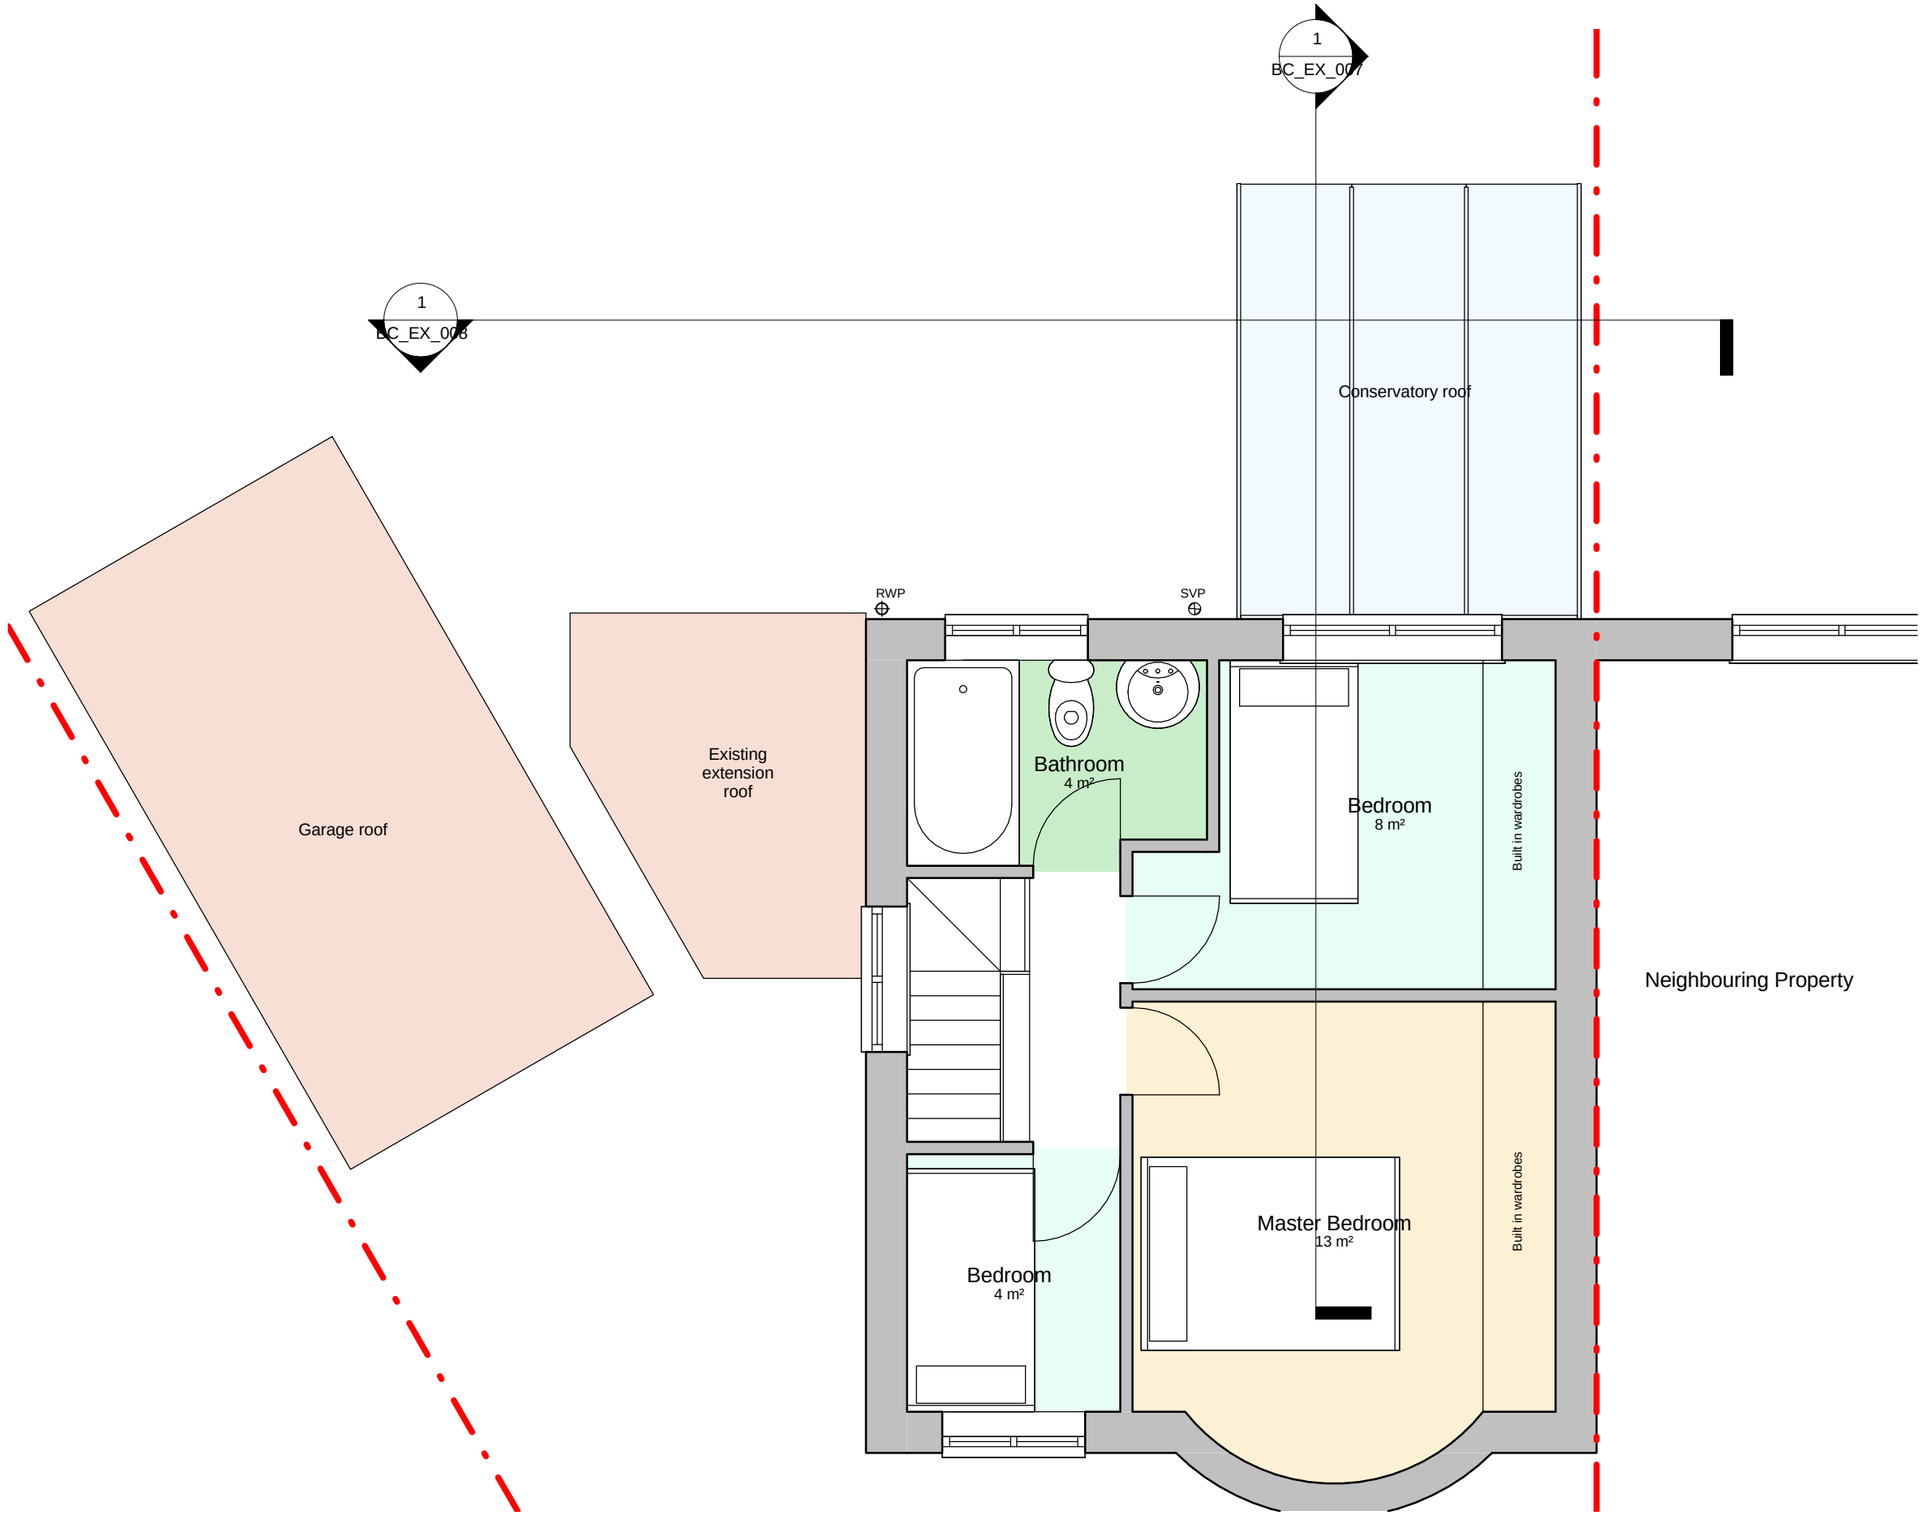

Existing First Floor Plan

1 : 50

notes:

Copyright: Artform Architects

Drawing for illustrative purposes only, not construction.
Any dimensions shown are subject to site surveys and all measurements are to be checked on site prior to any construction or manufacture.
All dimensions are in millimetres unless stated otherwise.
No dimensions to be scaled from drawings.

Specific detiails are subject to further design development.

Rev	Description	Date	By

PROJECT: 7 Buckfast Close, Chorlton

DRAWING STATUS: PLANNING

DRAWING TITLE: Existing First Floor Plan

SCALE: 1 : 50 AF_BC

DATE: June 13 DRAWN: SJ

DRAWING NO: BC_EX_004 REV:

[artform] architects

www.artformarchitect.com
info@artformarchitects.com



Rear Elevation

1 : 50

notes:

Copyright: Artform Architects

Drawing for illustrative purposes only, not construction.
Any dimensions shown are subject to site surveys and all measurements are to be checked on site prior to any construction or manufacture.
All dimensions are in millimetres unless stated otherwise.
No dimensions to be scaled from drawings.

Specific detiails are subject to further design development.

Rev	Description	Date	By

PROJECT: 7 Buckfast Close, Chorlton

DRAWING STATUS: PLANNING

DRAWING TITLE: Existing Rear Elevation

SCALE: 1 : 50 AF_BC

DATE: June 13 DRAWN: SJ

DRAWING NO: BC_EX_005 REV:

[artform] architects
www.artformarchitect.com
info@artformarchitects.com



Side Elevation

1 : 50

notes:

Copyright: Artform Architects

Drawing for illustrative purposes only, not construction.
Any dimensions shown are subject to site surveys and all measurements are to be checked on site prior to any construction or manufacture.
All dimensions are in millimetres unless stated otherwise.
No dimensions to be scaled from drawings.

Specific detiails are subject to further design development.

Rev	Description	Date	By

PROJECT: 7 Buckfast Close, Chorlton

DRAWING STATUS: PLANNING

DRAWING TITLE: Existing Side Elevation

SCALE: 1 : 50 AF_BC

DATE: June 13 DRAWN: SJ

DRAWING NO: BC_EX_006 REV:

[artform] architects

www.artformarchitect.com
info@artformarchitects.com



Section A-A

1 : 50

notes:

Copyright: Artform Architects

Drawing for illustrative purposes only, not construction.
Any dimensions shown are subject to site surveys and all measurements are to be checked on site prior to any construction or manufacture.
All dimensions are in millimetres unless stated otherwise.
No dimensions to be scaled from drawings.

Specific detiails are subject to further design development.

Rev	Description	Date	By

PROJECT: 7 Buckfast Close, Chorlton

DRAWING STATUS: PLANNING

DRAWING TITLE: Existing Section A-A


SCALE: 1 : 50 AF_BC

DATE: June 13 DRAWN: SJ

DRAWING NO: BC_EX_007 REV:

[artform] architects

www.artformarchitect.com
info@artformarchitects.com

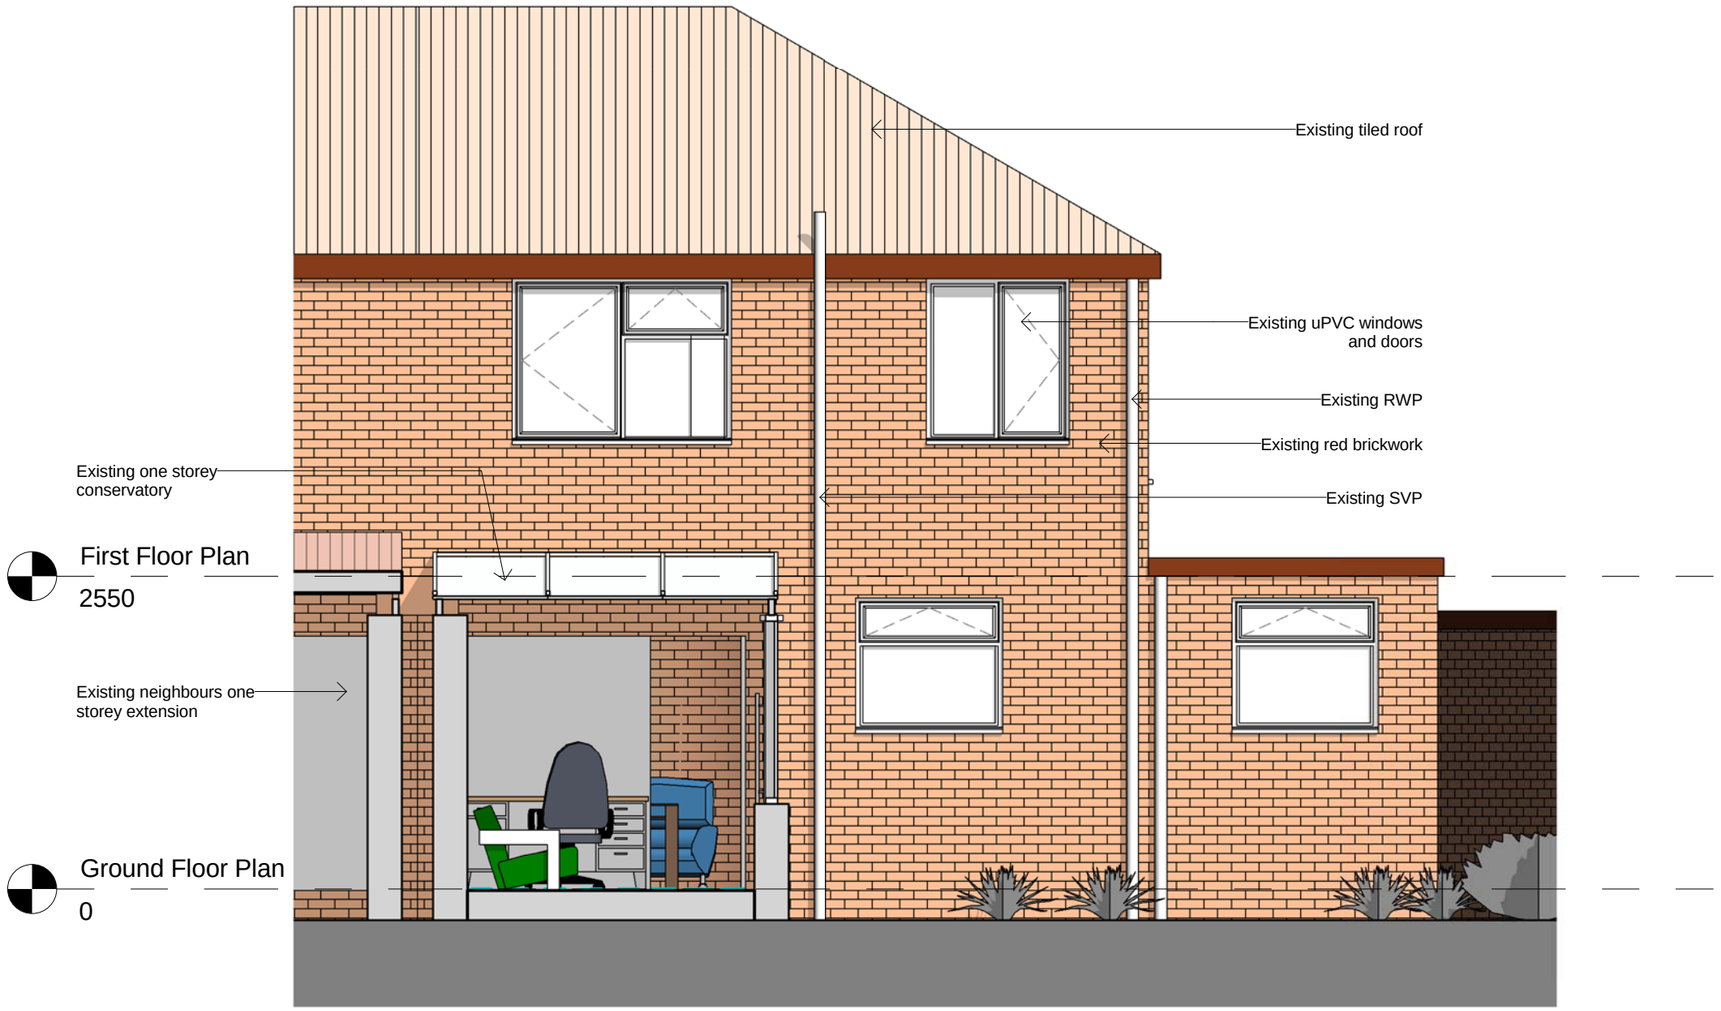

Section B-B

1 : 50

notes:

Copyright: Artform Architects

Drawing for illustrative purposes only, not construction.
Any dimensions shown are subject to site surveys and all measurements are to be checked on site prior to any construction or manufacture.
All dimensions are in millimetres unless stated otherwise.
No dimensions to be scaled from drawings.

Specific detiails are subject to further design development.

Rev	Description	Date	By

PROJECT: 7 Buckfast Close, Chorlton

DRAWING STATUS: PLANNING

DRAWING TITLE: Existing Section B-B

SCALE: 1 : 50 AF_BC

DATE: June 13 DRAWN: SJ

DRAWING NO: BC_EX_008 REV:

[artform] architects

www.artformarchitect.com
info@artformarchitects.com



3D View 1

notes:

Copyright: Artform Architects

Drawing for illustrative purposes only, not construction.
Any dimensions shown are subject to site surveys and all measurements are to be checked on site prior to any construction or manufacture.
All dimensions are in millimetres unless stated otherwise.
No dimensions to be scaled from drawings.

Specific detiails are subject to further design development.

Rev	Description	Date	By

PROJECT: 7 Buckfast Close, Chorlton

DRAWING STATUS: PLANNING

DRAWING TITLE: Existing 3D View

SCALE: AF_BC

DATE: June 13 DRAWN: SJ

DRAWING NO: BC_EX_009 REV:

[artform] architects

www.artformarchitect.com
info@artformarchitects.com