






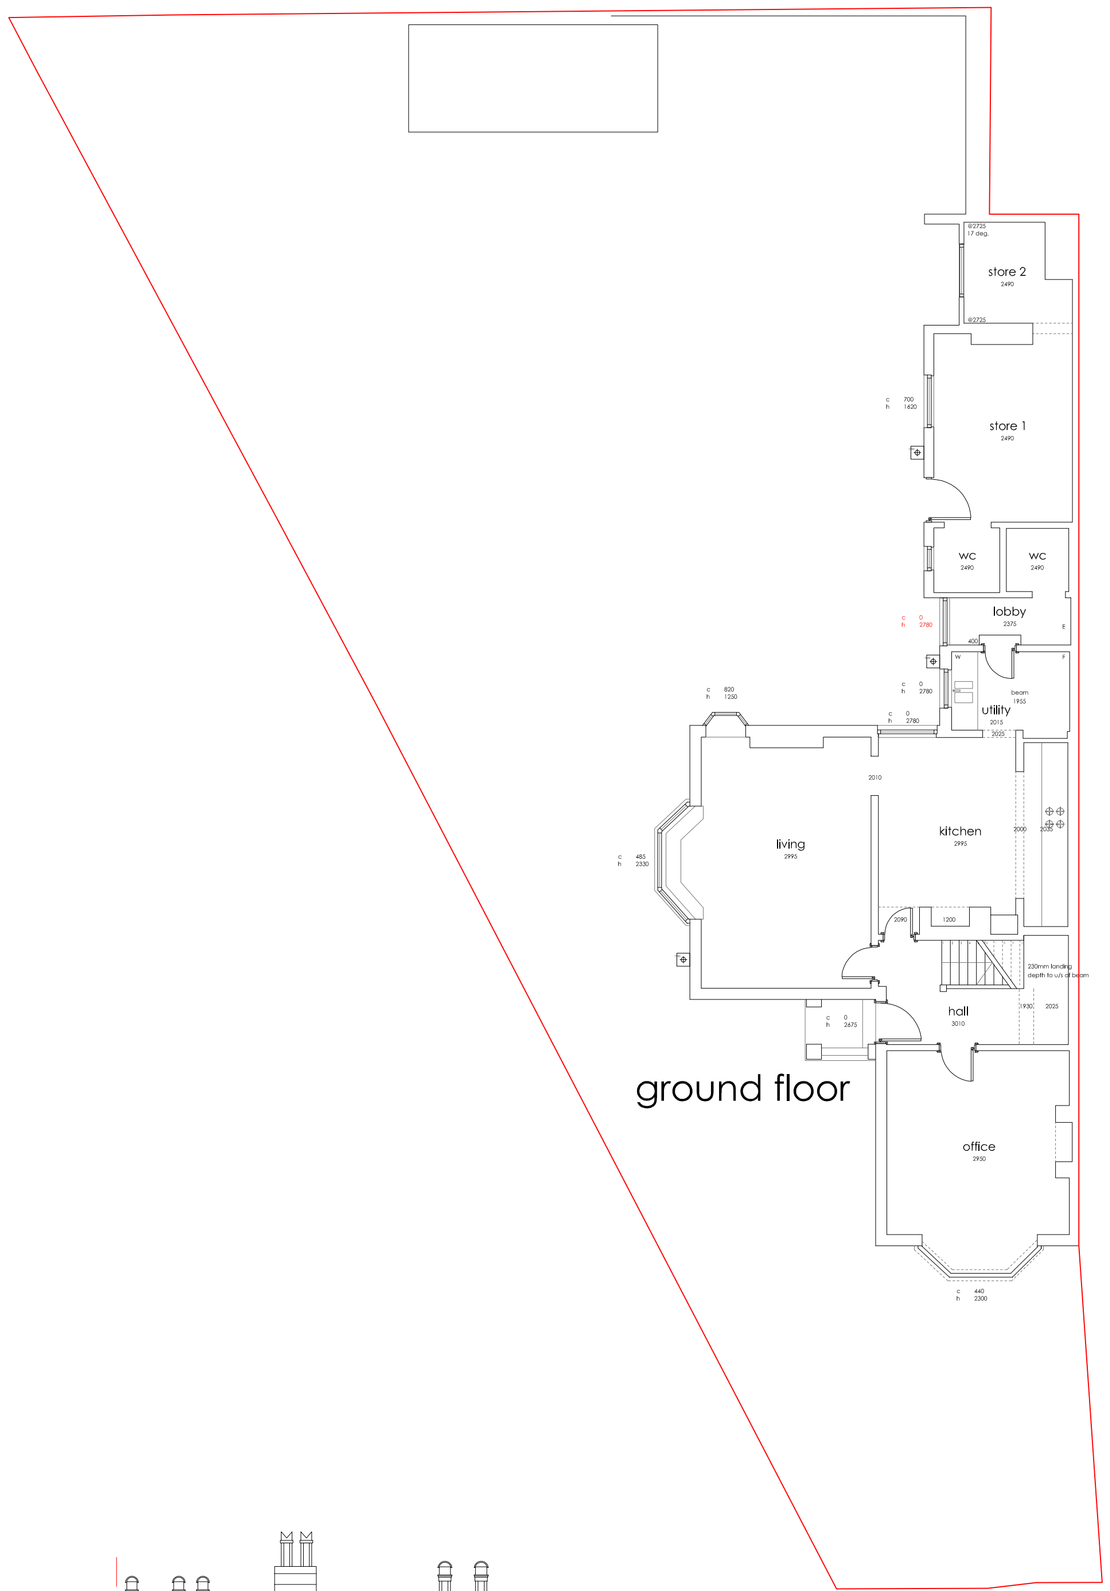

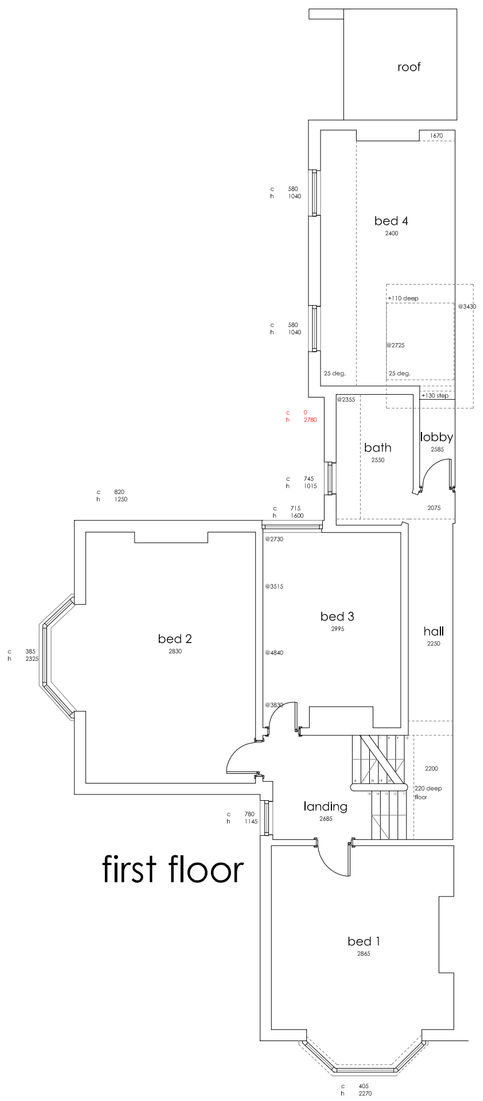

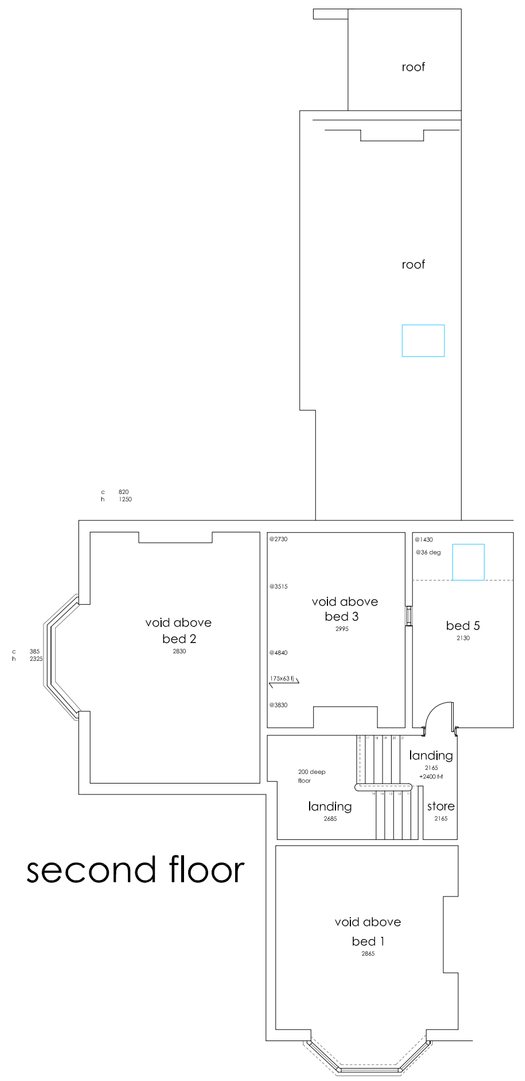

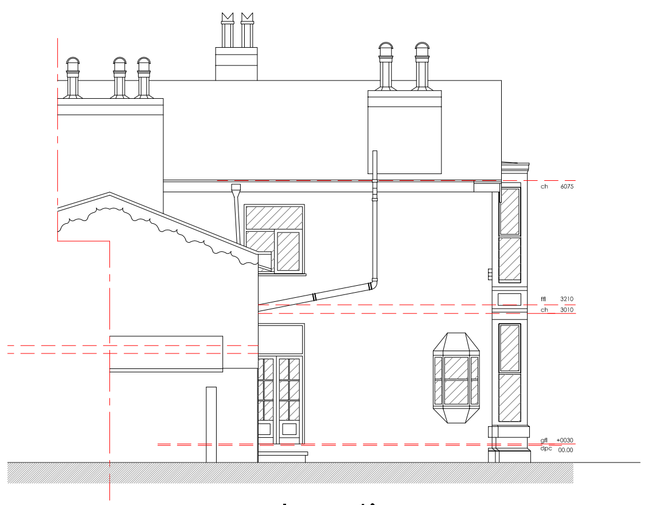

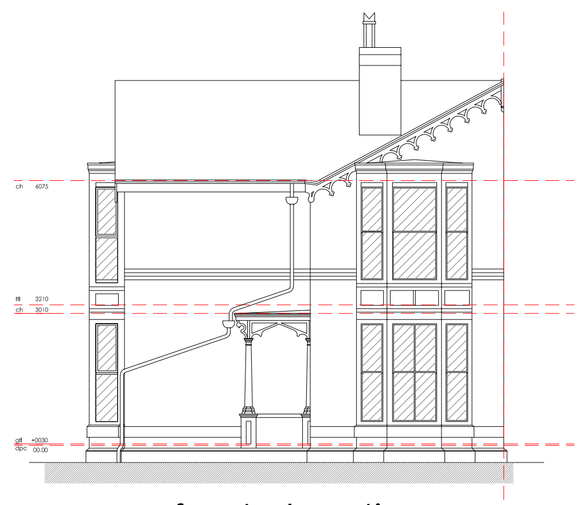

© Raynes Architecture Copyright 2013: All rights reserved. This drawing must not be reproduced without permission. Do not scale from this drawing. All dimension are in millimeters unless otherwise stated. Any discrepancies should be reported to the Architect. to be read in conjunction with struc eng drawings and spec NB. Contractor must check and confirm all dimensions on site prior to manufacture

A	issued for planning	08.03.14	SC	
-	issued for information	17.12.13	SC	-

Revision	Description	Date	Drawn	Checked

RAYNES ARCHITECTURE

www.raynesarchitecture.co.uk 15 Warren Drive, Hale, Cheshire, WA15 0RP t: 07989 744 336 e:lisa@raynesarchitecture.co.uk

Client:	Ms Astley
Project:	3 Brook Road, Fallowfield, M14 6UJ
Drawing:	Existing Floor Plans & Elevations

Scale @ A1	Date:	Drawn:		Drawing No.	Revision
1 : 100	Nov 13	SC	BCA 13033	001	A