

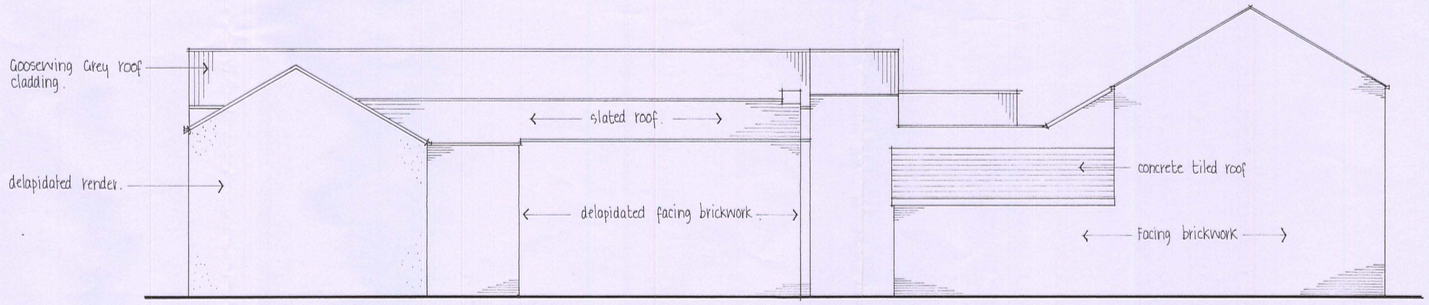



ELEVATION FROM DIS-USED LAND

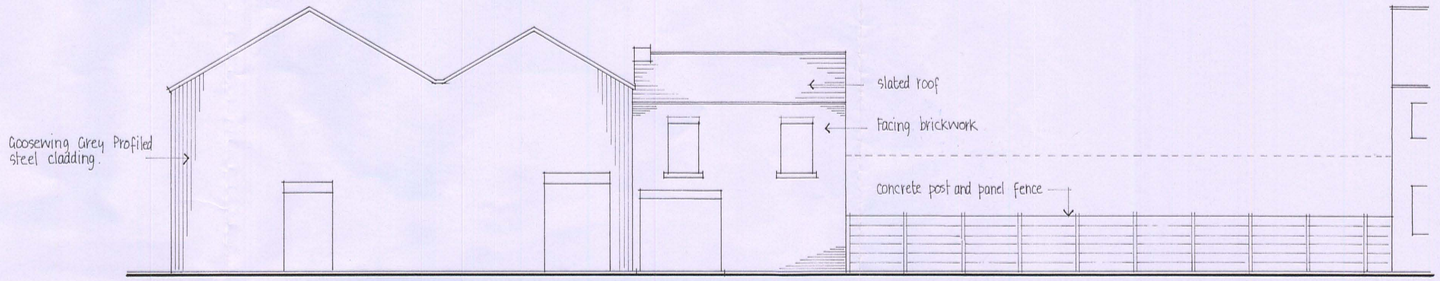


ELEVATION FROM SOUTH STREET

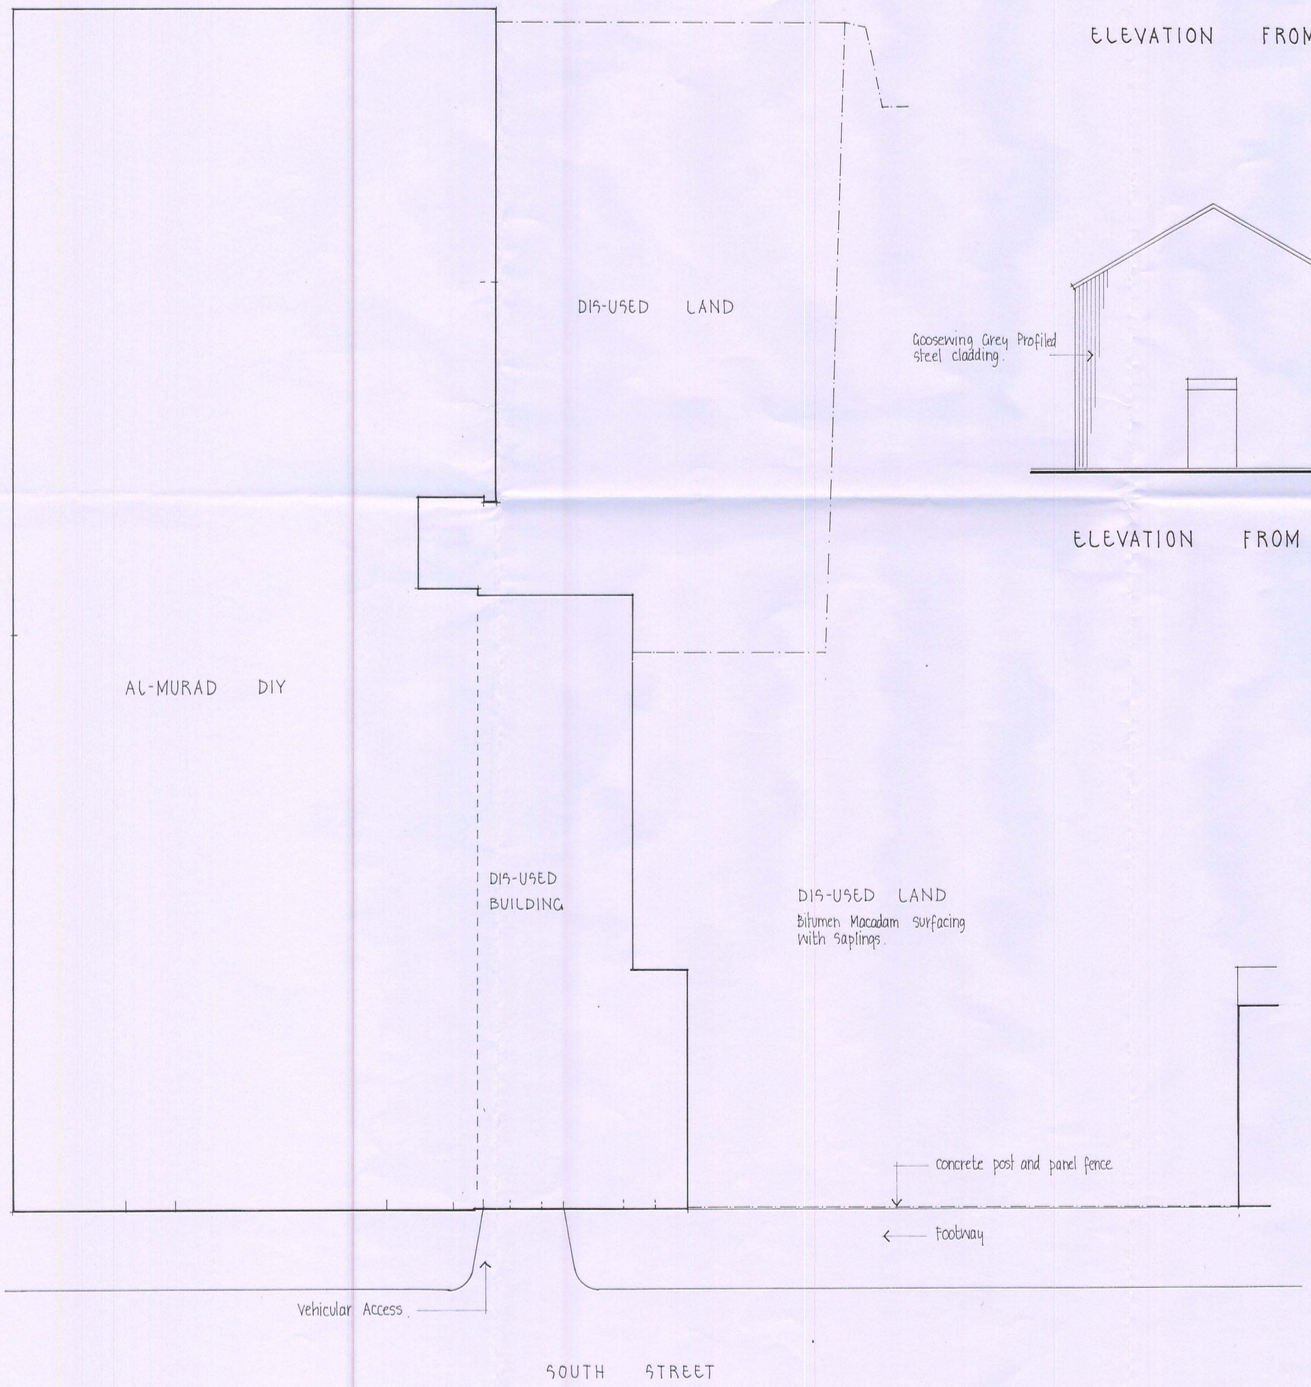


PLANNING AND BUILDING CONTROL
26 MAR 2014

0 1 2 3 4 5m

| REVISION | | DATE | DR | CH |
|---|---|---|---|---|

Architectural Design Partnership
Kirksyde
9 Castle Road
Colne
Lancashire BB8 7AR
Tel: 01282 861876

PROJECT
LAND AND BUILDINGS
AT SOUTH STREET
MANCHESTER

DRAWING TITLE
SITE LAYOUT AND ELEVATIONS
AS EXISTING

THIS DRAWING IS COPYRIGHT
THIS DRAWING IS NOT TO BE SCALED
ALL DIMENSIONS TO BE CHECKED ON SITE BEFORE COMMENCEMENT OF WORK
ADP TO BE NOTIFIED OF ANY ERRORS

DRAWN K J NOLAN DATE FEB 2014
CHECKED SCALE 1: 100

DRAWING NO
**503/1**