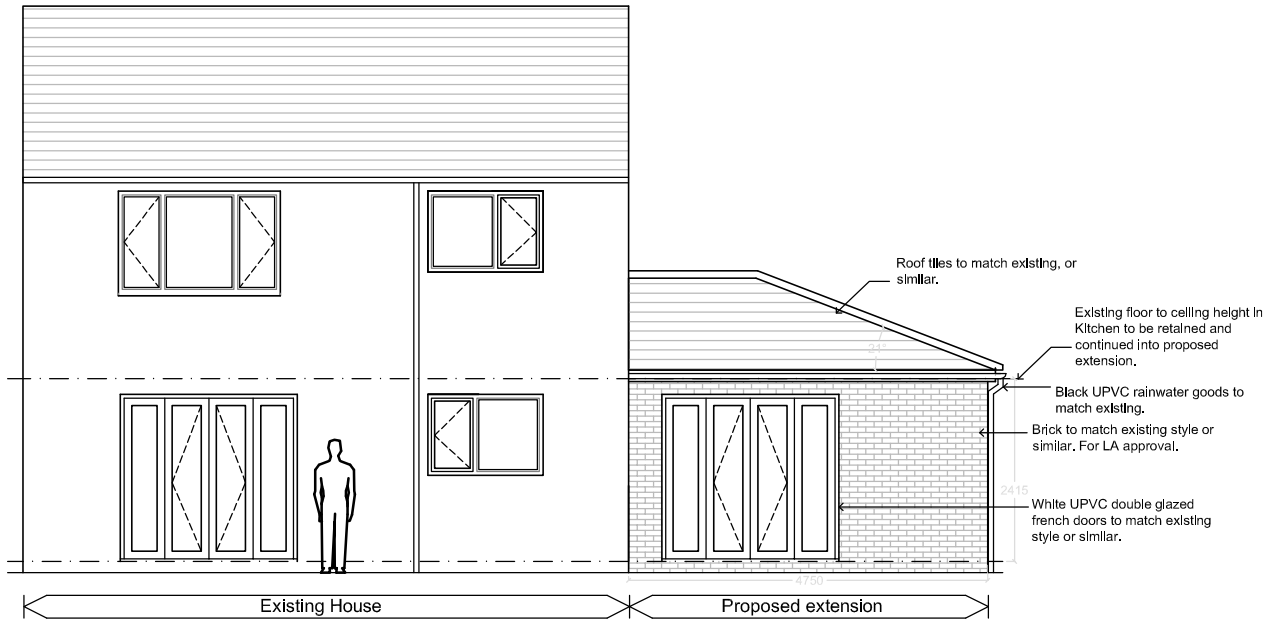


Rear Elevation

Proposed rear elevation 1a  Scale 1:100@A4

ZENDIUM
info@zendium-design.co.uk
www.zendium-design.co.uk
m: 07866 637563

NOTES
DO NOT SCALE FROM DRAWING.
DRAWING INDICATES DESIGN INTENT ONLY.
REPORT ANY DISCREPANCIES TO CLIENT / ZENDIUM DESIGN.
NOT TO BE USED FOR CONSTRUCTION UNLESS STATED SO.
TO BE READ IN CONJUCTION WITH OTHER DRAWINGS OR SPECIFICATION WHERE PROVIDED.

| | | | |
|---|---|---|---|
| CLIENT: Matty Wolfsohn | DRAWING DESCRIPTION: PLANNING DRAWINGS | | STATUS: DRAFT |
| PROJECT: 24 Hilary Road | SCRES: SK | DATE: 19-05-14 | SCALE: 1:100@A4 |
| SITE: 24, Hilary ROAD, WYTHENSHAWE | DRAWING NUMBER: 2014- SK-04 | | REVISION: - |