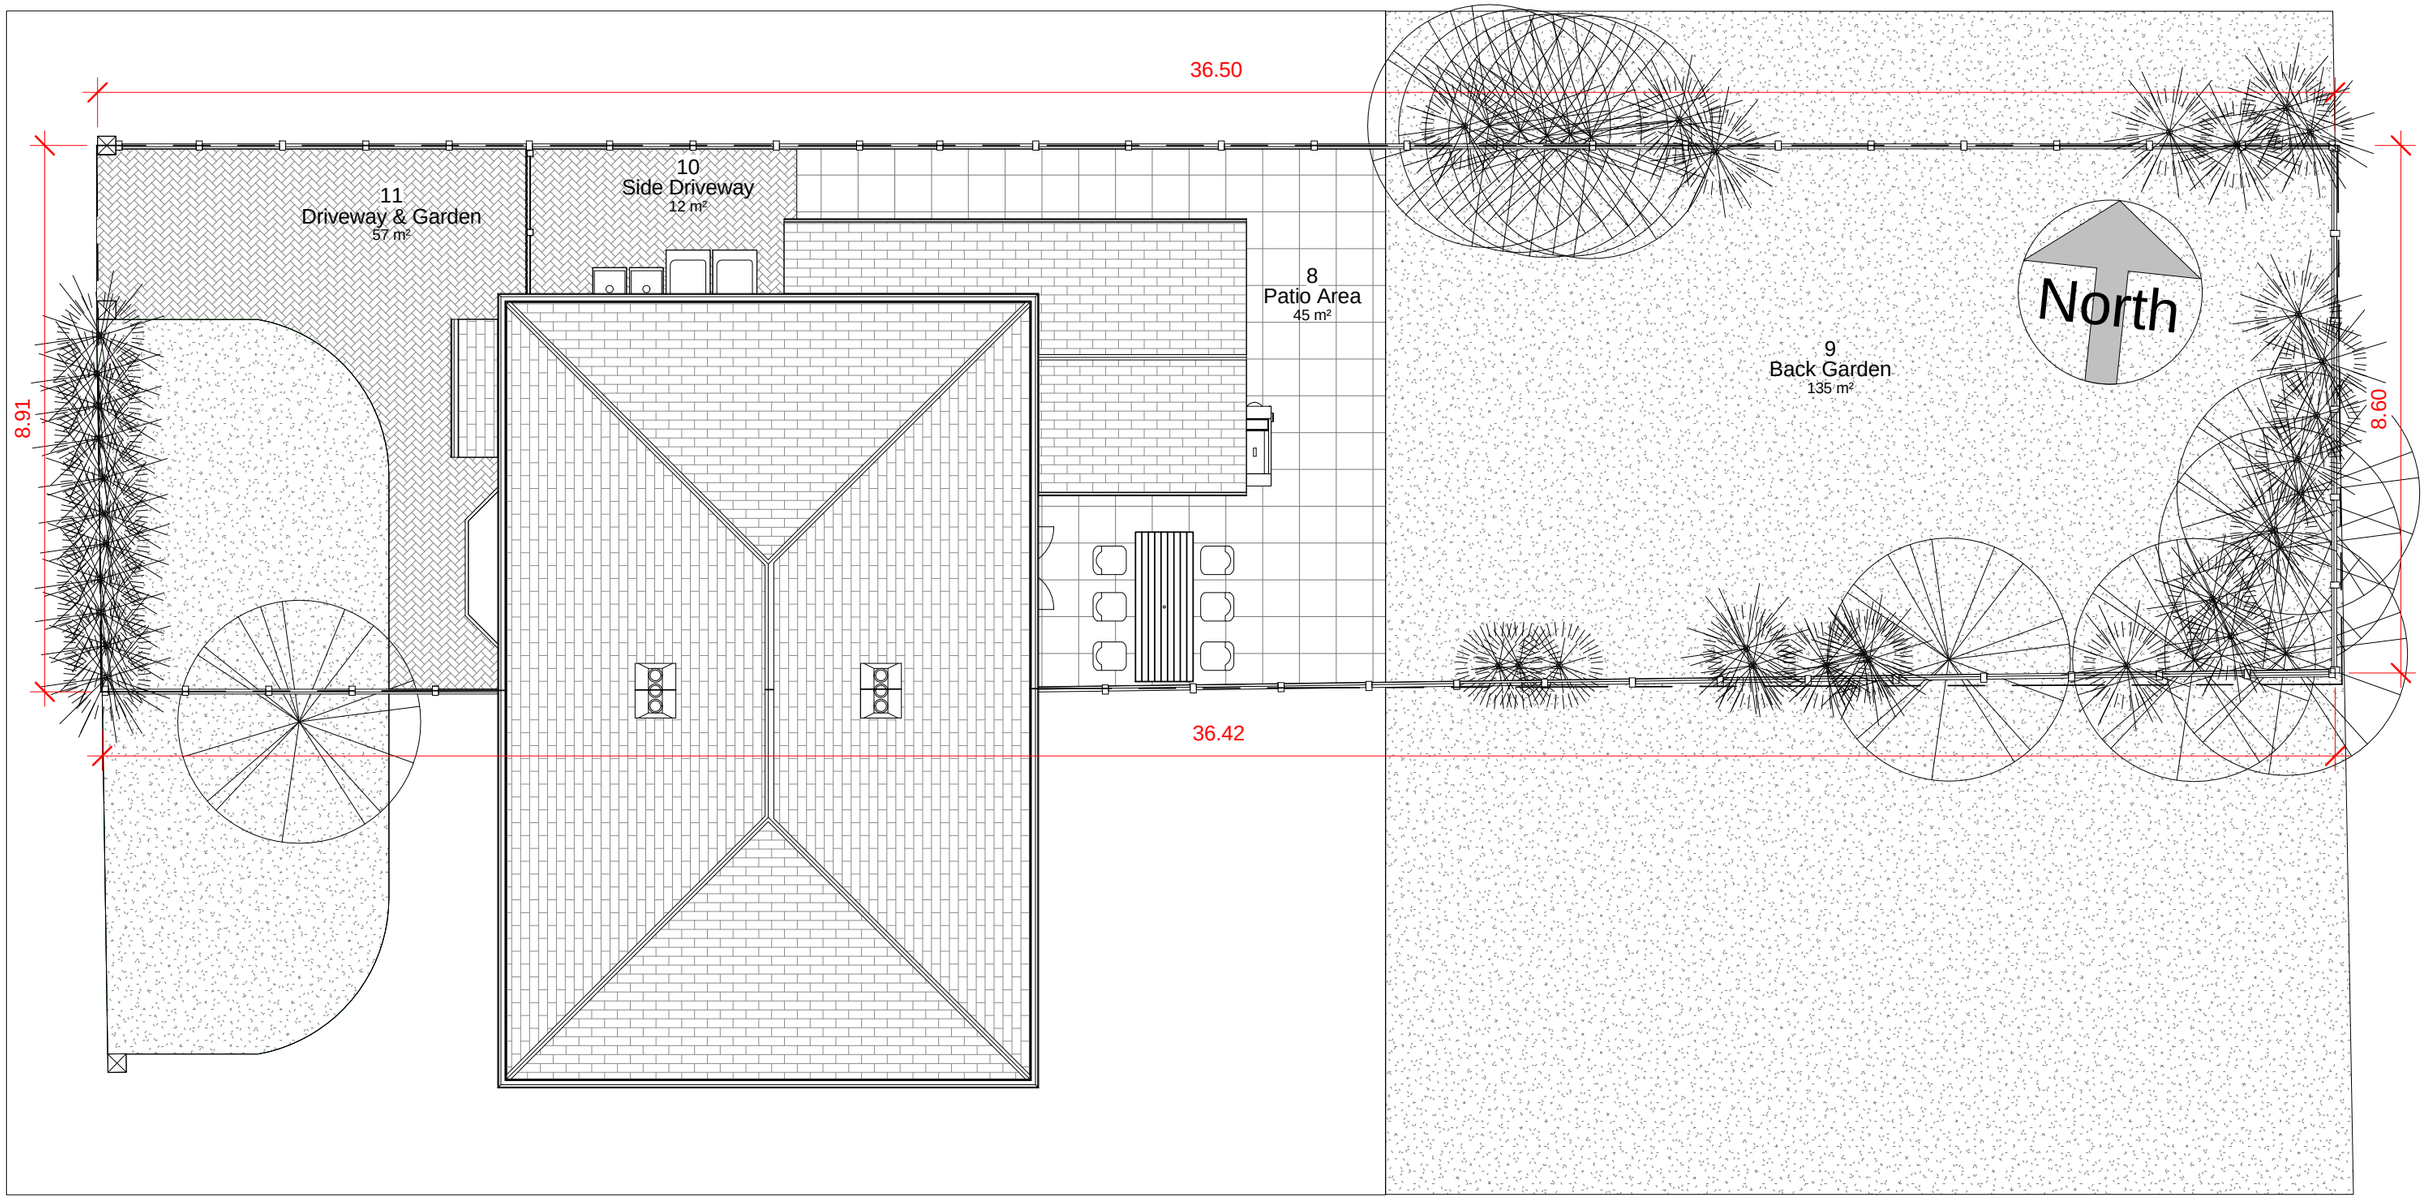

1 Existing Layout Plan

1 : 100

HSDesign

hafids@outlook.com

No.	Description	Date

Client Name:	**Nrs Butt**
Project Address:	**25 Vaughan Road, Chorlton**
Project Name:	**First Floor Extension**

Existing Layout Plan

Project number	**35 Vaughan_Rd-2015a**
Date	**08/06/2014**
Drawn by	**HSDesign**
Checked by	**HSDesign**
Scale	**1 : 100**

A3/102

O:\HSDesign\Others\Mrs Butt\Revit_2013\35_Vaugan_Rd_Existing_1.rvt

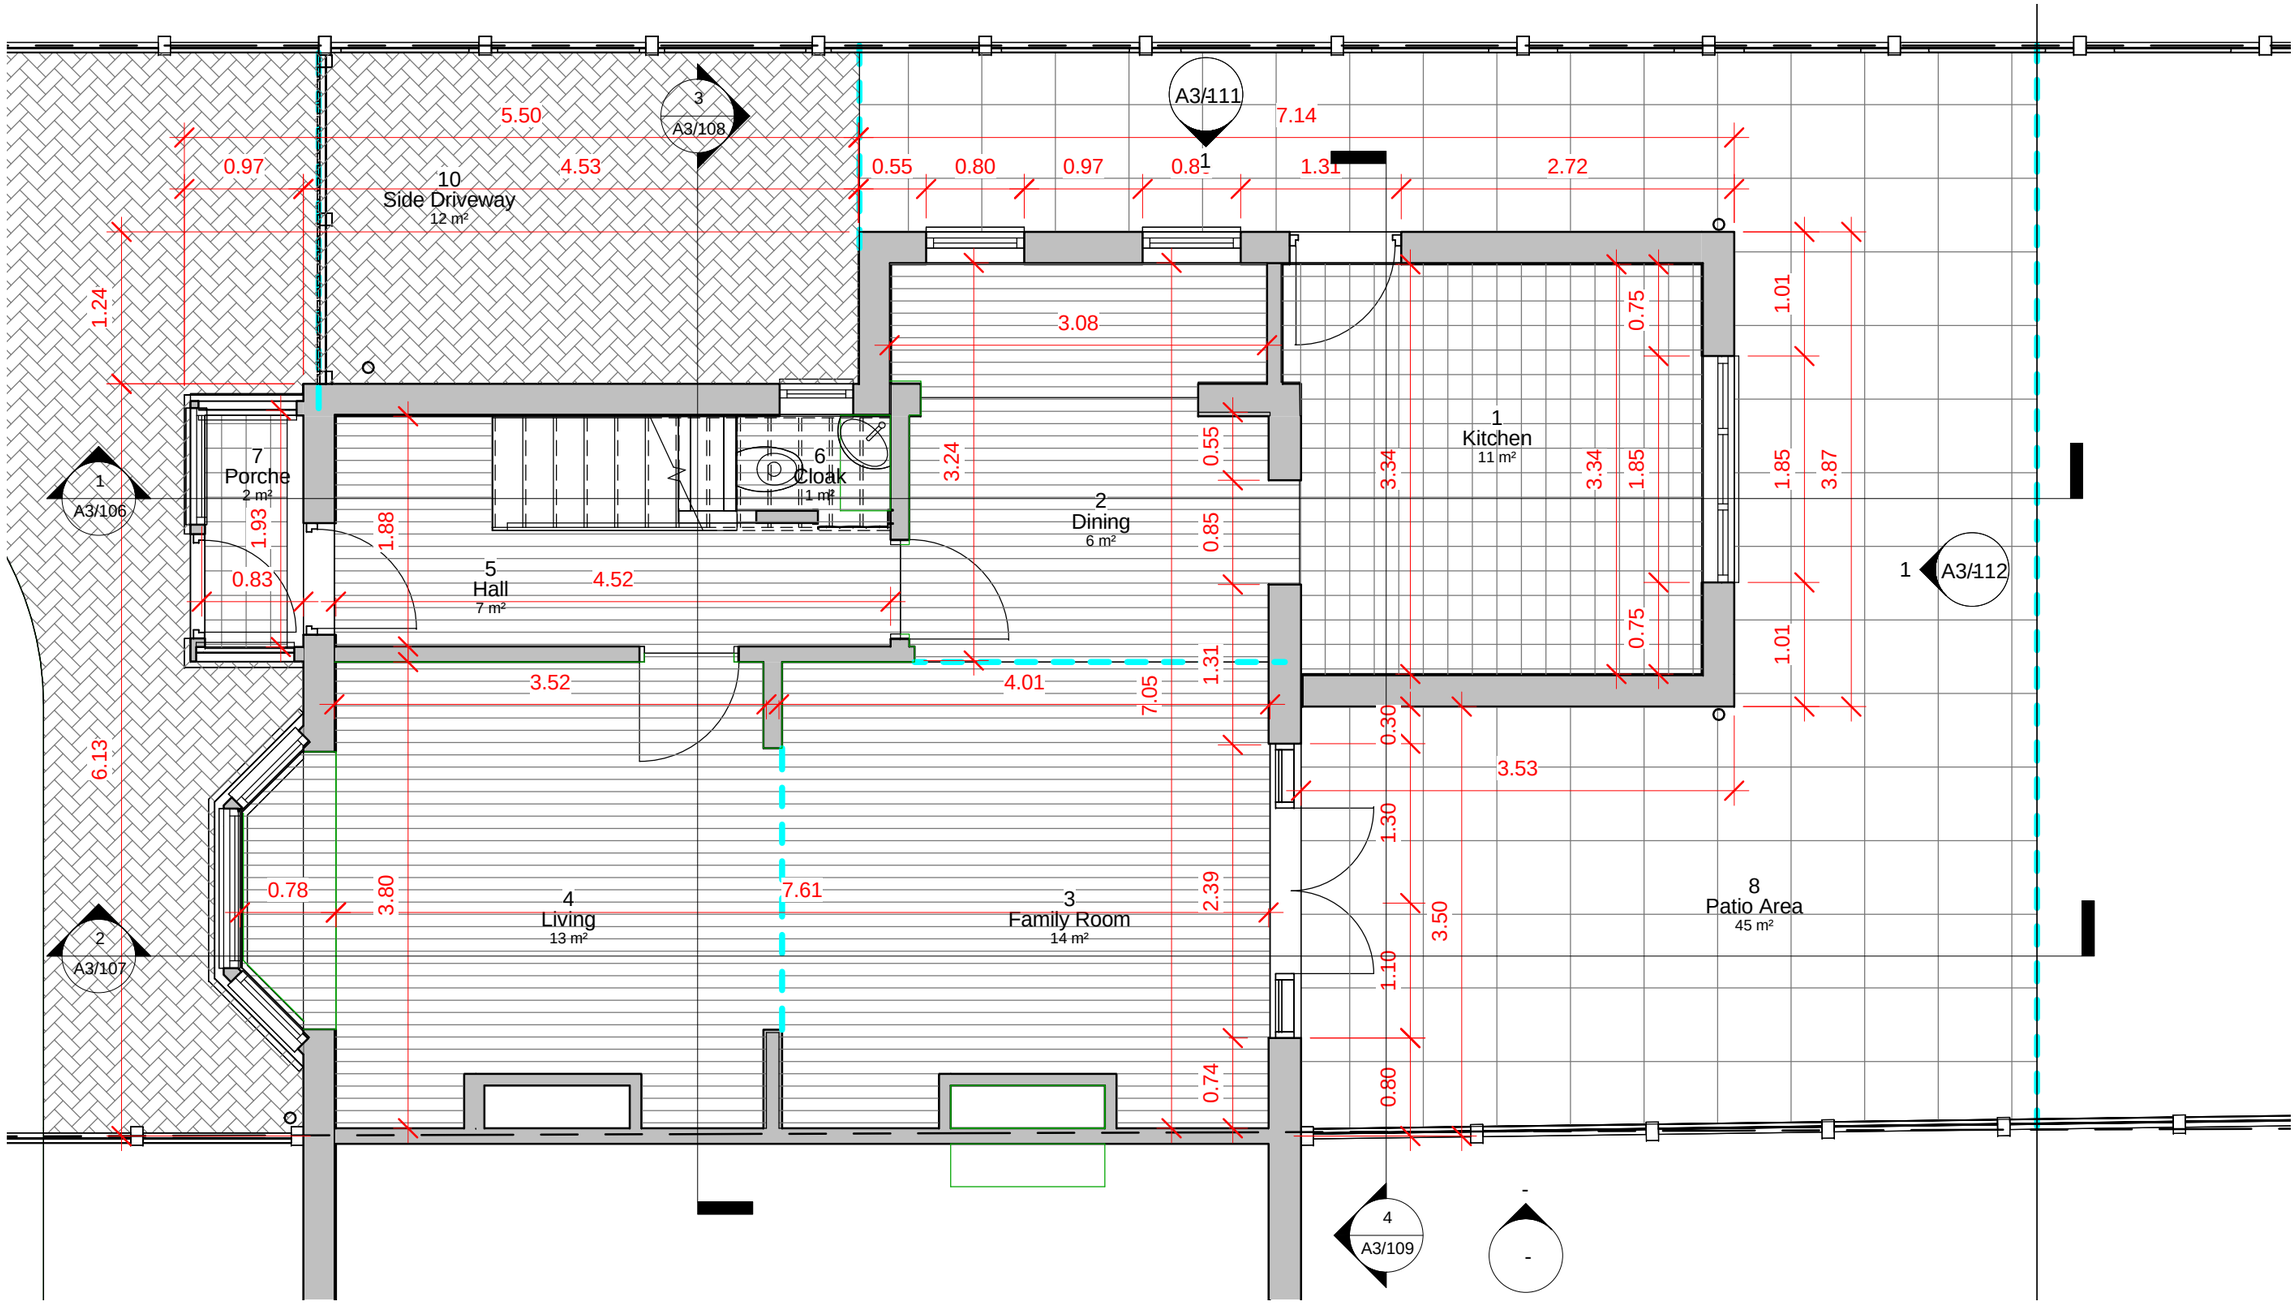

1 Existing Ground Floor Plan

1 : 50

HSDesign

hafids@outlook.com

No.	Description	Date

Client Name: **Nrs Butt**

Project Address: **25 Vaughan Road, Chorlton**

Project Name:

First Floor Extension

Existing Ground Floor Plan

Project number **35 Vaughan_Rd-2015a**

Date **08/06/2014**

Drawn by **HSDesign**

Checked by **HSDesign**

A3/103

Scale **1 : 50**

O:\HSDesign\Others\Mrs Butt\Revit_2013\35_Vaugan_Rd_Existing_1.rvt

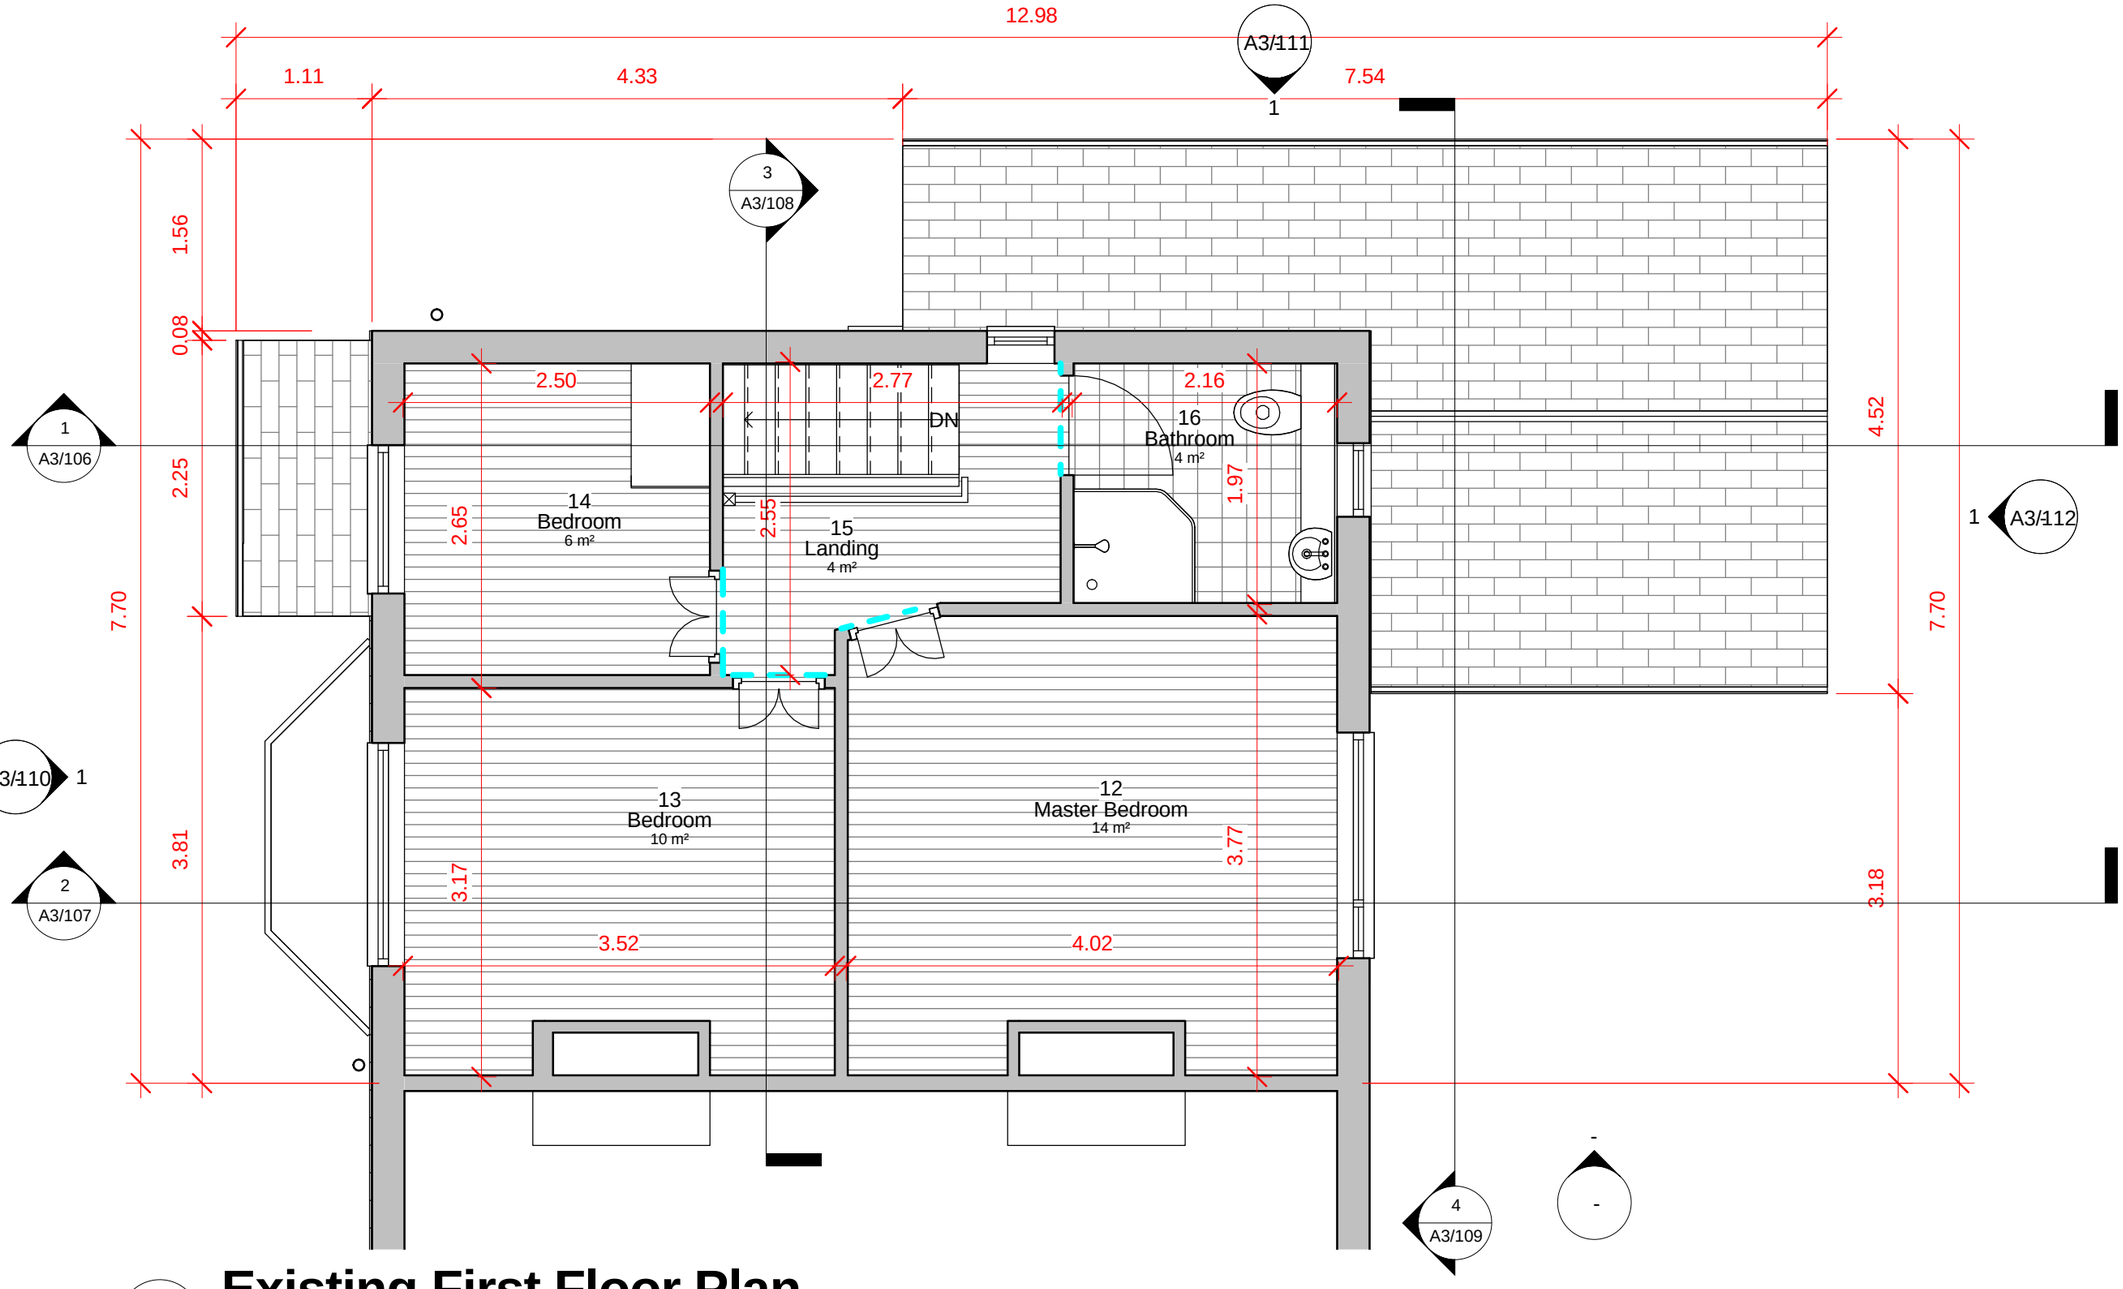

1 Existing First Floor Plan

1 : 50

HSDesign

hafids@outlook.com

No.	Description	Date

Client Name: **Nrs Butt**

Project Address: **25 Vaughan Road, Chorlton**

Project Name:

First Floor Extension

Existing First Floor Plan

Project number	**35 Vaughan_Rd-2015a**
Date	**08/06/2014**
Drawn by	**HSDesign**
Checked by	**HSDesign**
Scale	**1 : 50**

A3/104

O:\HSDesign\Others\Mrs Butt\Revit_2013\35_Vaugan_Rd_Existing_1.rvt

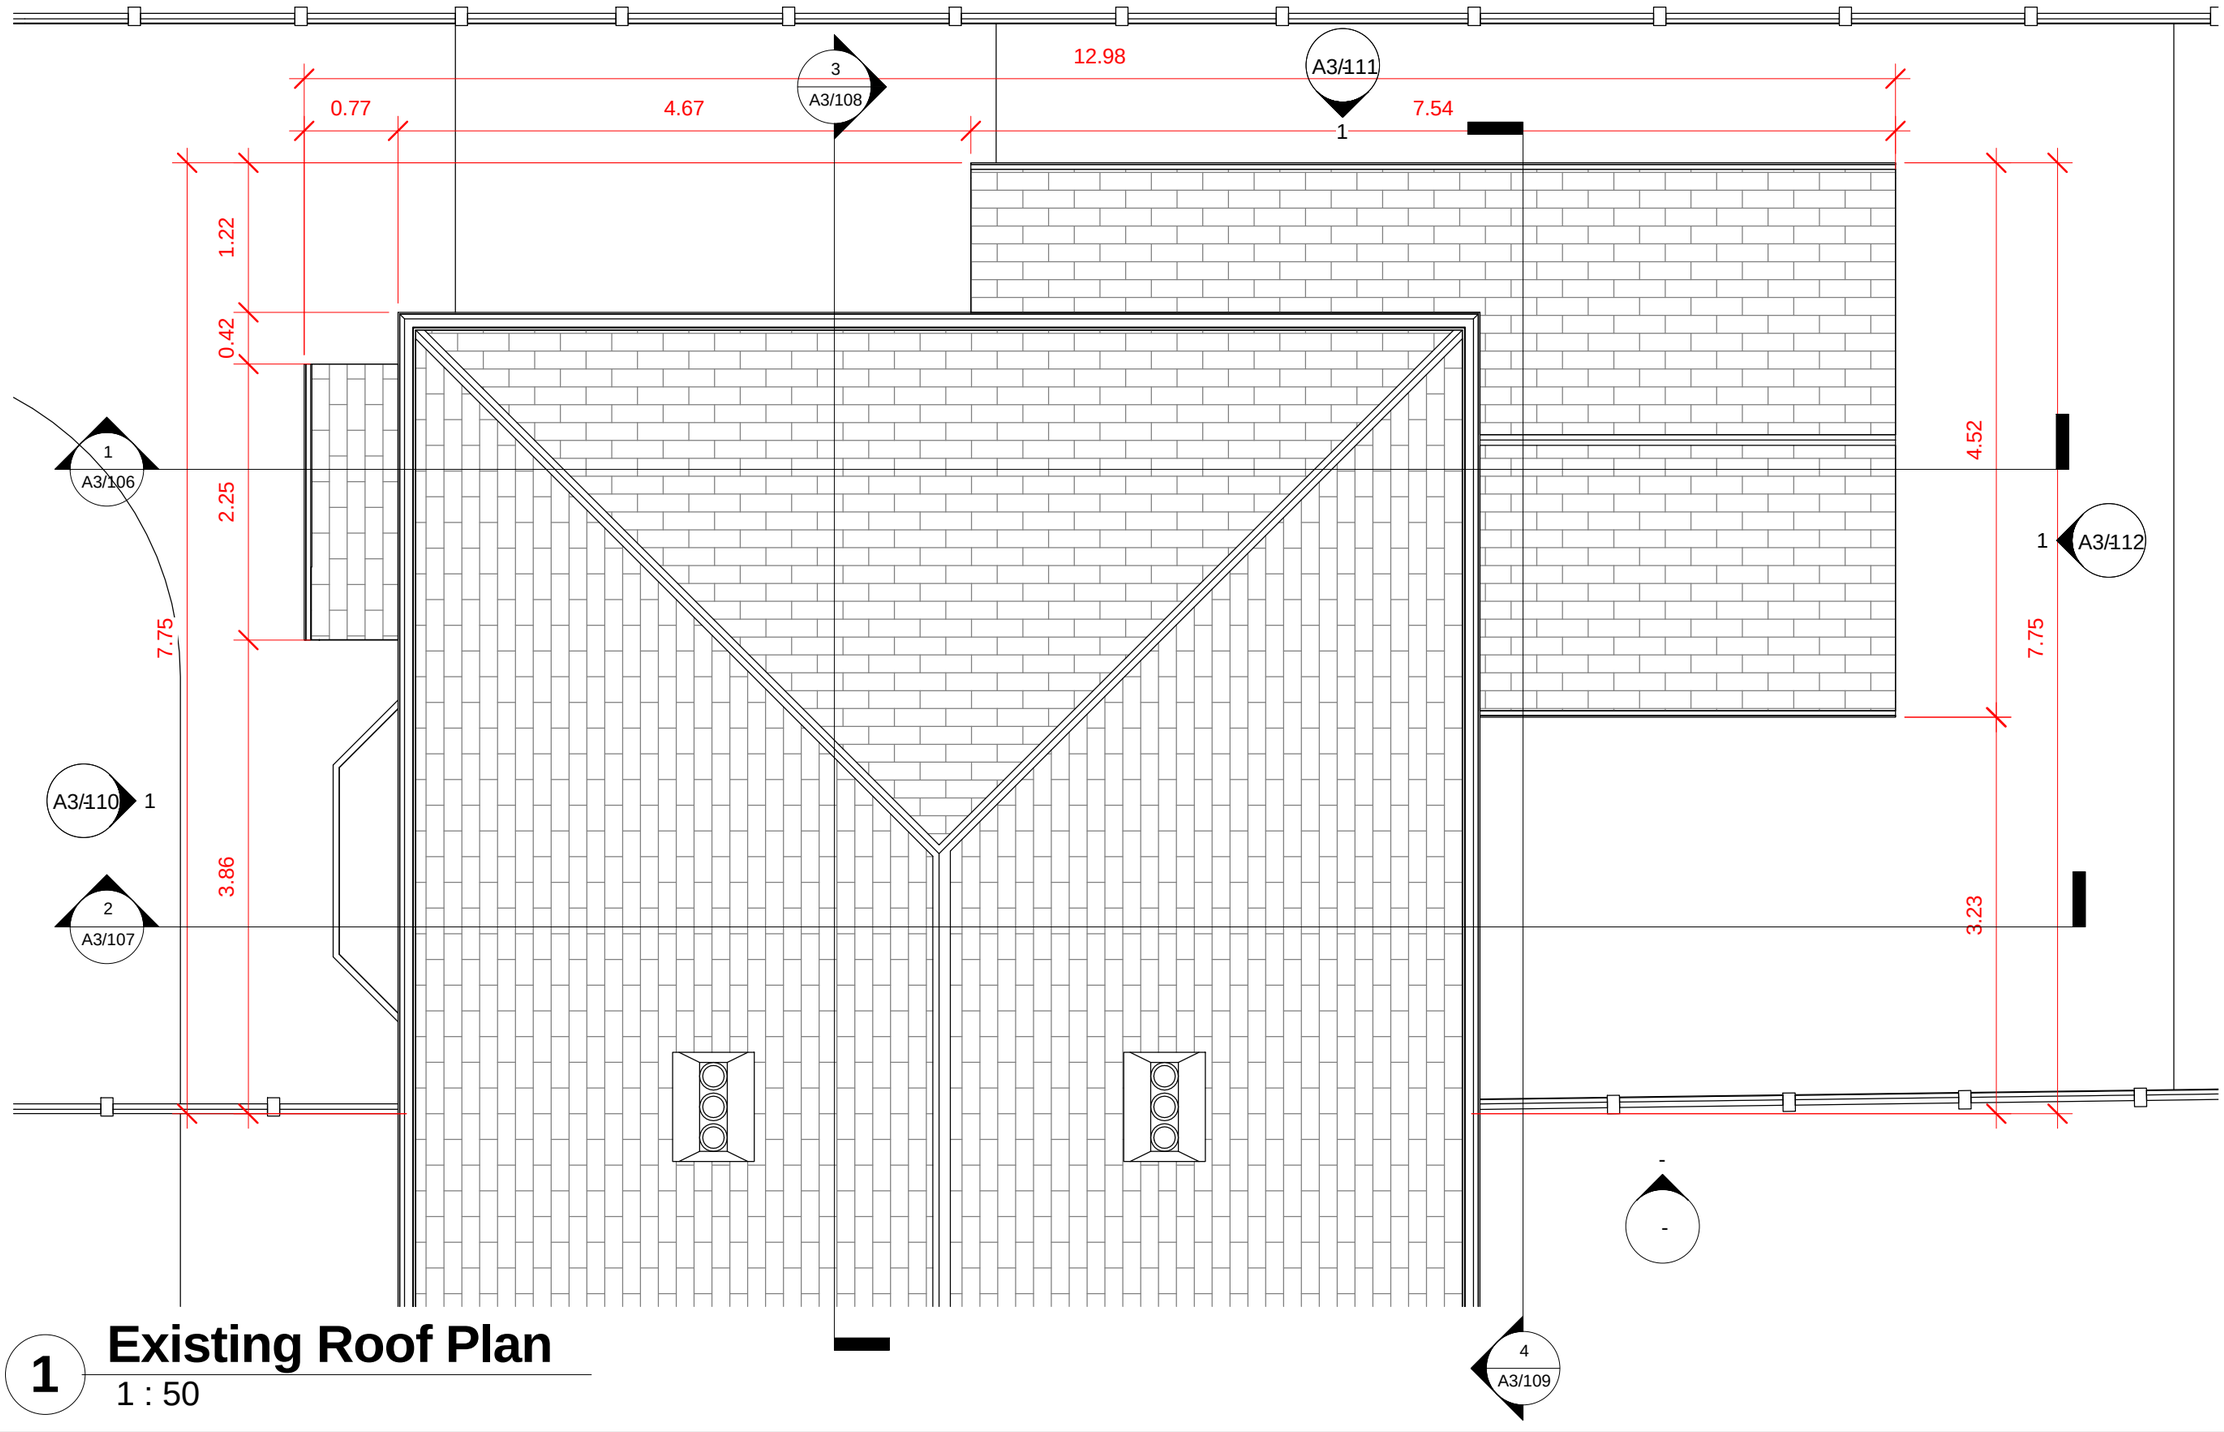

1 Existing Roof Plan

1 : 50

HSDesign

hafids@outlook.com

No.	Description	Date

Client Name: **Nrs Butt**

Project Address: **25 Vaughan Road, Chorlton**

Project Name:

First Floor Extension

Existing Roof Plan

Project number **35 Vaughan_Rd-2015a**

Date **08/06/2014**

Drawn by **HSDesign**

Checked by **HSDesign**

A3/105

Scale **1 : 50**

O:\HSDesign\Ohers\Mrs Butt\Revit_2013\35_Vaugan_Rd_Existing_1.rvt

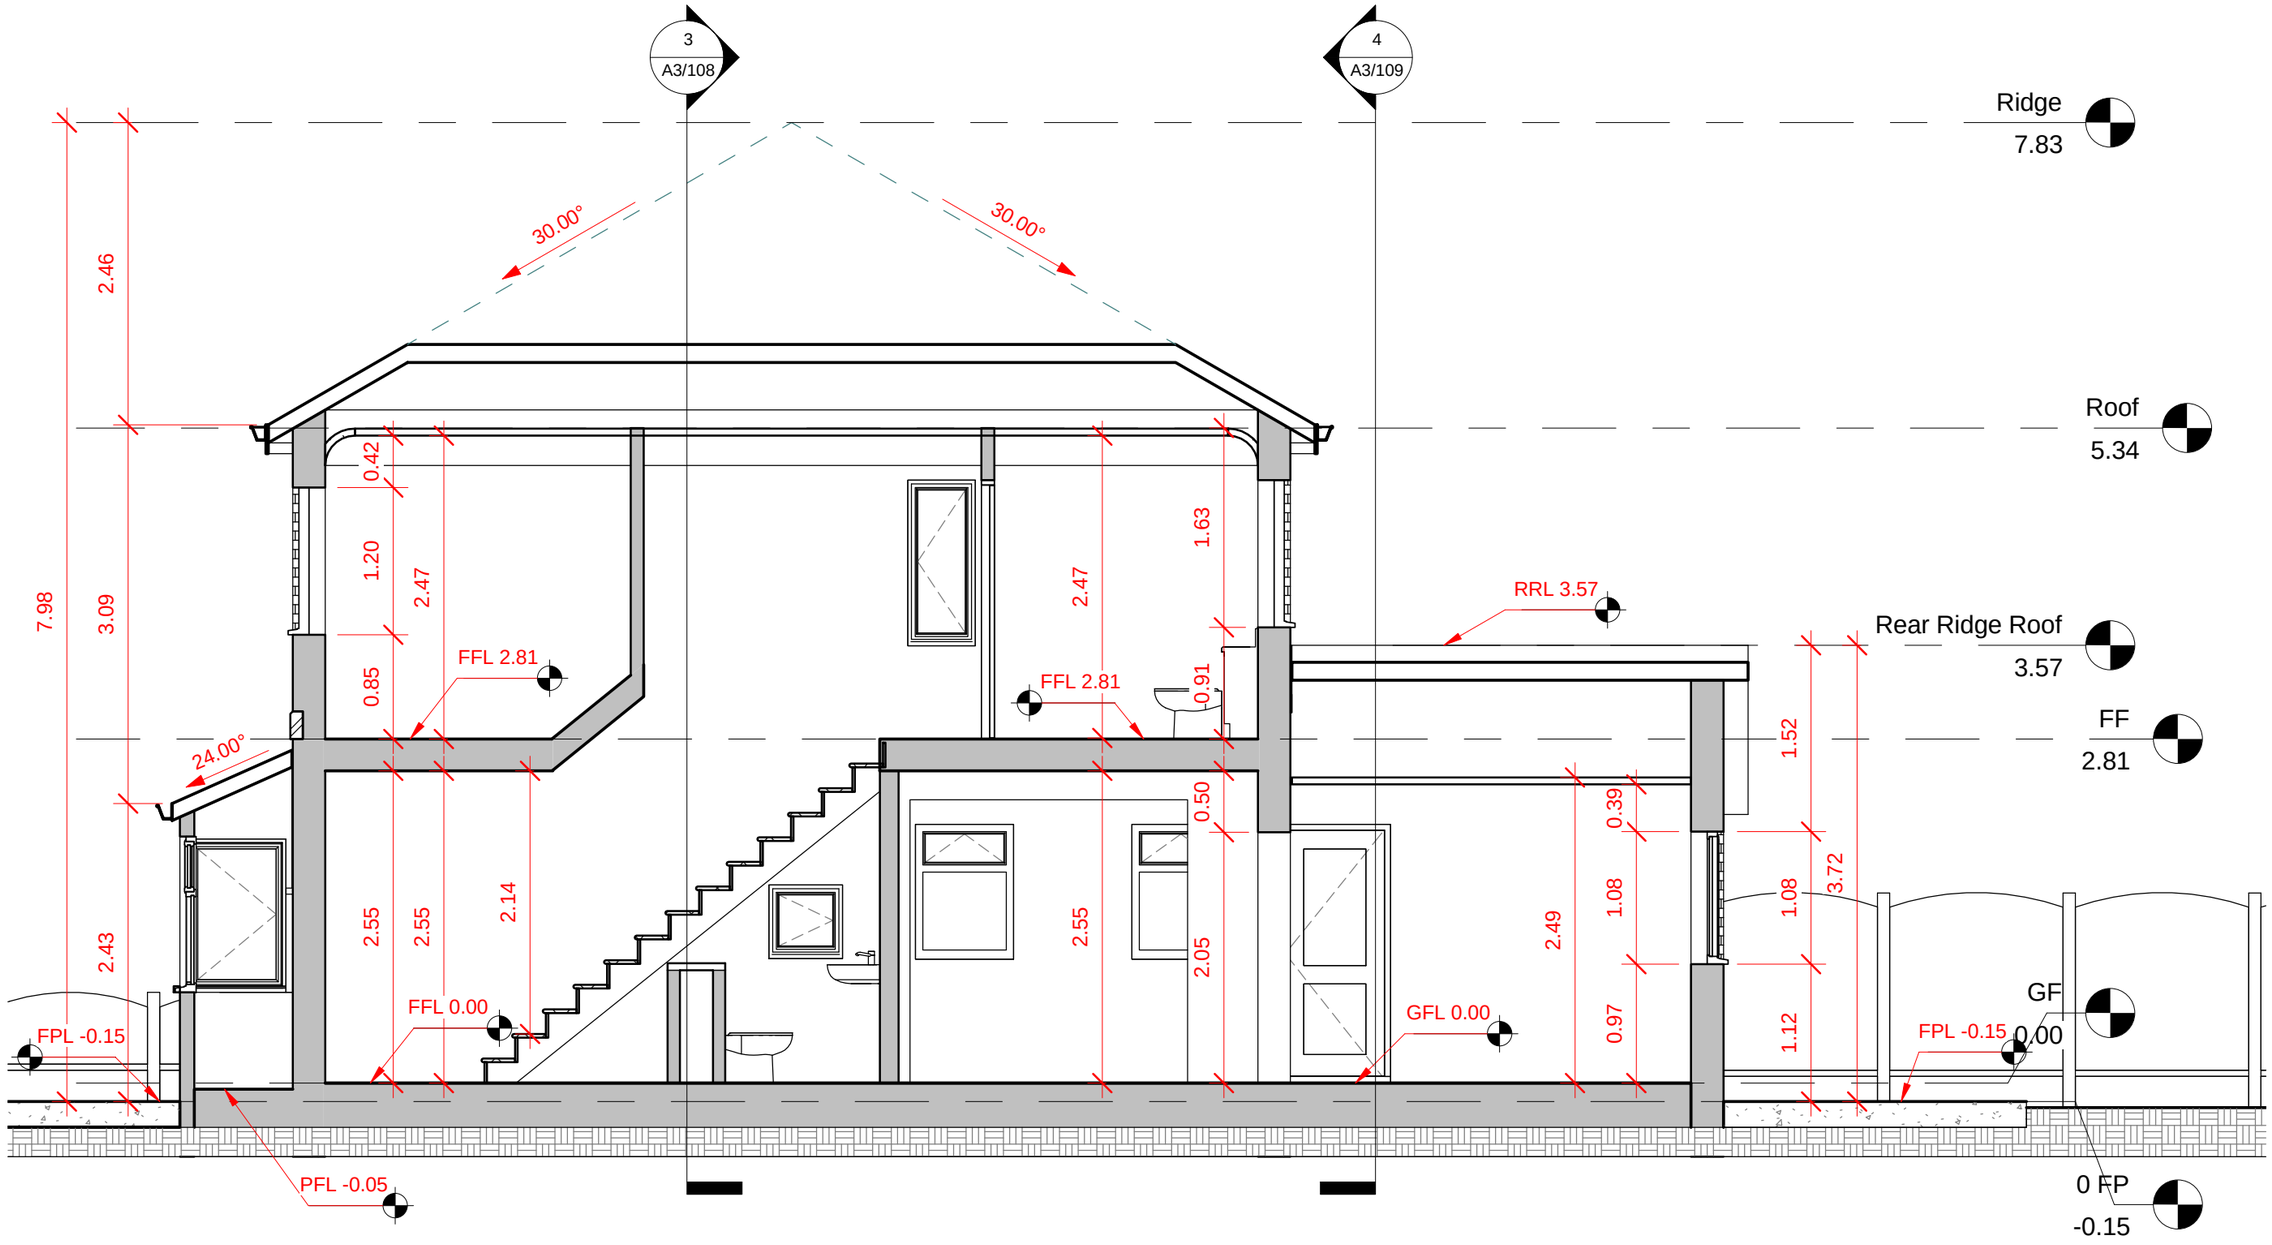

1 Existing Section A-A

1 : 50

HSDesign

hafids@outlook.com

No.	Description	Date

Client Name: **Nrs Butt**

Project Address: **25 Vaughan Road, Chorlton**

Project Name:

First Floor Extension

Existing Section A-A

Project number	**35 Vaughan_Rd-2015a**
Date	**08/06/2014**
Drawn by	**HSDesign**
Checked by	**HSDesign**

A3/106

Scale **1 : 50**

O:\HSDesign\Ohers\Mrs Butt\Revit_2013\35_Vaughan_Rd_Existing_1.rvt

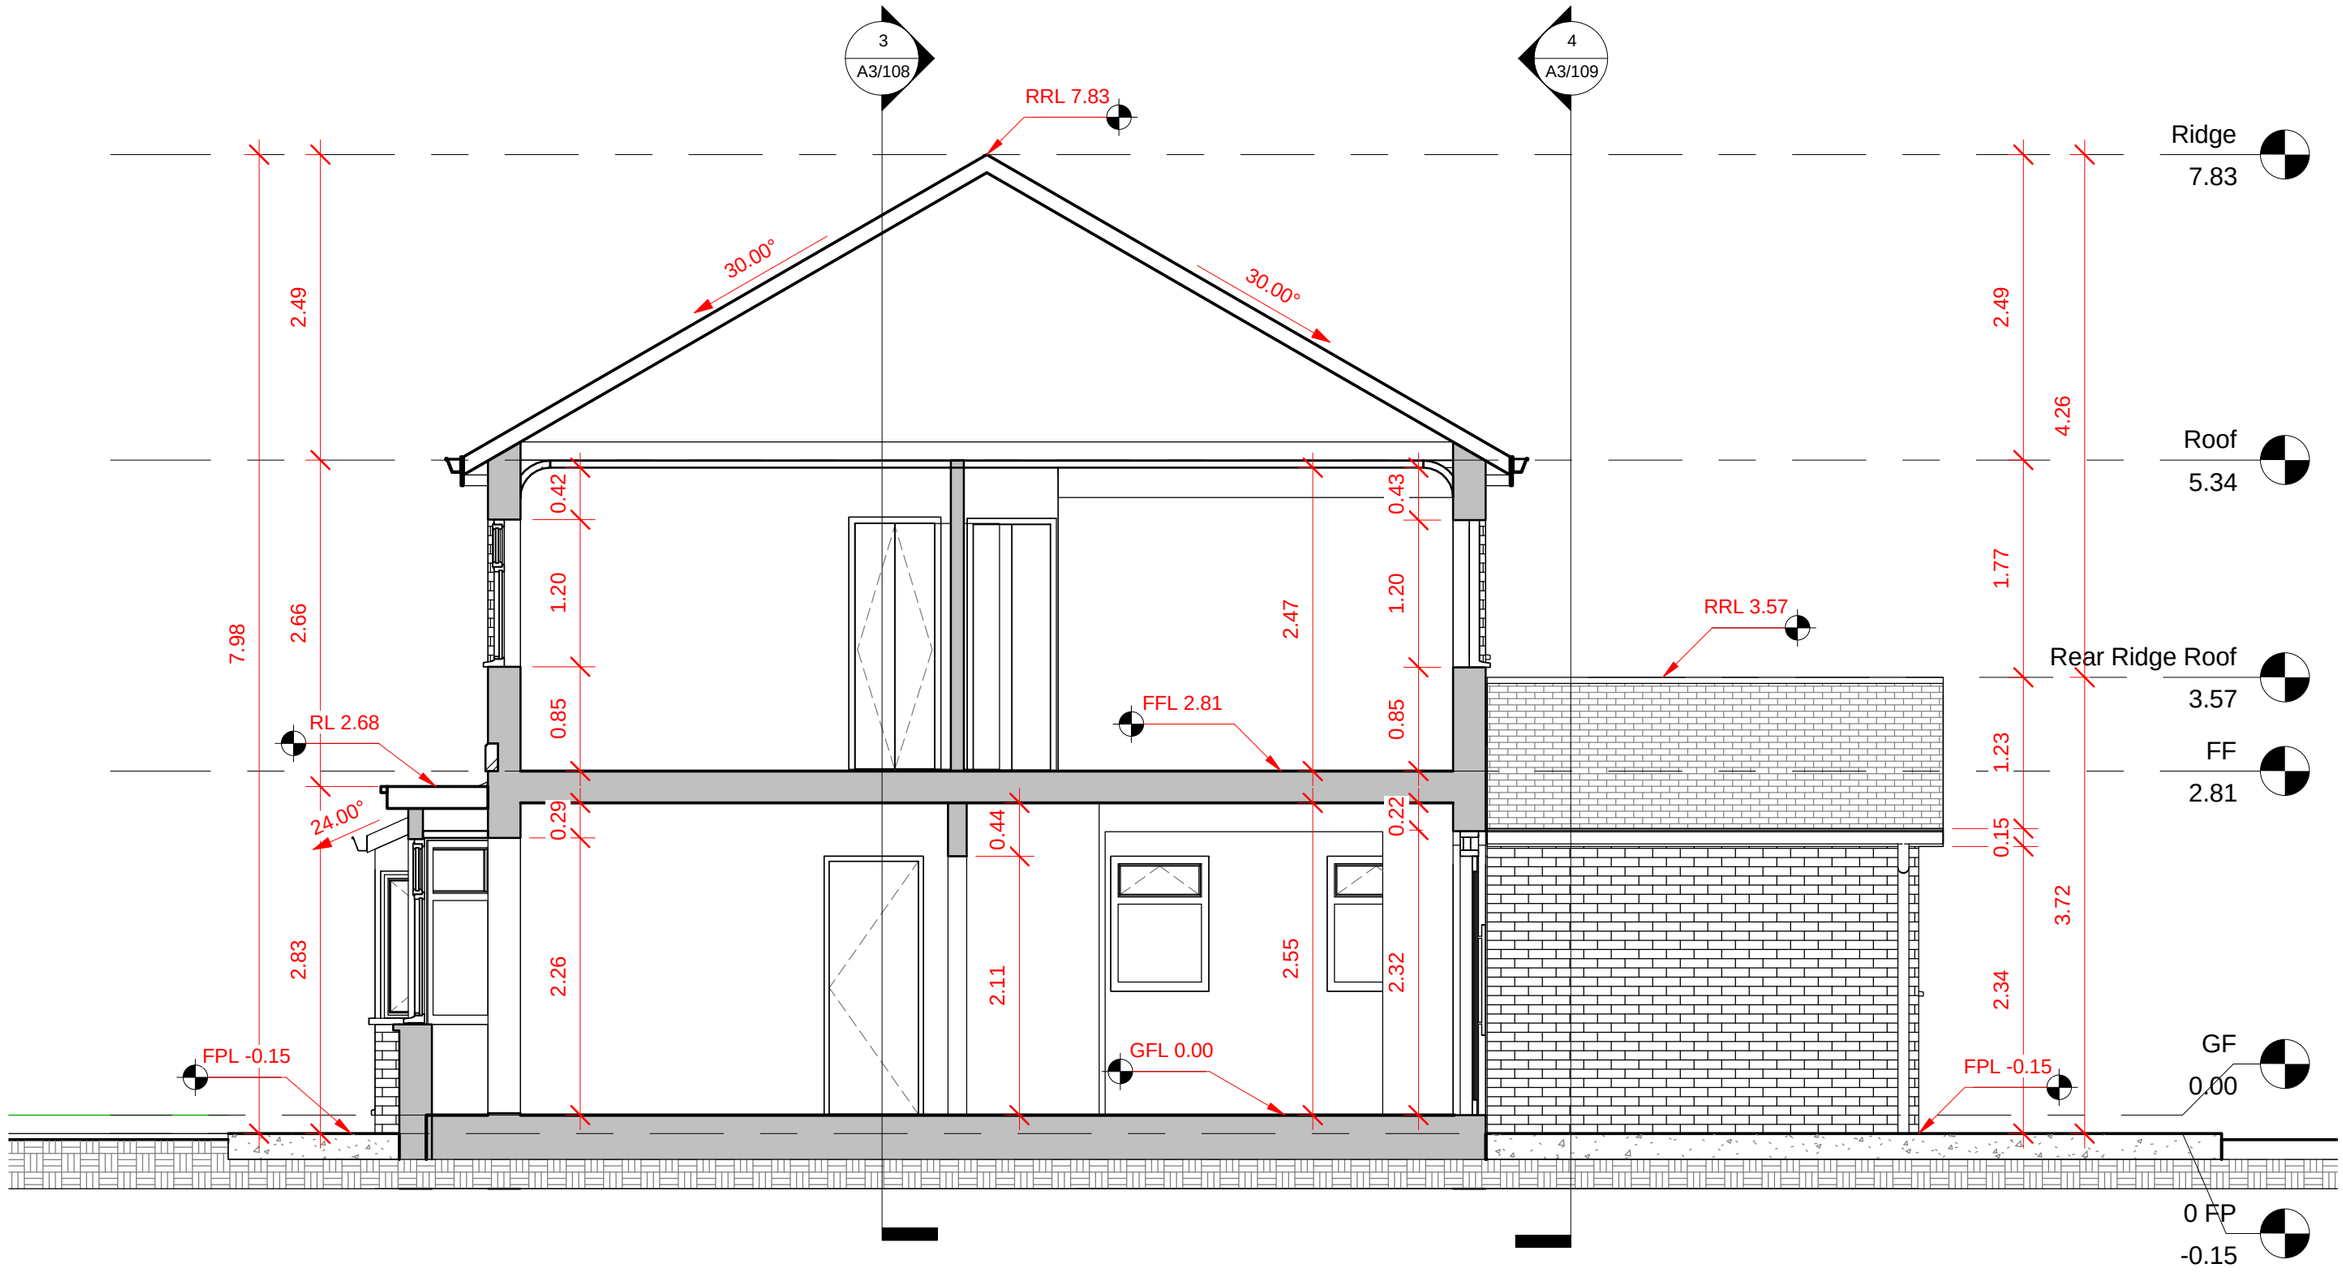

2 Existing Section B-B

1 : 50

HSDesign

hafids@outlook.com

No.	Description	Date

Client Name: **Nrs Butt**

Project Address: **25 Vaughan Road, Chorlton**

Project Name:

First Floor Extension

Existing Section B-B

Project number	**35 Vaughan_Rd-2015a**
Date	**08/06/2014**
Drawn by	**HSDesign**
Checked by	**HSDesign**

A3/107

Scale **1 : 50**

O:\HSDesign\Others\Mr's Butt\Revit_2013\35_Vaughan_Rd_Existing_1.rvt

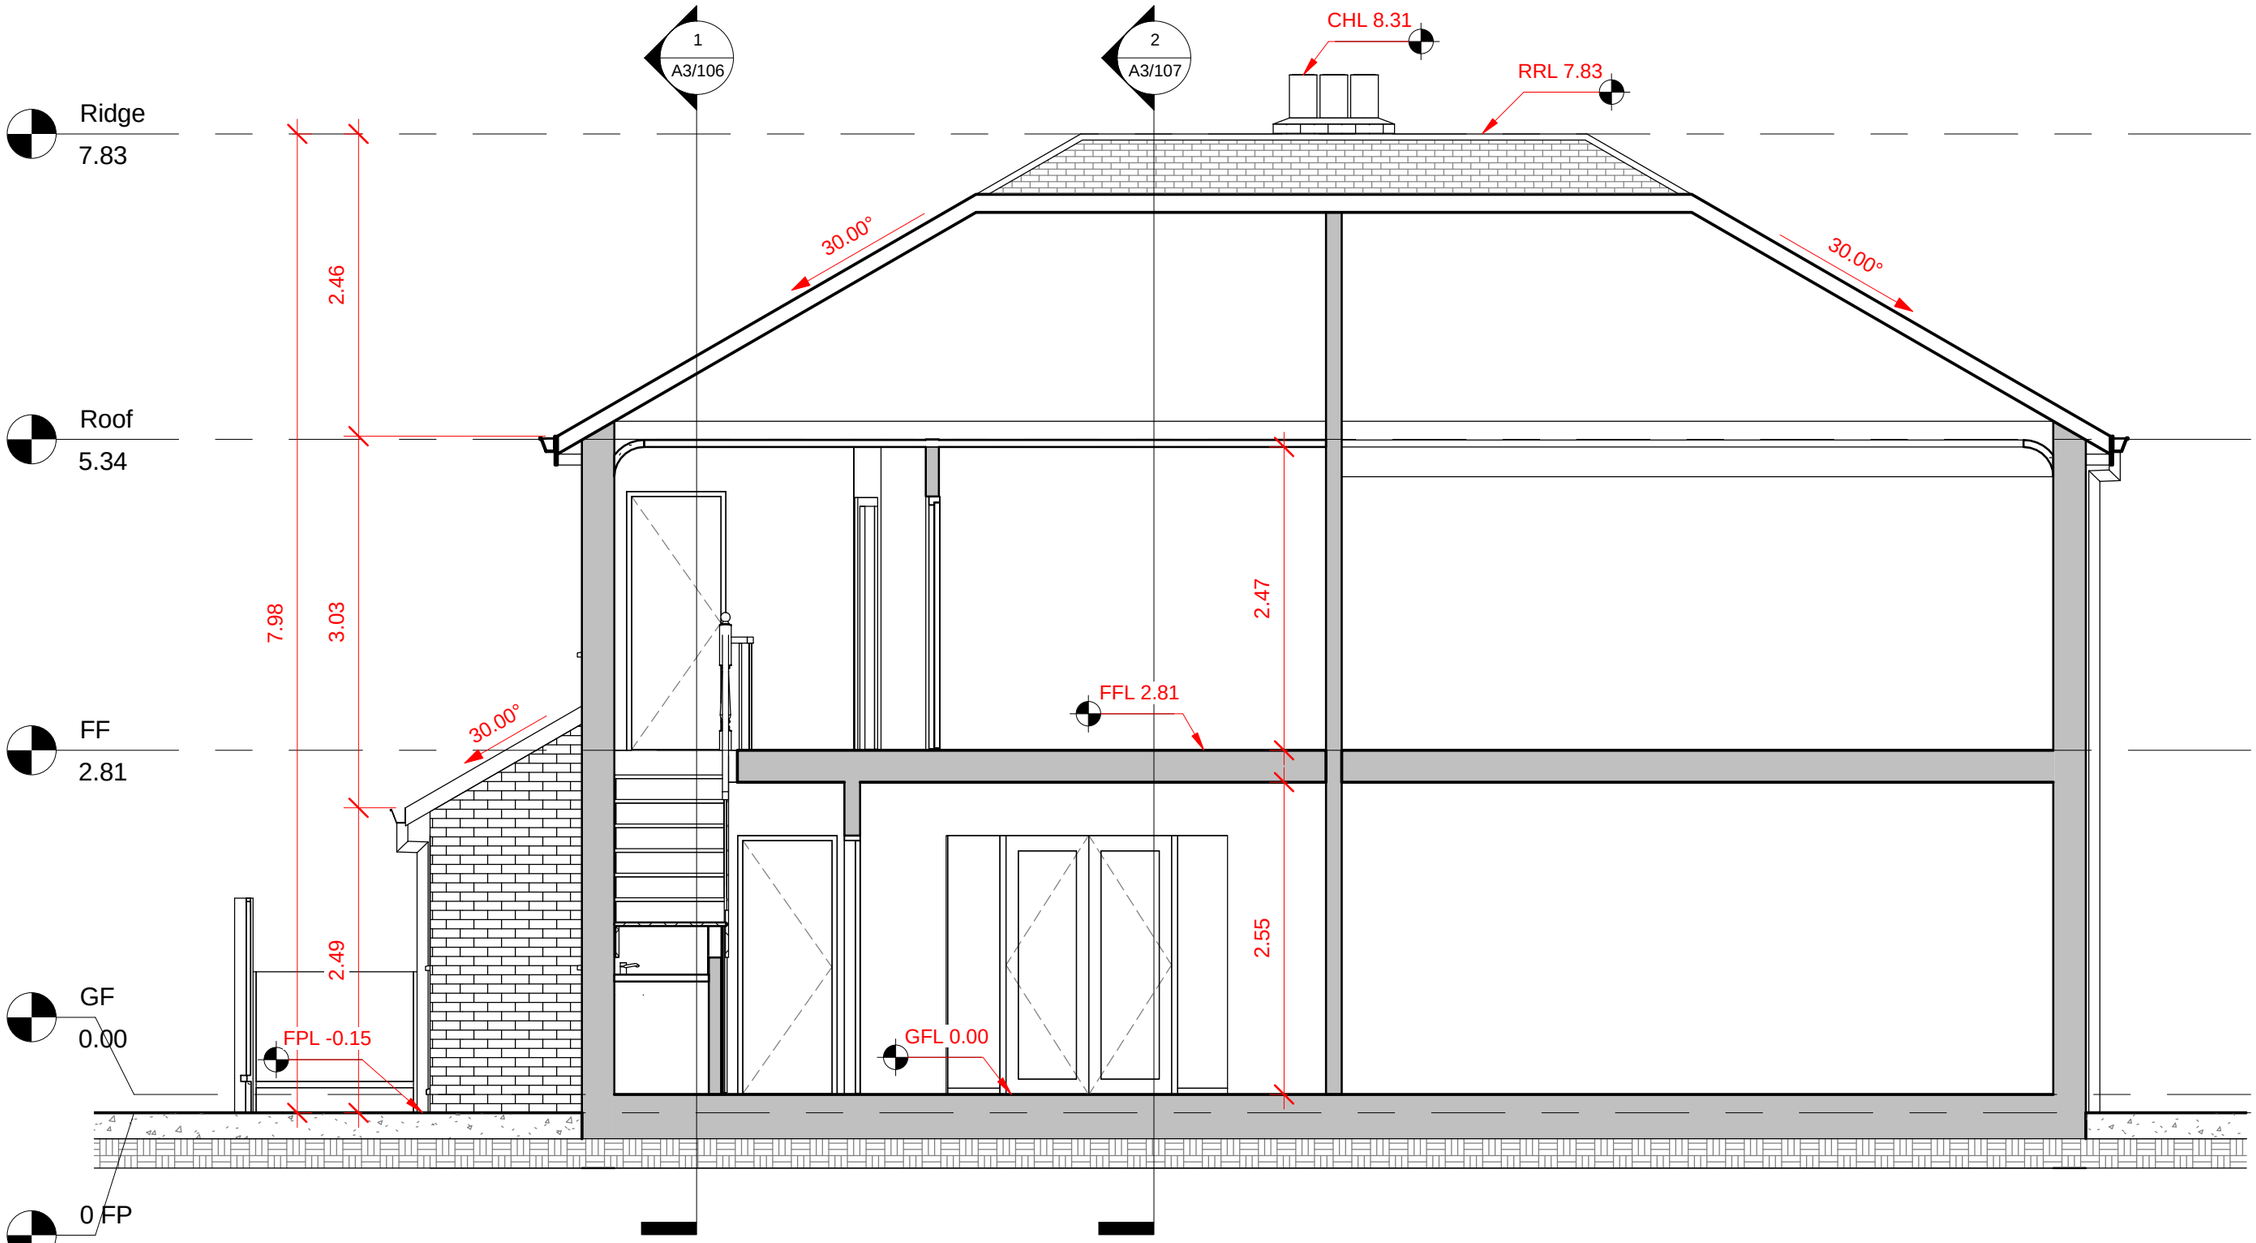

3 Existing Section C-C

1 : 50

HSDesign

hafids@outlook.com

No.	Description	Date

Client Name: **Nrs Butt**

Project Address: **25 Vaughan Road, Chorlton**

Project Name:

First Floor Extension

Existing Section C-C

Project number **35 Vaughan_Rd-2015a**

Date **08/06/2014**

Drawn by **HSDesign**

Checked by **HSDesign**

A3/108

Scale **1 : 50**

O:\HSDesign\Ohers\Mrs Butt\Revit_2013\35_Vaugan_Rd_Existing_1.rvt

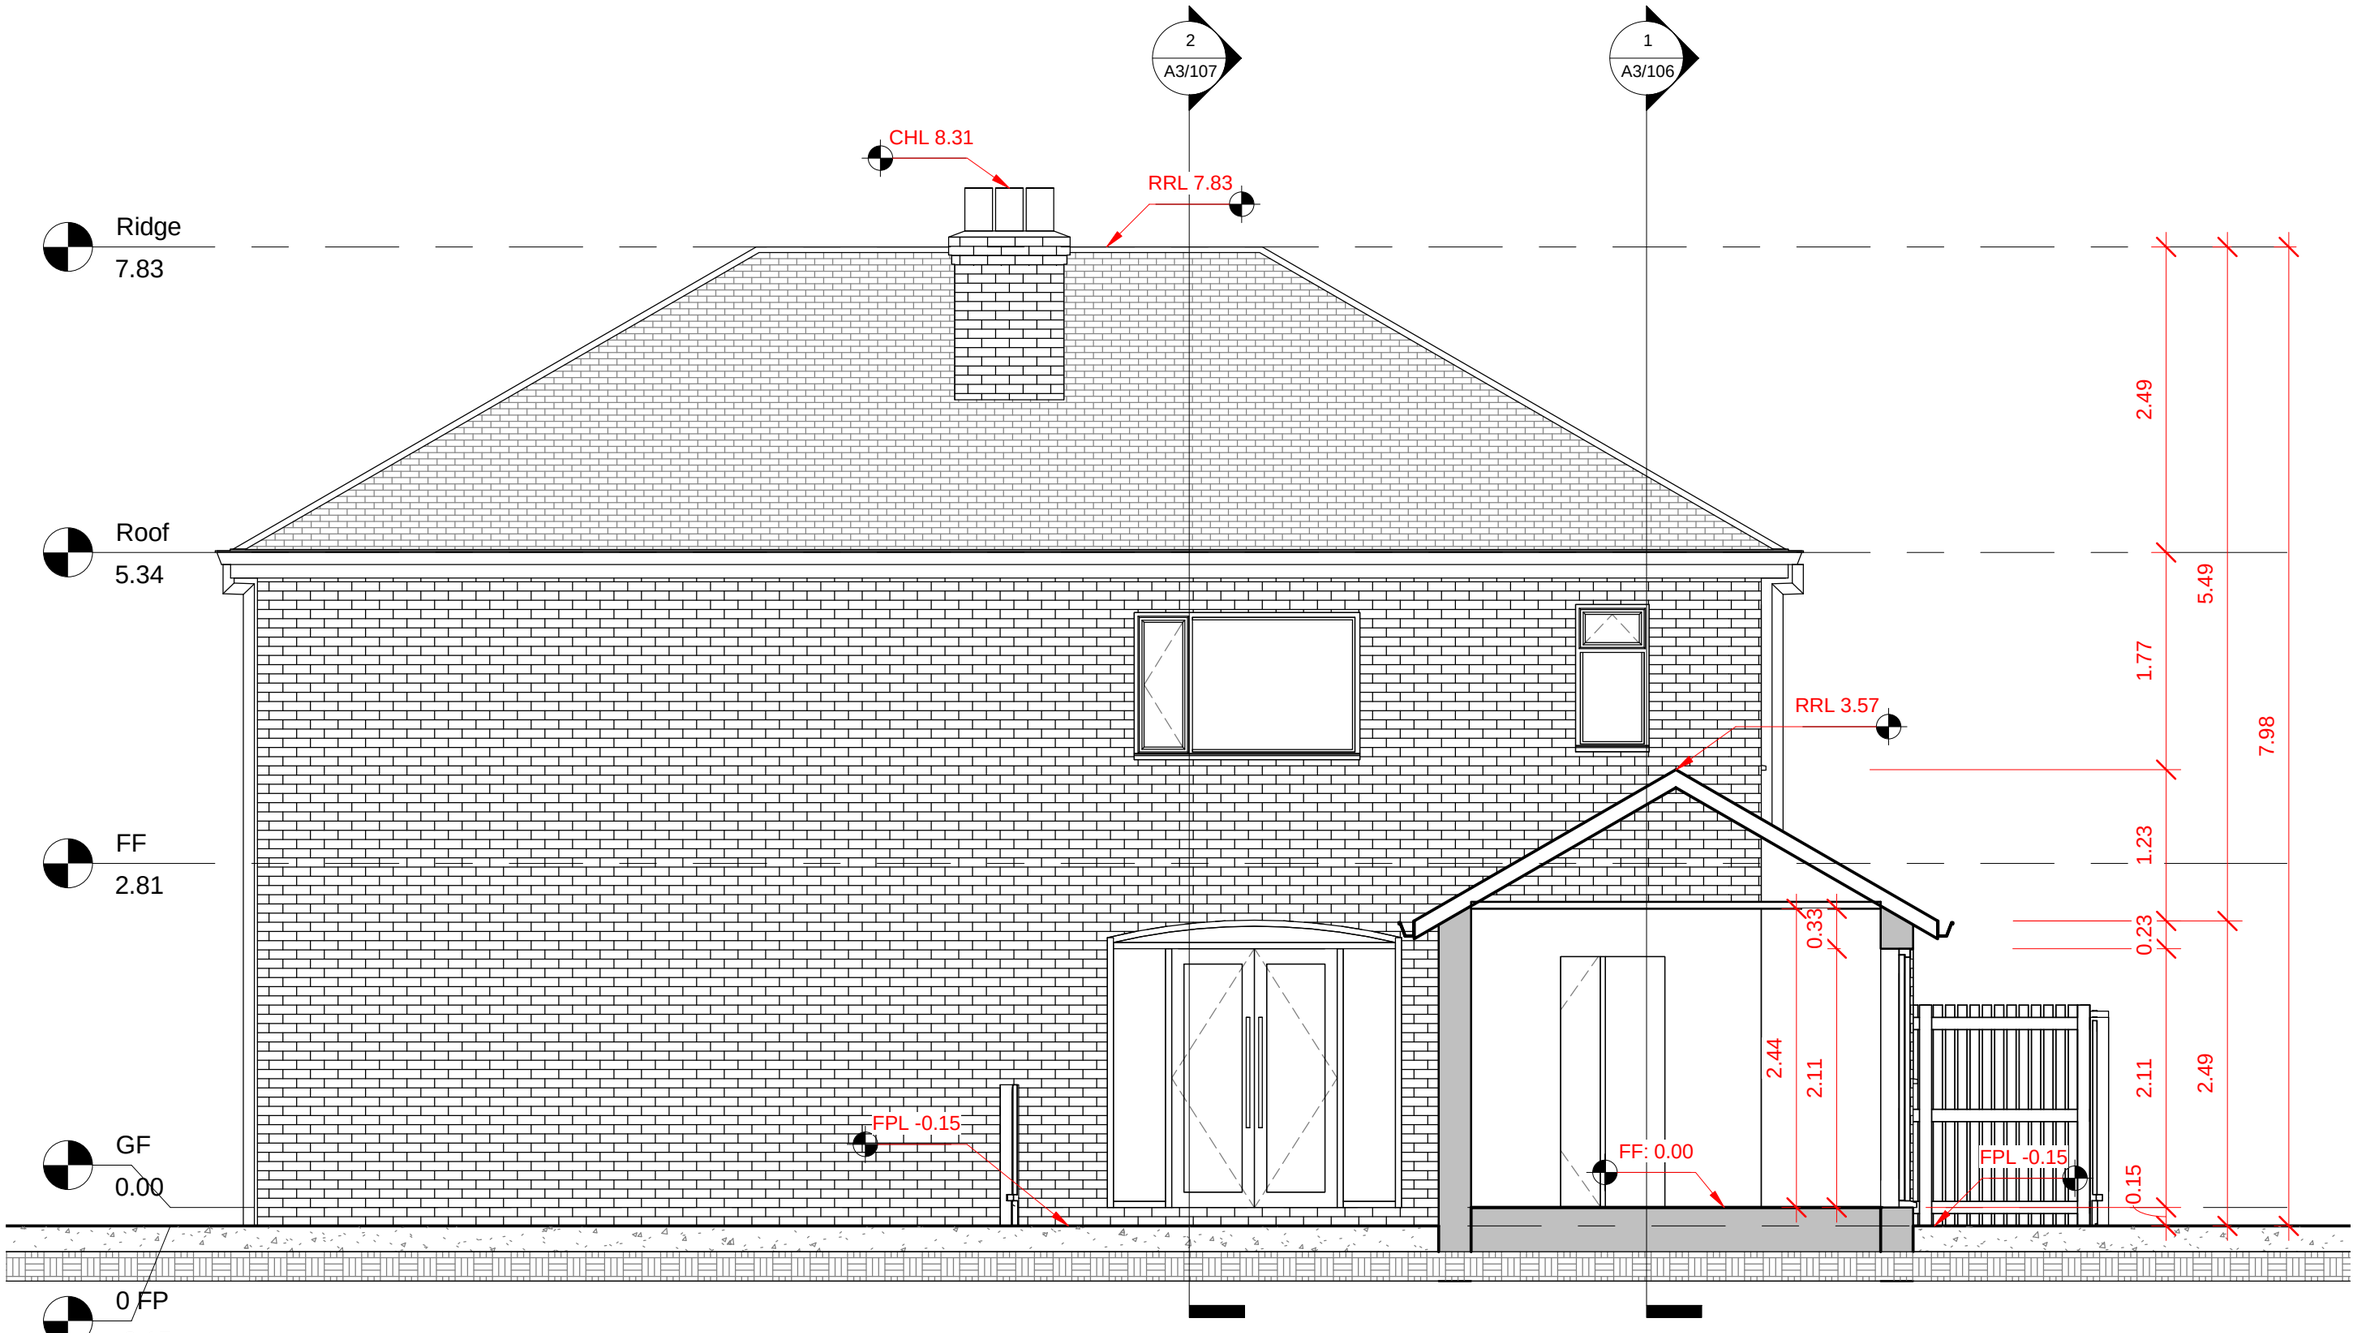

4 Existing Section D-D

1 : 50

HSDesign

hafids@outlook.com

No.	Description	Date

Client Name: **Nrs Butt**

Project Address: **25 Vaughan Road, Chorlton**

Project Name:

First Floor Extension

Existing Section D-D

Project number **35 Vaughan_Rd-2015a**

Date **08/06/2014**

Drawn by **HSDesign**

Checked by **HSDesign**

A3/109

Scale **1 : 50**

O:\HSDesign\Ohers\Mrs Butt\Revit_2013\35_Vaugan_Rd_Existing_1.rvt

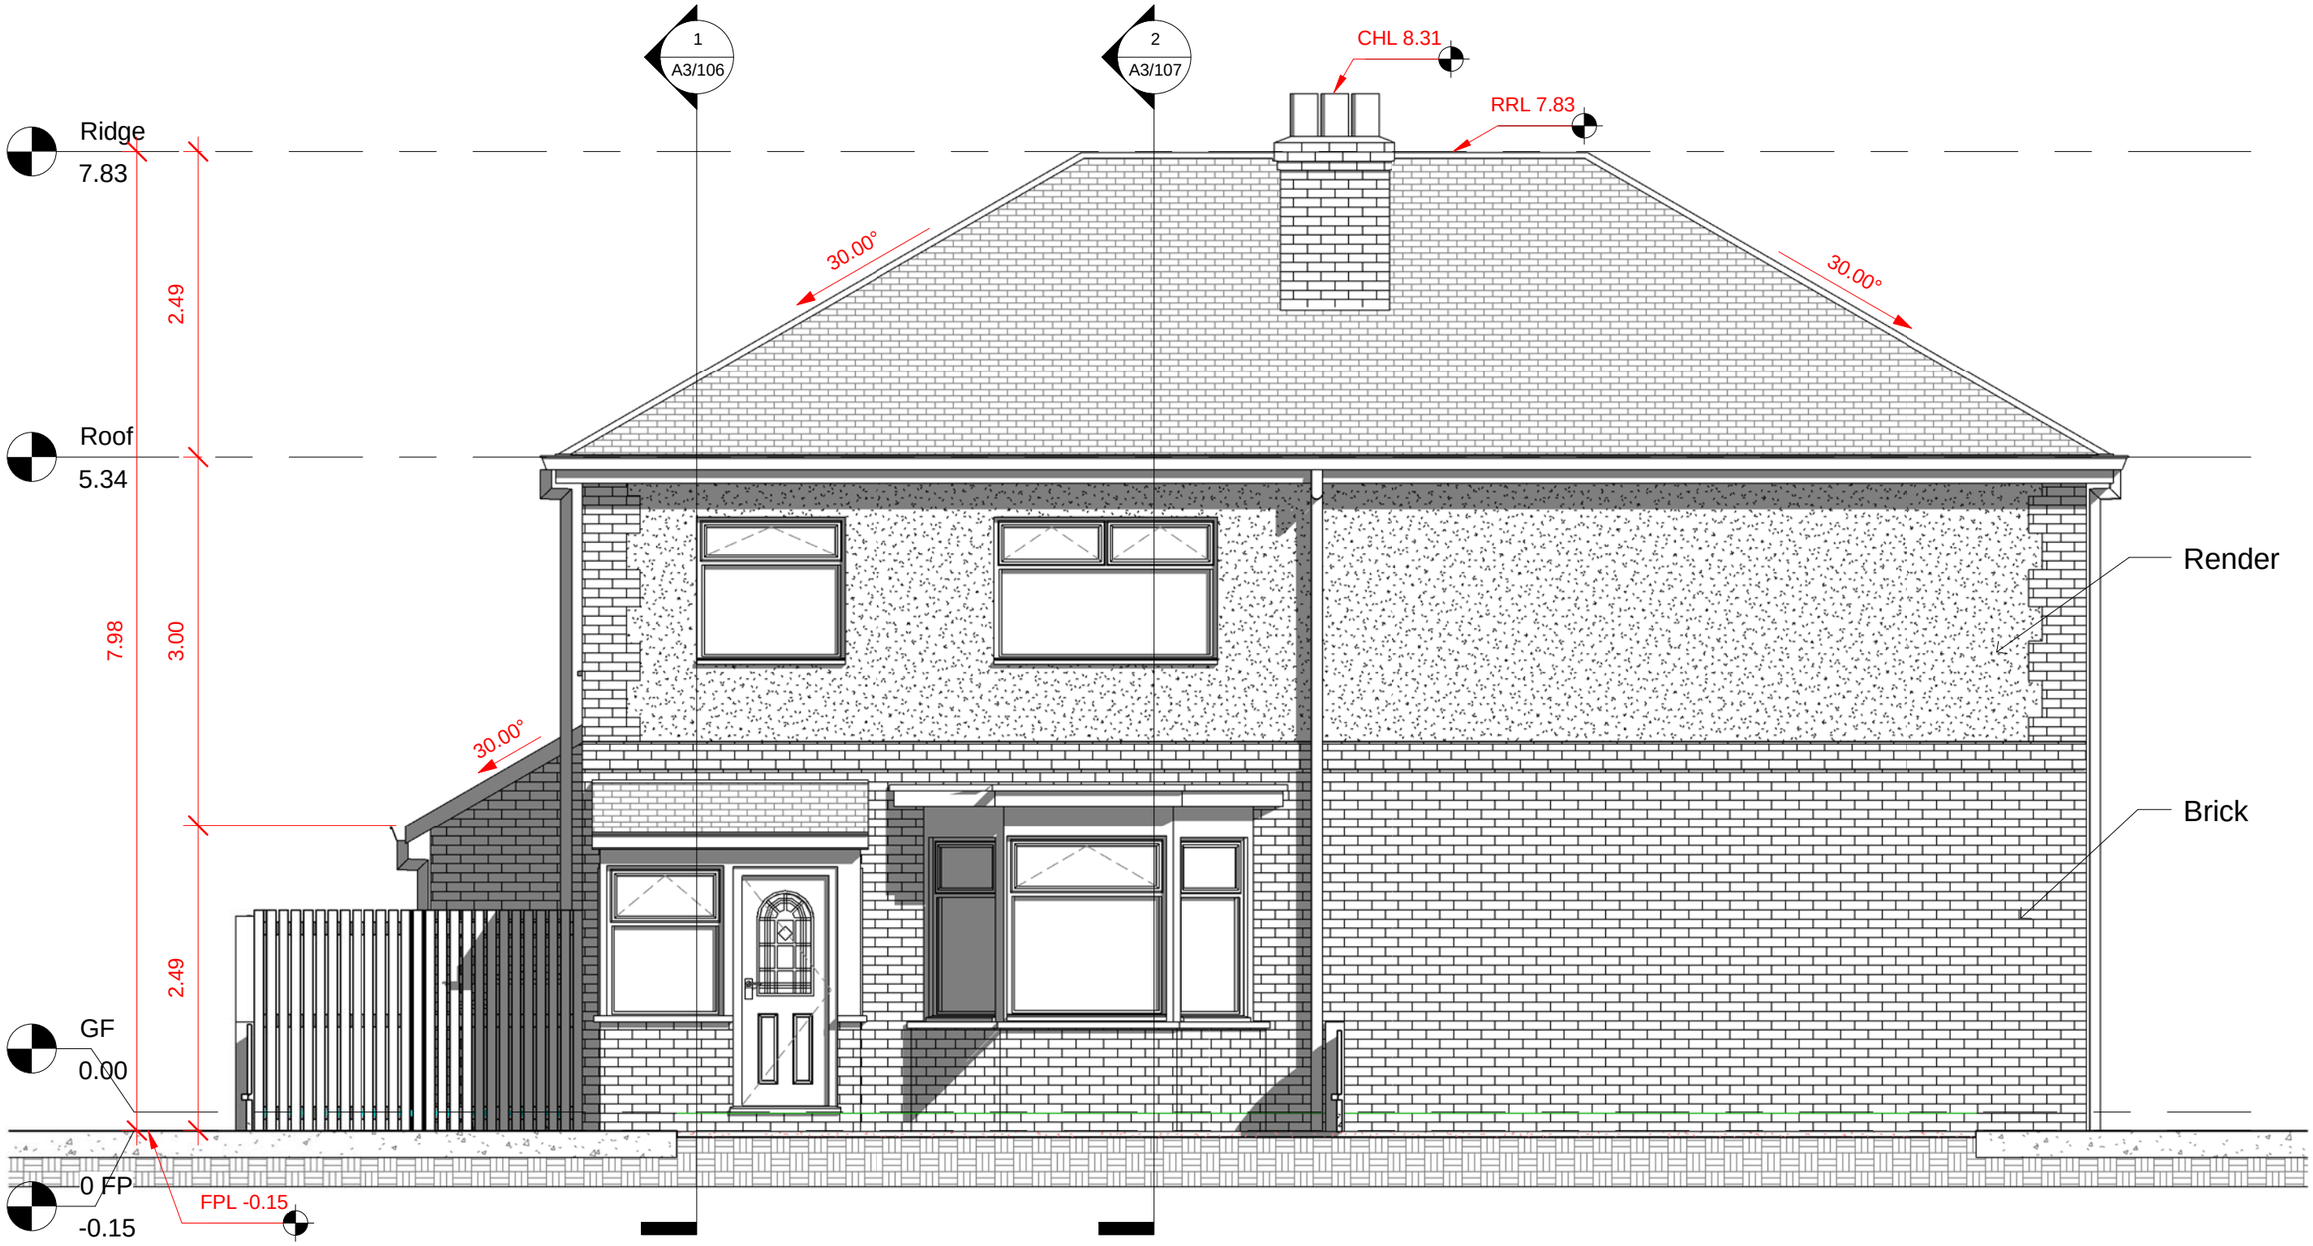

1 Existing Front (West) Elevation

1 : 50

HSDesign

hafids@outlook.com

No.	Description	Date

Client Name: **Nrs Butt**

Project Address: **25 Vaughan Road, Chorlton**

Project Name:

First Floor Extension

Existing Front (West) Elevation

Project number	**35 Vaughan_Rd-2015a**
Date	**08/06/2014**
Drawn by	**HSDesign**
Checked by	**HSDesign**

A3/110

Scale **1 : 50**

O:\HSDesign\Others\Mrs Butt\Revit_2013\35_Vaugan_Rd_Existing_1.rvt

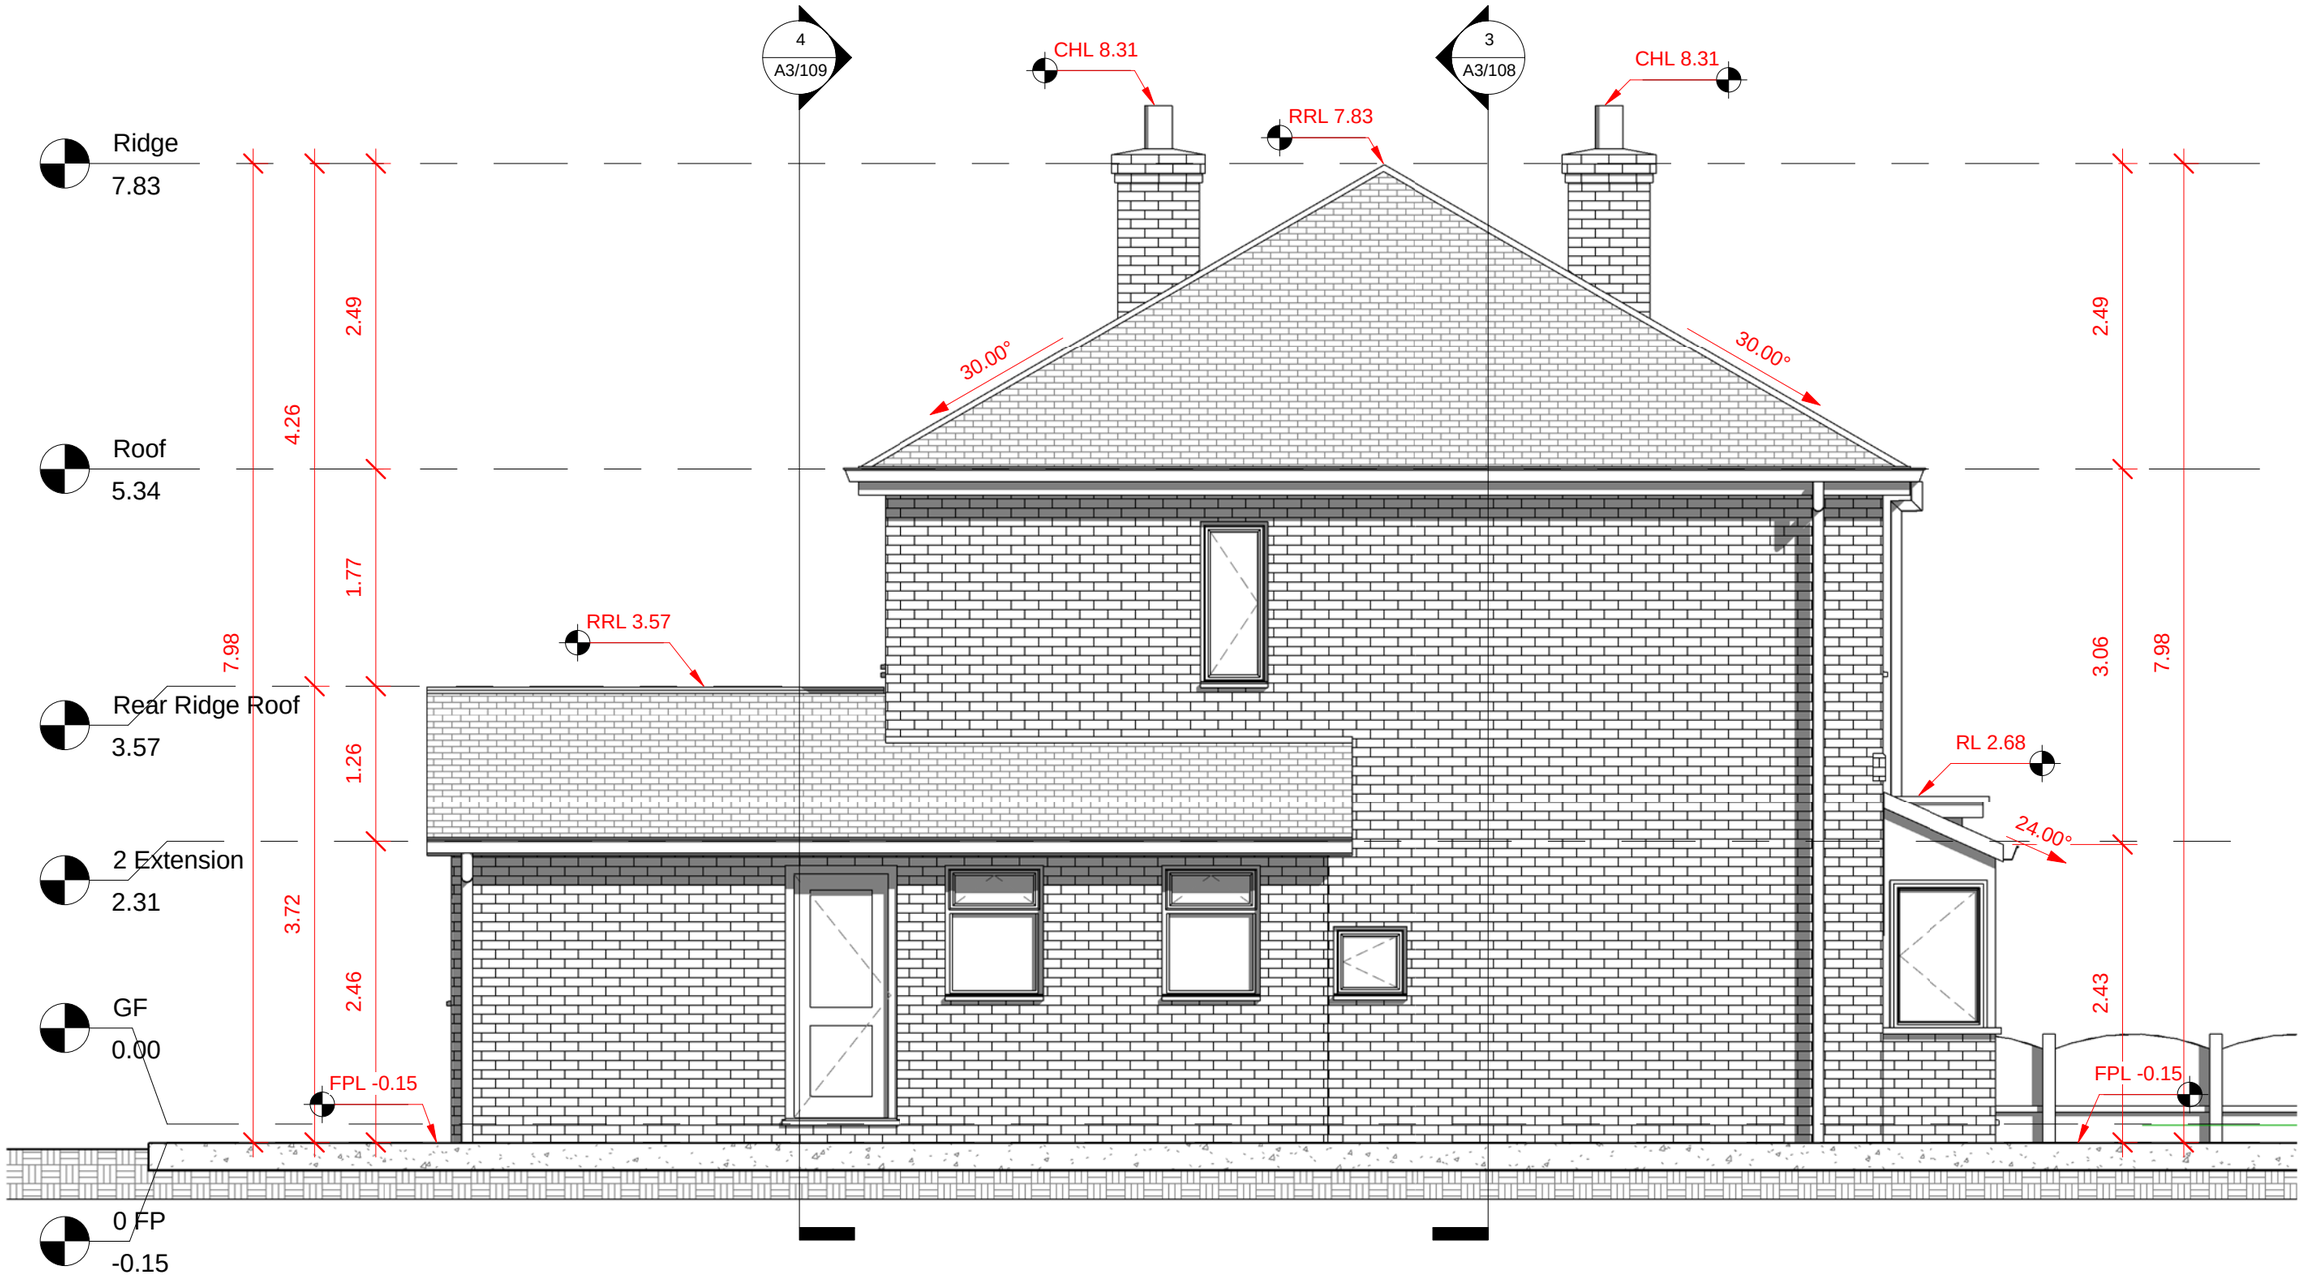

1 Existing Side (North) Elevation

1 : 50

HSDesign

hafids@outlook.com

No.	Description	Date

Client Name: **Nrs Butt**

Project Address: **25 Vaughan Road, Chorlton**

Project Name:

First Floor Extension

Existing Side (North) Elevation

Project number	**35 Vaughan_Rd-2015a**
Date	**08/06/2014**
Drawn by	**HSDesign**
Checked by	**HSDesign**

A3/111

Scale **1 : 50**

O:\HSDesign\Others\Mrs Butt\Revit_2013\35_Vaugan_Rd_Existing_1.rvt

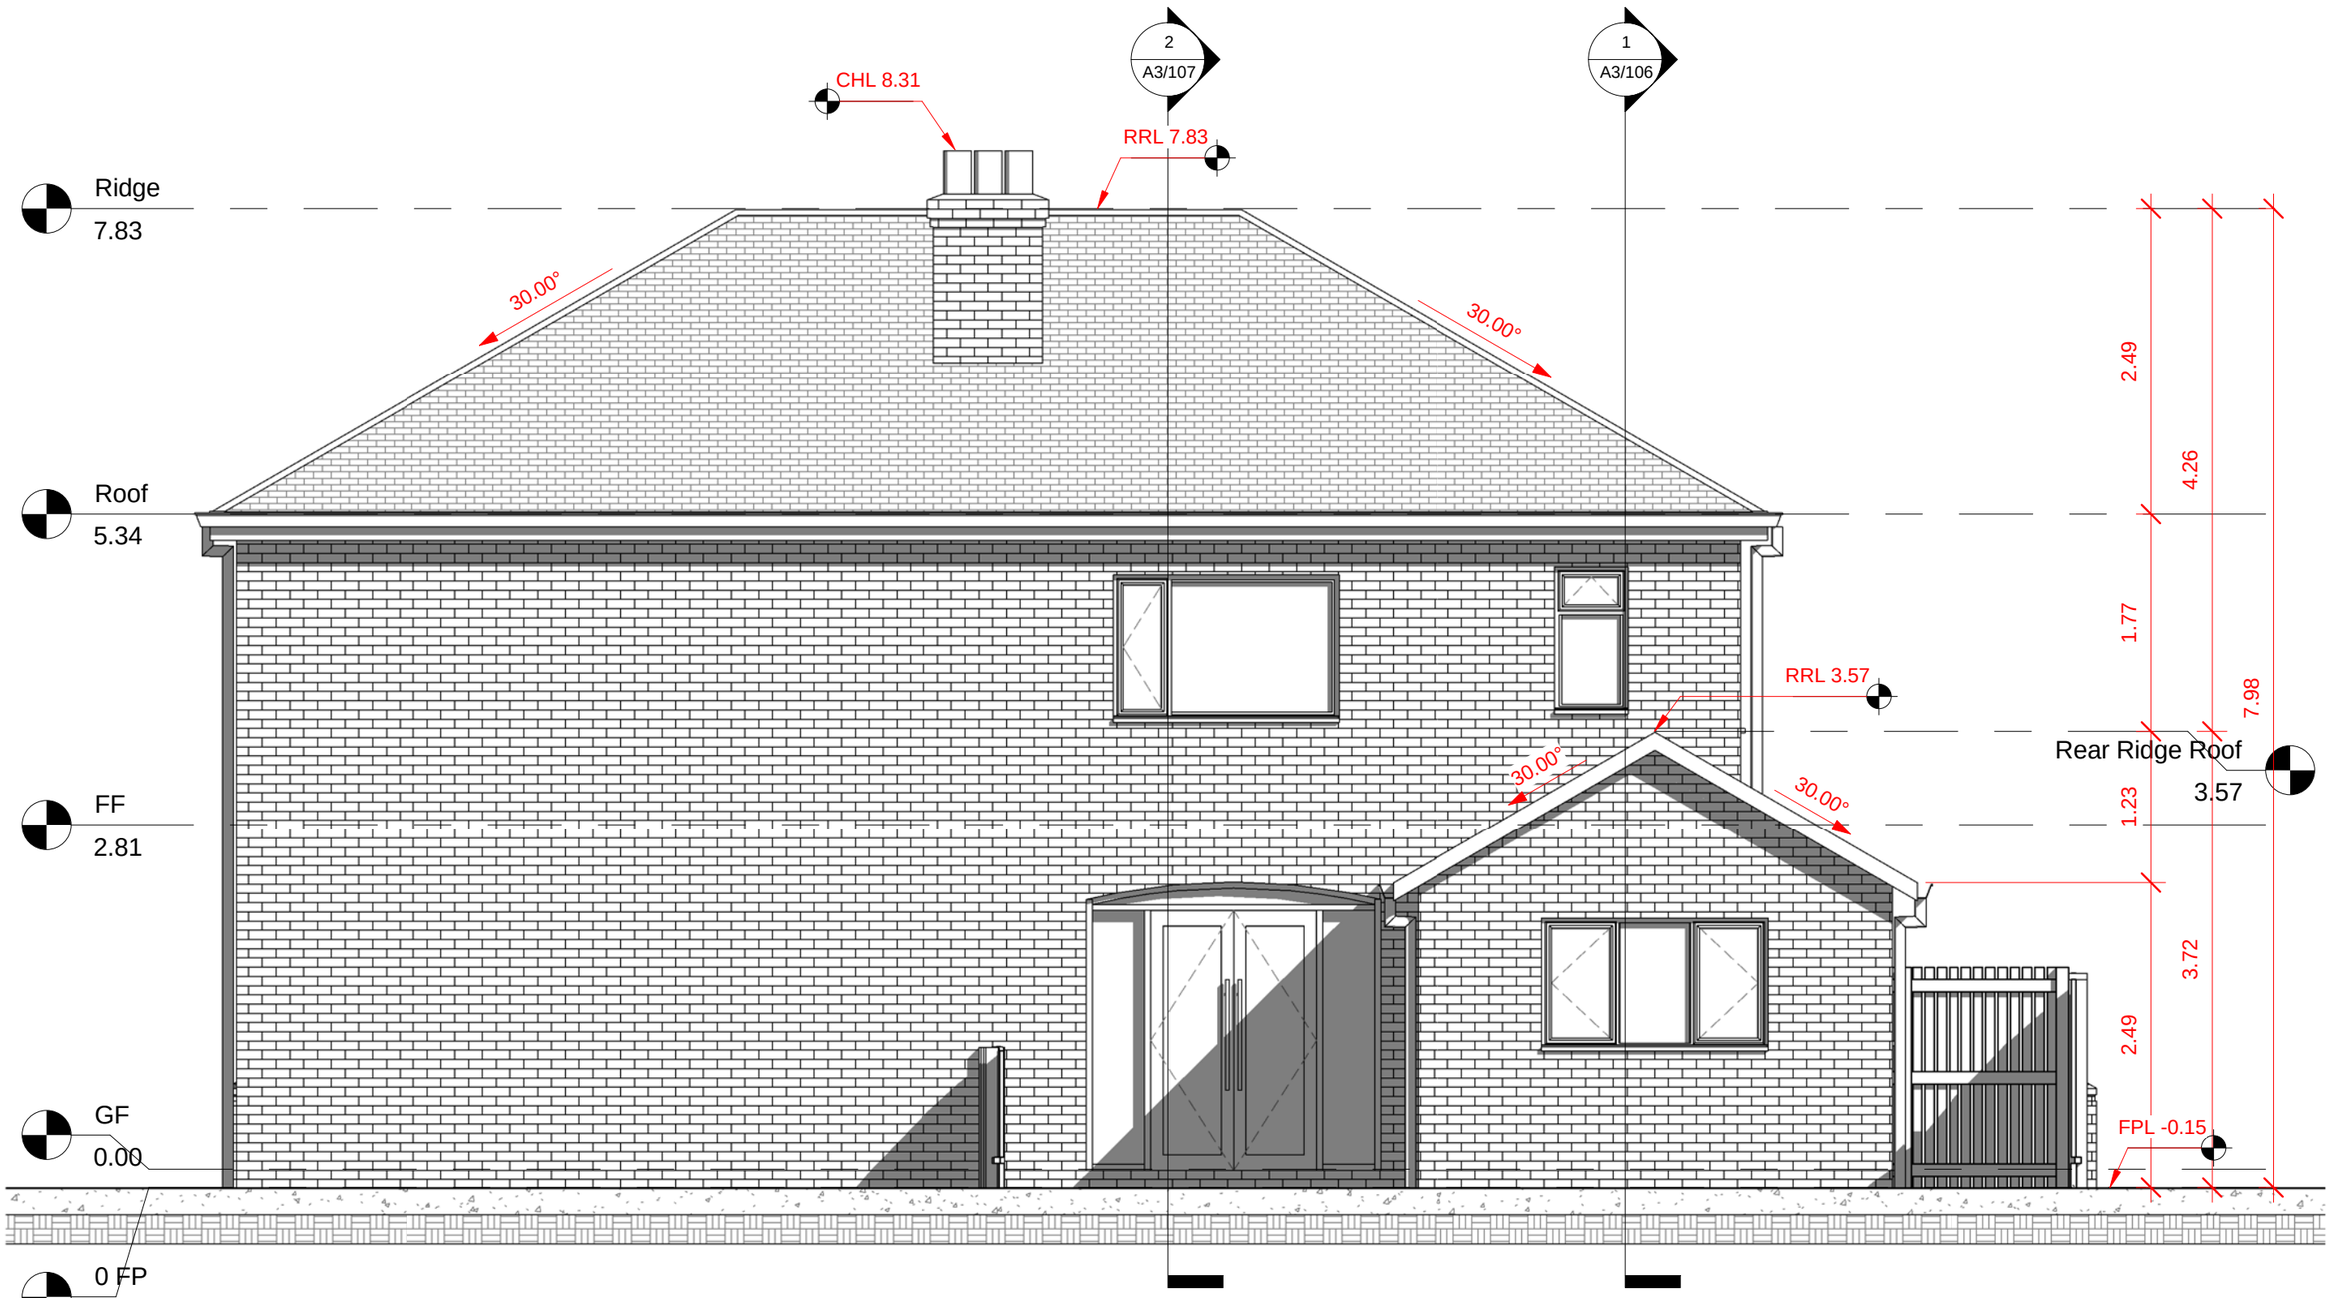

1 Existing Rear (East) Elevation

1 : 50

HSDesign

hafids@outlook.com

No.	Description	Date

Client Name: **Nrs Butt**

Project Address: **25 Vaughan Road, Chorlton**

Project Name:

First Floor Extension

Existing Rear (East) Elevation

Project number	**35 Vaughan_Rd-2015a**
Date	**08/06/2014**
Drawn by	**HSDesign**
Checked by	**HSDesign**

A3/112

Scale **1 : 50**

O:\HSDesign\Others\Mrs Butt\Revit_2013\35_Vaugan_Rd_Existing_1.rvt



1 Existing SW Cropped 3D Isometric View

1 : 1



2 Existing NW Cropped 3D Isometric View

1 : 1

HSDesign

hafids@outlook.com

No.	Description	Date

Client Name:	**Nrs Butt**	SW & NW Cropped Isometric Plan Views	
Project Address:	**25 Vaughan Road, Chorlton**		
Project Name: **First Floor Extension**		Project number **35 Vaughan_Rd-2015a**	A3/113
		Date **08/06/2014**	
		Drawn by **HSDesign**	
		Checked by **HSDesign**	Scale **1 : 1**

O:\HSDesign\Ohers\Mrs Butt\Revit_2013\35_Vaugan_Rd_Existing_1.rvt



1 Existing SE Cropped 3D Isometric View

1 : 1



2 Existing NE Cropped 3D Isometric View

1 : 1

HSDesign

hafids@outlook.com

No.	Description	Date

Client Name: **Nrs Butt**

Project Address: **25 Vaughan Road, Chorlton**

Project Name:

First Floor Extension

SE & NE Cropped Isometric Plan Views

Project number	**35 Vaughan_Rd-2015a**
Date	**08/06/2014**
Drawn by	**HSDesign**
Checked by	**HSDesign**
Scale	**1 : 1**

A3/114

O:\HSDesign\Ohers\Mrs Butt\Revit_2013\35_Vaugan_Rd_Existing_1.rvt



1 Existing SW Rendered 3D Isometric View

1 : 1

HSDesign

hafids@outlook.com

No.	Description	Date

Client Name: **Nrs Butt**

Project Address: **25 Vaughan Road, Chorlton**

Project Name:

First Floor Extension

Existing SW Rendered 3D Isometric View

Project number **35 Vaughan_Rd-2015a**

Date **08/06/2014**

Drawn by **HSDesign**

Checked by **HSDesign**

A3/115

Scale **1 : 1**

O:\HSDesign\Others\Mrs Butt\Revit_2013\35_Vaugan_Rd_Existing_1.rvt



1 Existing NW Rendered 3D Isometric View

1 : 1

HSDesign

hafids@outlook.com

No.	Description	Date

Client Name: **Nrs Butt**

Project Address: **25 Vaughan Road, Chorlton**

Project Name:

First Floor Extension

Existing NW Rendered 3D Isometric View

Project number **35 Vaughan_Rd-2015a**

Date **08/06/2014**

Drawn by **HSDesign**

Checked by **HSDesign**

A3/116

Scale **1 : 1**

O:\HSDesign\Ohers\Mrs Butt\Revit_2013\35_Vaugan_Rd_Existing_1.rvt



1 Existing NE Rendered 3D Isometric View

1 : 1

HSDesign

hafids@outlook.com

No.	Description	Date

Client Name: **Nrs Butt**		Existing NE Rendered 3D Isometric View	
Project Address: **25 Vaughan Road, Chorlton**			
Project Name: **First Floor Extension**	Project number	**35 Vaughan_Rd-2015a**	A3/117
	Date	**08/06/2014**	
	Drawn by	**HSDesign**	
	Checked by	**HSDesign**	Scale **1 : 1**

O:\HSDesign\Ohers\Mrs Butt\Revit_2013\35_Vaugan_Rd_Existing_1.rvt



1 Existing SE Rendered 3D Isometric View

1 : 1

HSDesign

hafids@outlook.com

No.	Description	Date

Client Name:	**Nrs Butt**
Project Address:	**25 Vaughan Road, Chorlton**
Project Name:	**First Floor Extension**

Existing SE Rendered 3D Isometric View

Project number	**35 Vaughan_Rd-2015a**
Date	**08/06/2014**
Drawn by	**HSDesign**
Checked by	**HSDesign**

A3/118

Scale **1 : 1**

O:\HSDesign\Ohers\Mrs Butt\Revit_2013\35_Vaugan_Rd_Existing_1.rvt



1 Existing- NW 3D Perspective Low View

1 : 1

HSDesign

hafids@outlook.com

No.	Description	Date

Client Name: **Nrs Butt**

Project Address: **25 Vaughan Road, Chorlton**

Project Name:

First Floor Extension

Existing- NE Perspective Low View

Project number **35 Vaughan_Rd-2015a**

Date **08/06/2014**

Drawn by **HSDesign**

Checked by **HSDesign**

A3/119

Scale **1 : 1**

O:\HSDesign\Others\Mrs Butt\Revit_2013\35_Vaugan_Rd_Existing_1.rvt



2 Existing- N Perspective View

1 : 1



3 Existing- SE Perspective View 2

1 : 1



1 Existing- NE Perspective View

1 : 1

4 Existing- SE Perspective View 1

1 : 1



HSDesign

hafids@outlook.com

No.	Description	Date

Client Name:	**Nrs Butt**
Project Address:	**25 Vaughan Road, Chorlton**
Project Name:	**First Floor Extension**

Existing- Various Perspective Views 1

Project number	**35 Vaughan_Rd-2015a**
Date	**08/06/2014**
Drawn by	**HSDesign**
Checked by	**HSDesign**

A3/120

Scale **1 : 1**

O:\HSDesign\Ohers\Mrs Butt\Revit_2013\35_Vaugan_Rd_Existing_1.rvt



1 Existing- E Perspective View

1 : 1



2 Existing- Rear Perspective View

1 : 1

HSDesign

hafids@outlook.com

No.	Description	Date

Client Name:	**Nrs Butt**
Project Address:	**25 Vaughan Road, Chorlton**
Project Name:	**First Floor Extension**

Existing- Various Perspective Views 2

Project number	**35 Vaughan_Rd-2015a**
Date	**08/06/2014**
Drawn by	**HSDesign**
Checked by	**HSDesign**

A3/121

Scale **1 : 1**

O:\HSDesign\Ohers\Mrs Butt\Revit_2013\35_Vaugan_Rd_Existing_1.rvt