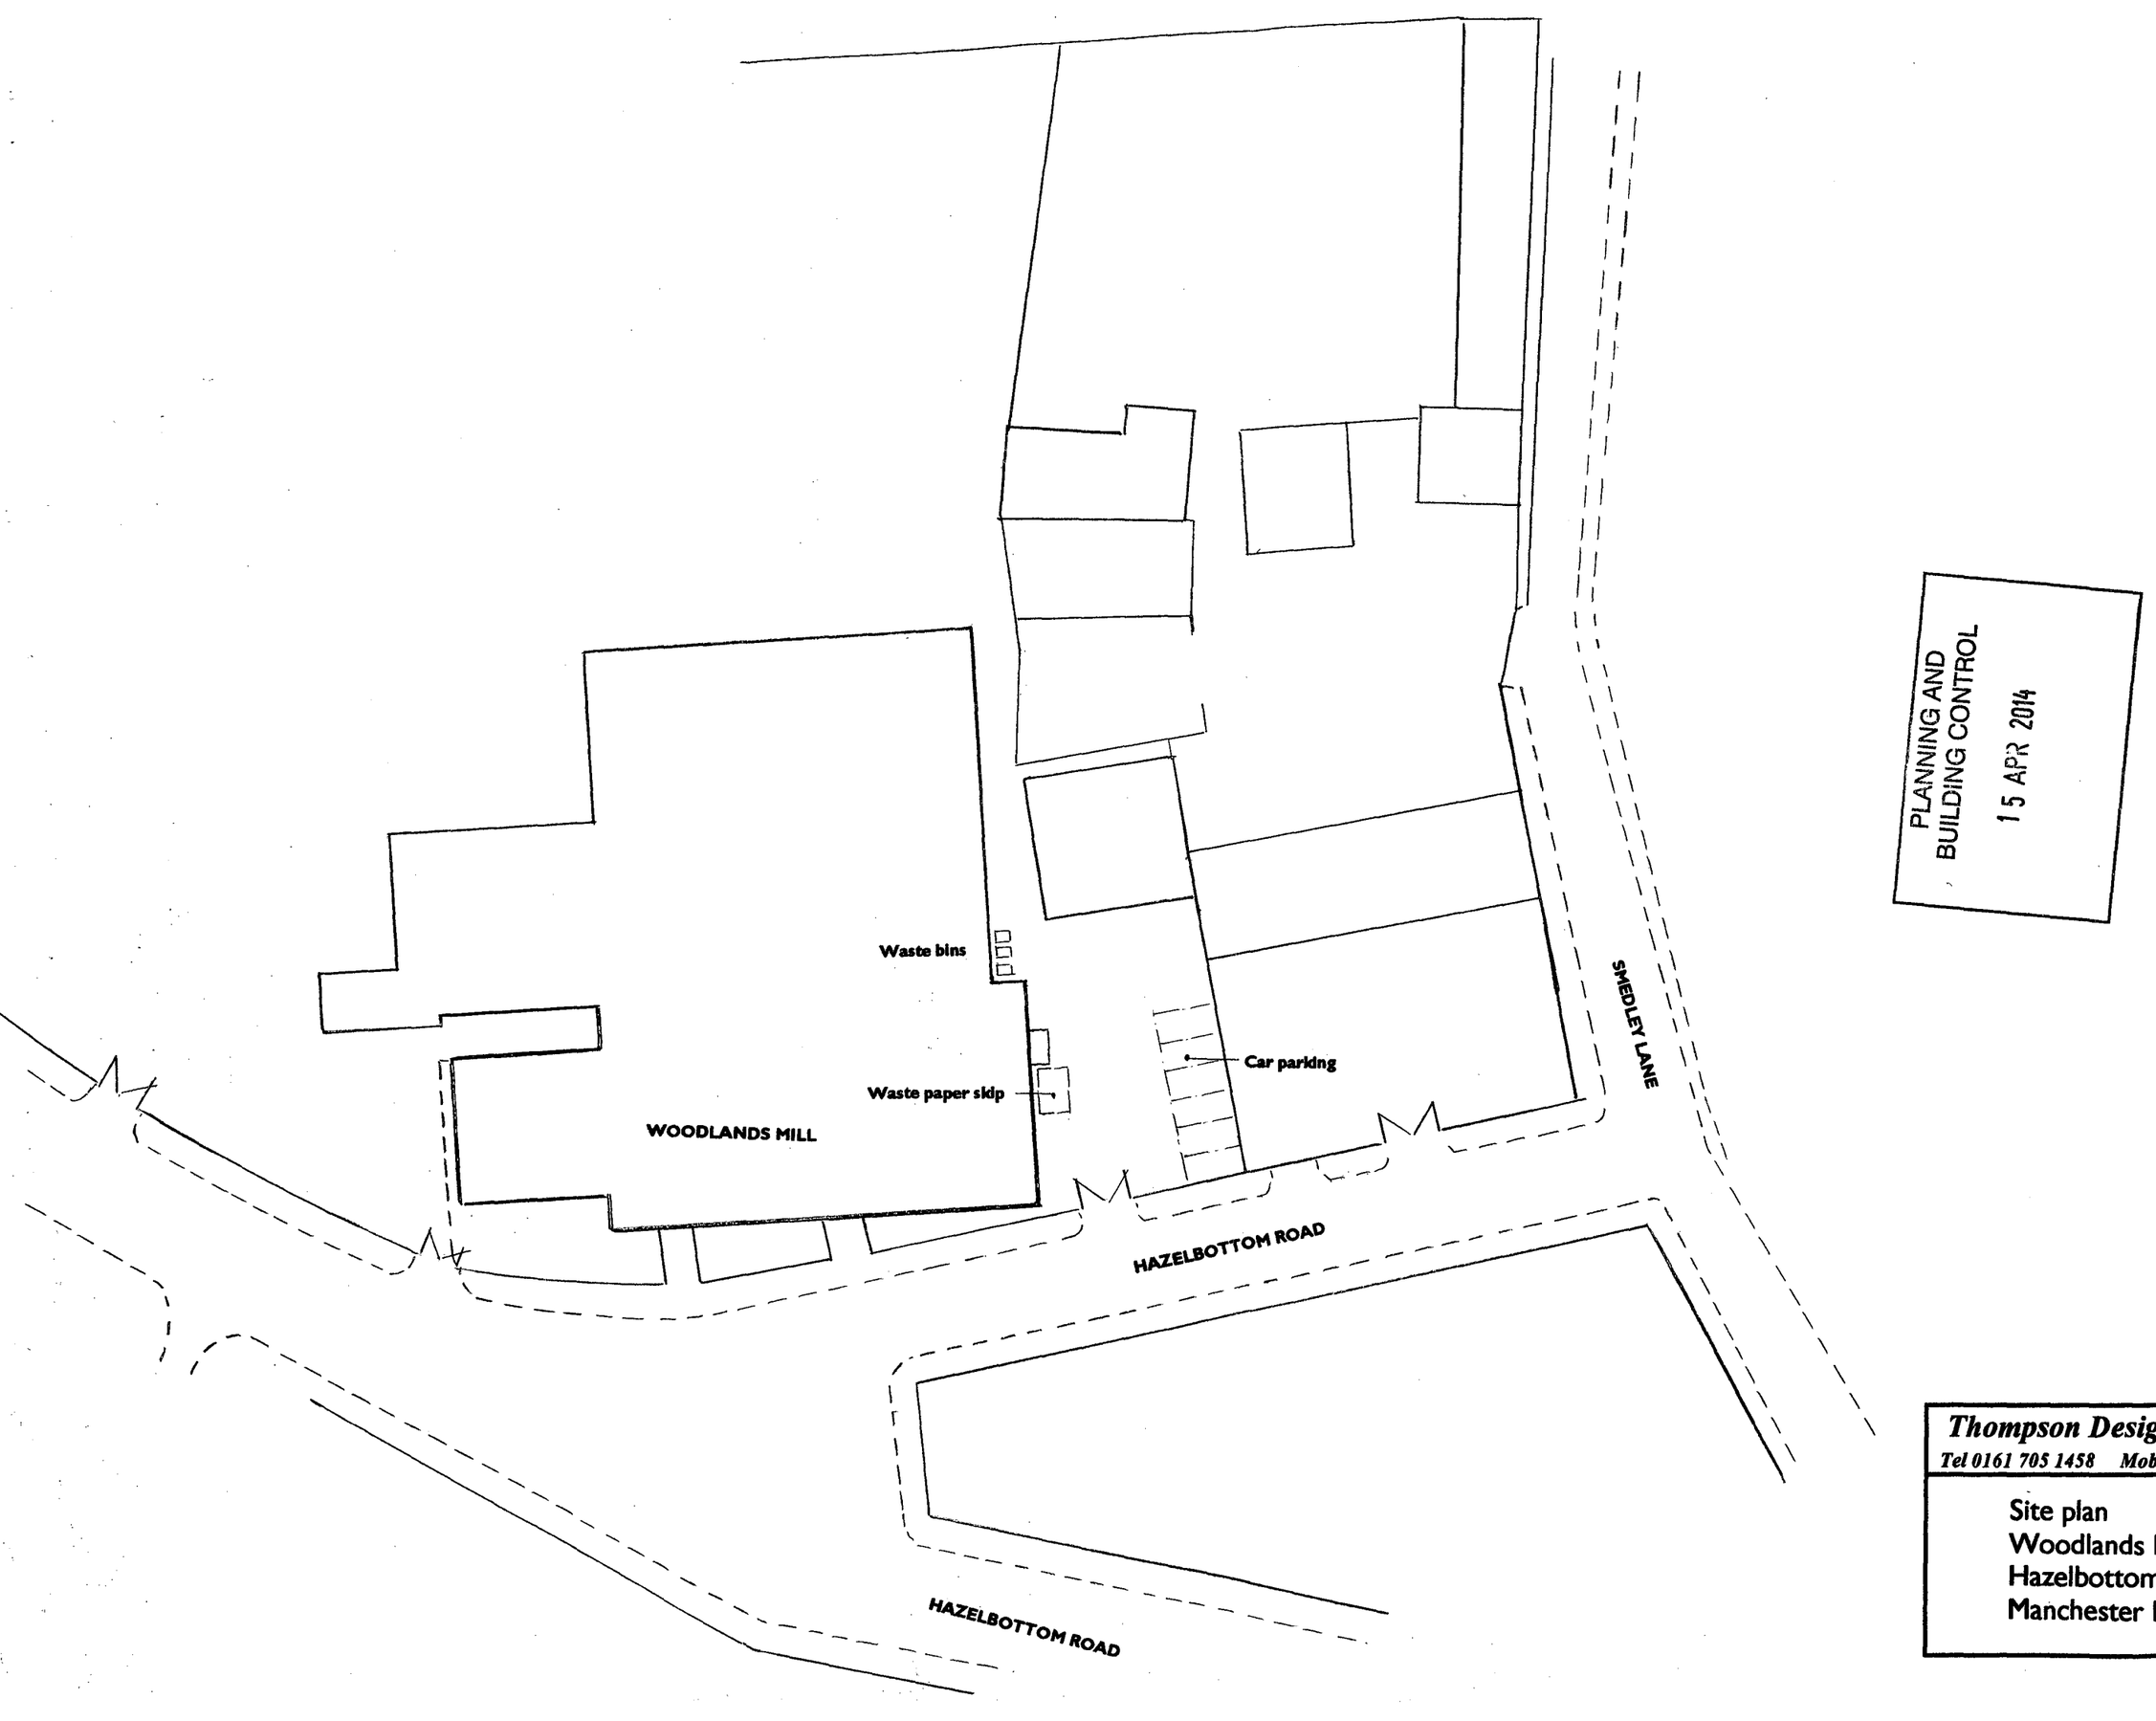

PLANNING AND
BUILDING CONTROL
15 APR 2014

Thompson Designs
Tel 0161 705 1458 Mob 07884 318634

Site plan
Woodlands Mill
Hazelbottom Road
Manchester M8 0GQ