

front elevation

gable elevation

rear elevation

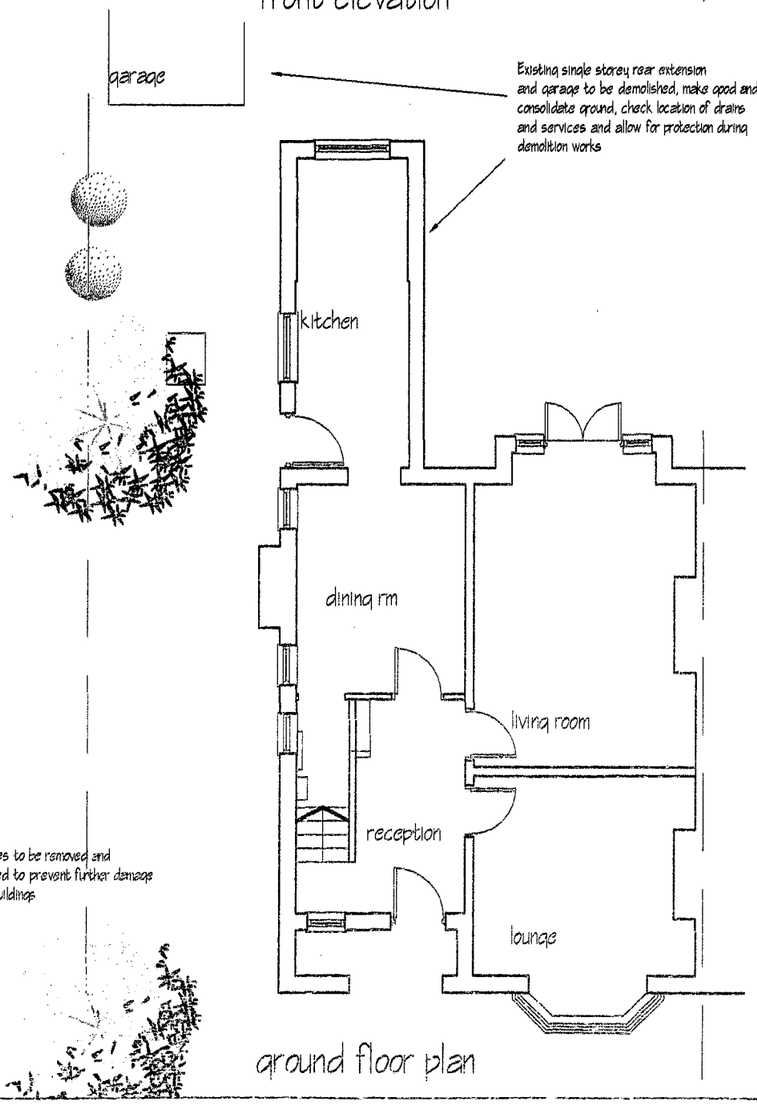

ground floor plan

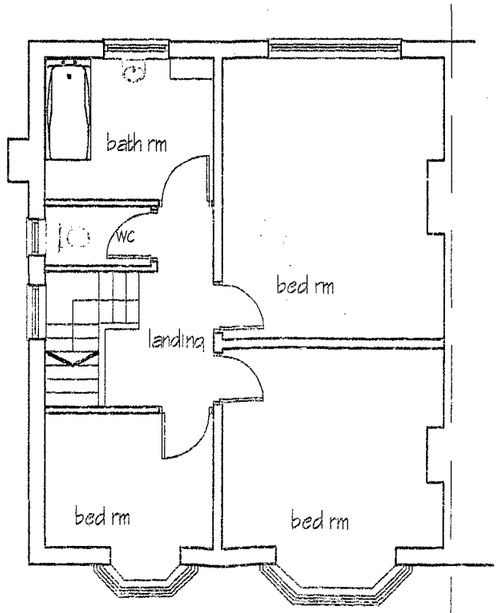

first floor plan

PLANNING AND BUILDING CONTROL
24 JUN 2014

scale 1:100 1:50

01 02 03 04 05 06 07 08 09 10m

01 02 03 04 05m

ALL DIMENSIONS TO BE CHECKED ON SITE PRIOR TO ORDERING OR ERECTING MATERIALS DO NOT SCALE.

JPP DESIGN SERVICES LTD
122 STOCKPORT RD
GEE CROSS, HYDE.
SK 14 5RA
Tel No. 0161-368-4250
Mob No. 07705 348857
Email john@jppdesign.co.uk

PROPOSED GABLE AND REAR TWO STOREY EXT.N

CLIENT
Mr A. MALKIE
433 PARRSWOOD ROAD
DIDSBURY, MANCHESTER, M20 5NE

REV.	DRG NO. JPP /844_001
DATE JUNE 2014	SCALE 1:100 @ A3