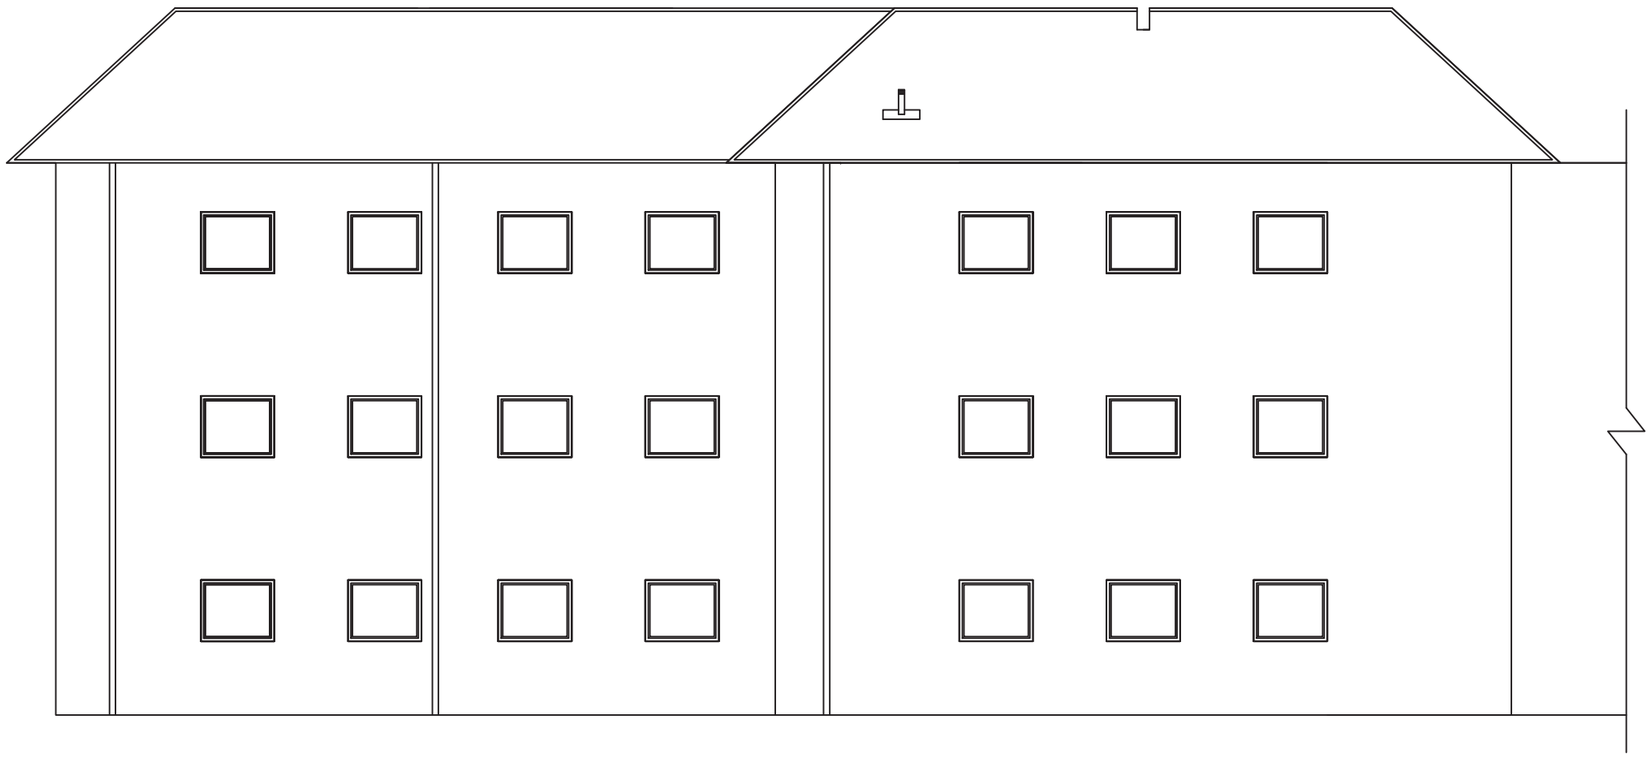

1 Existing Elevation
1:100

RLB | Rider Levett Bucknall

DO NOT SCALE THIS DRAWING, CHECK ALL DIMENSIONS ON SITE

This drawing is to be read in conjunction with all specifications and drawings issued. For discrepancies or omissions contact Rider Levett Bucknall. The contractor is to check and verify all building and site dimensions and check levels before work commences

© Rider Levett Bucknall UK Limited.

Date:	Revision:	Dr:

Client: UNIVERSITY OF MANCHESTER

Drawing Issue: DISCUSSION

Project: ST. ANSELMS HALL

Drawing Title: EXTRACTION LOCATIONS EXISTING LAYOUT

Scale:	Drawing Nr:		
1:100 @A3	5086/159/001		
Revision:	Drawn:	Authorised by:	Date:
	AP	CJ	JULY 2014

Drawing Ref:

8 Exchange Quay
Salford Quays
Manchester
United kingdom
M5 3EJ

WEB : www.rlb.com
Email : first.name@uk.rlb.com
Tel : +44 (0)161 868 7700
Fax : +44 (0)161 868 7701

RLB | Rider Levett Bucknall

Date: JULY 2014

Drawing Nr: 5086/159/001

Drawing Title: EXTRACTION LOCATIONS

Project: ST. ANSELMS HALL

Client: UNIVERSITY OF MANCHESTER

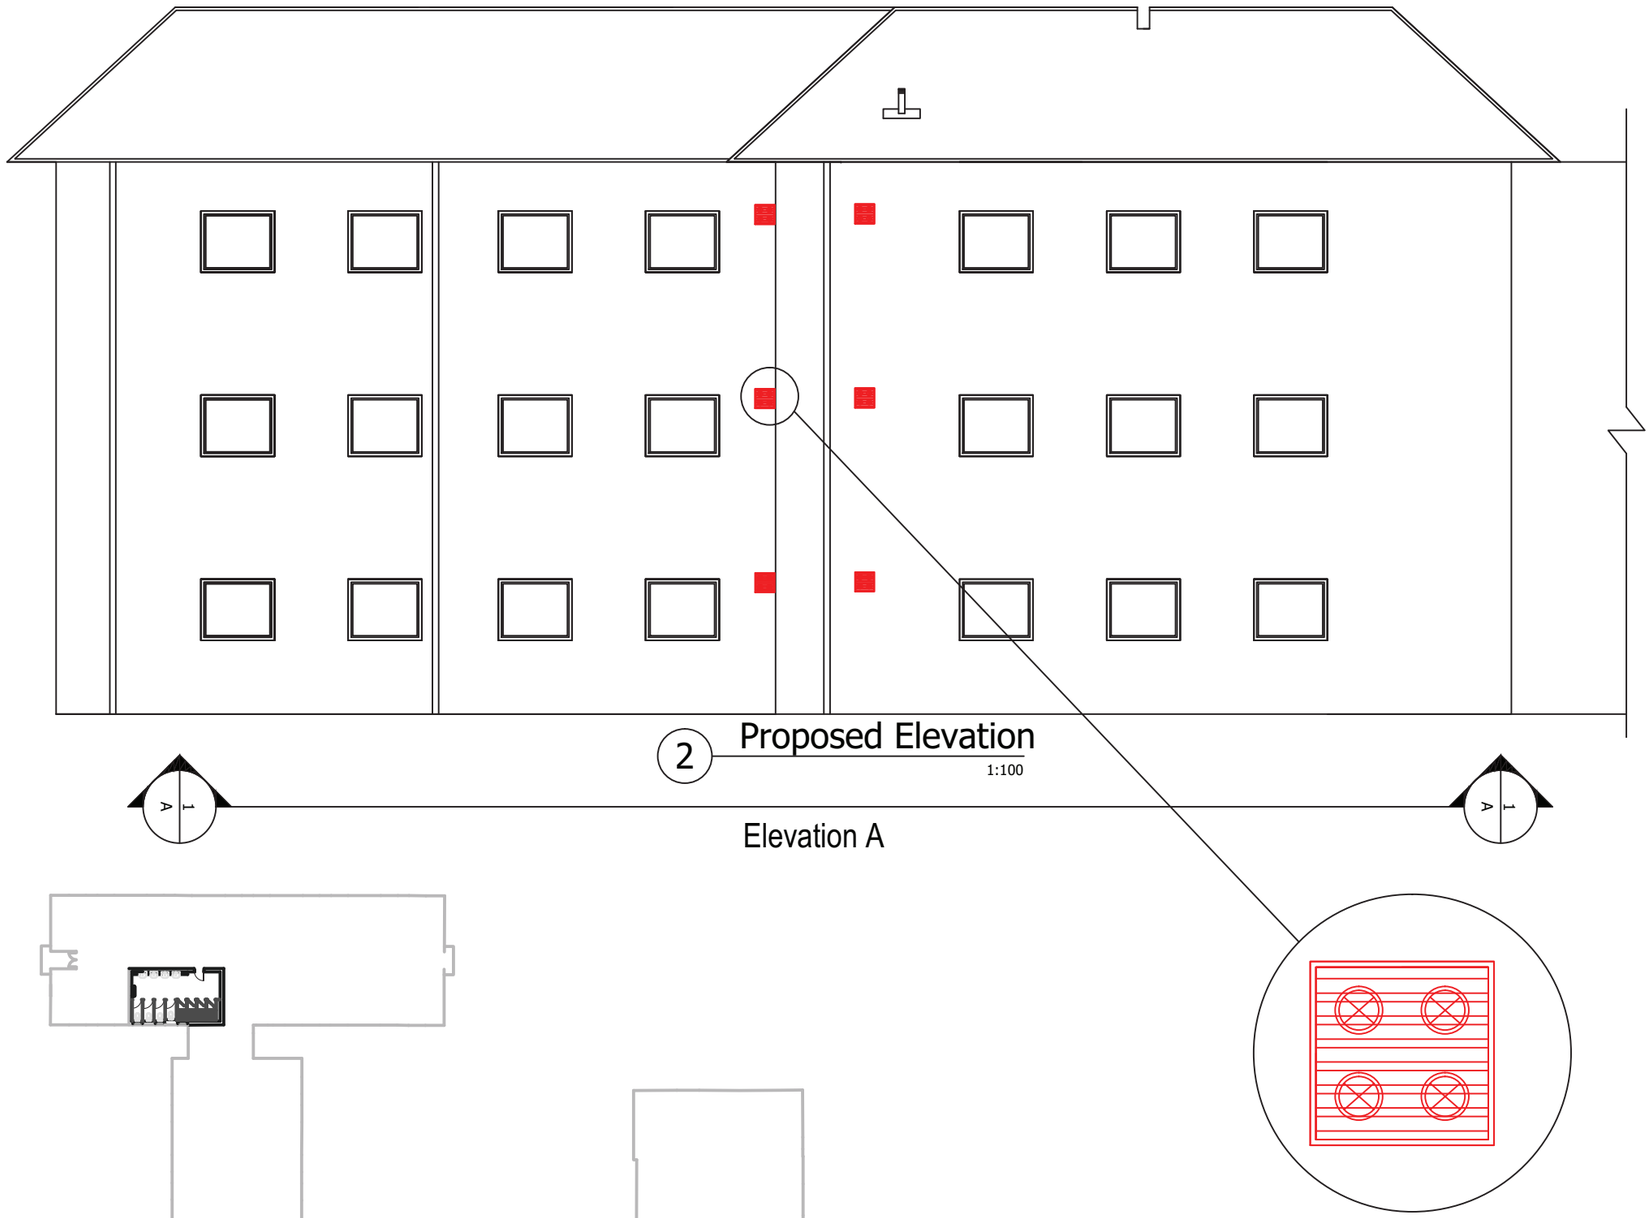

2 Proposed Elevation
1:100

Elevation A

Elevation A

3 Location of works
1:500

RLB | Rider Levett Bucknall

DO NOT SCALE THIS DRAWING, CHECK ALL DIMENSIONS ON SITE

This drawing is to be read in conjunction with all specifications and drawings issued. For discrepancies or omissions contact Rider Levett Bucknall. The contractor is to check and verify all building and site dimensions and check levels before work commences

© Rider Levett Bucknall UK Limited.

Date:	Revision:	Dr:

Client: UNIVERSITY OF MANCHESTER

Drawing Issue: DISCUSSION

Project: ST. ANSELMS HALL

Drawing Title: EXTRACTION LOCATIONS PROPOSED LAYOUT

Scale:	Drawing Nr:		
As Shown @ A3	5086/159/001		
Revision:	Drawn: AP	Authorised by: CJ	Date: JULY 2014

Drawing Ref:

8 Exchange Quay
Salford Quays
Manchester
United kingdom
M5 3EJ

WEB : www.rlb.com
Email : first.name@uk.rlb.com
Tel : +44 (0)161 868 7700
Fax : +44 (0)161 868 7701

RLB | Rider Levett Bucknall

Date: JULY 2014
Drawing Nr: 5086/159/001
Drawing Title: EXTRACTION LOCATIONS
Project: ST. ANSELMS HALL
Client: UNIVERSITY OF MANCHESTER