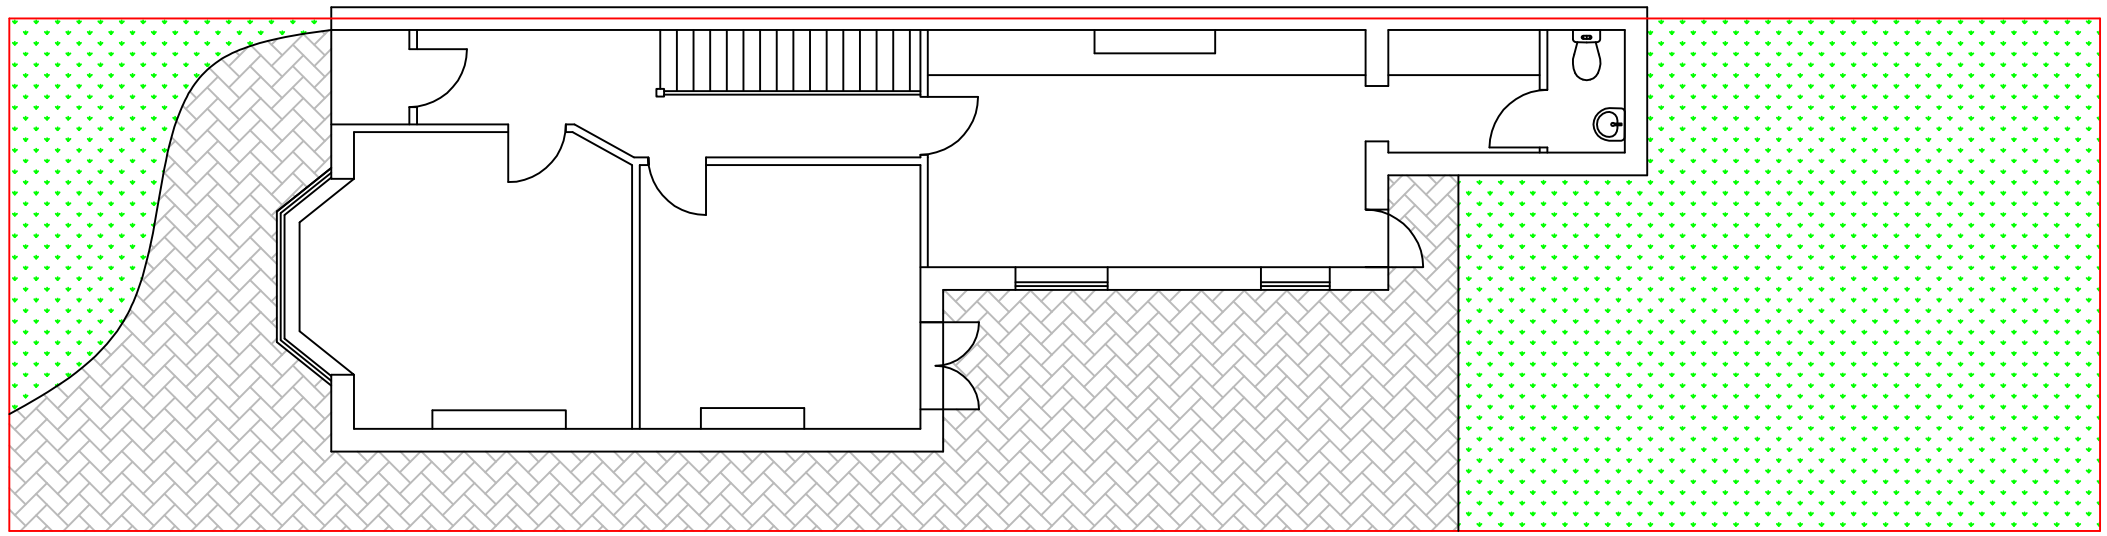

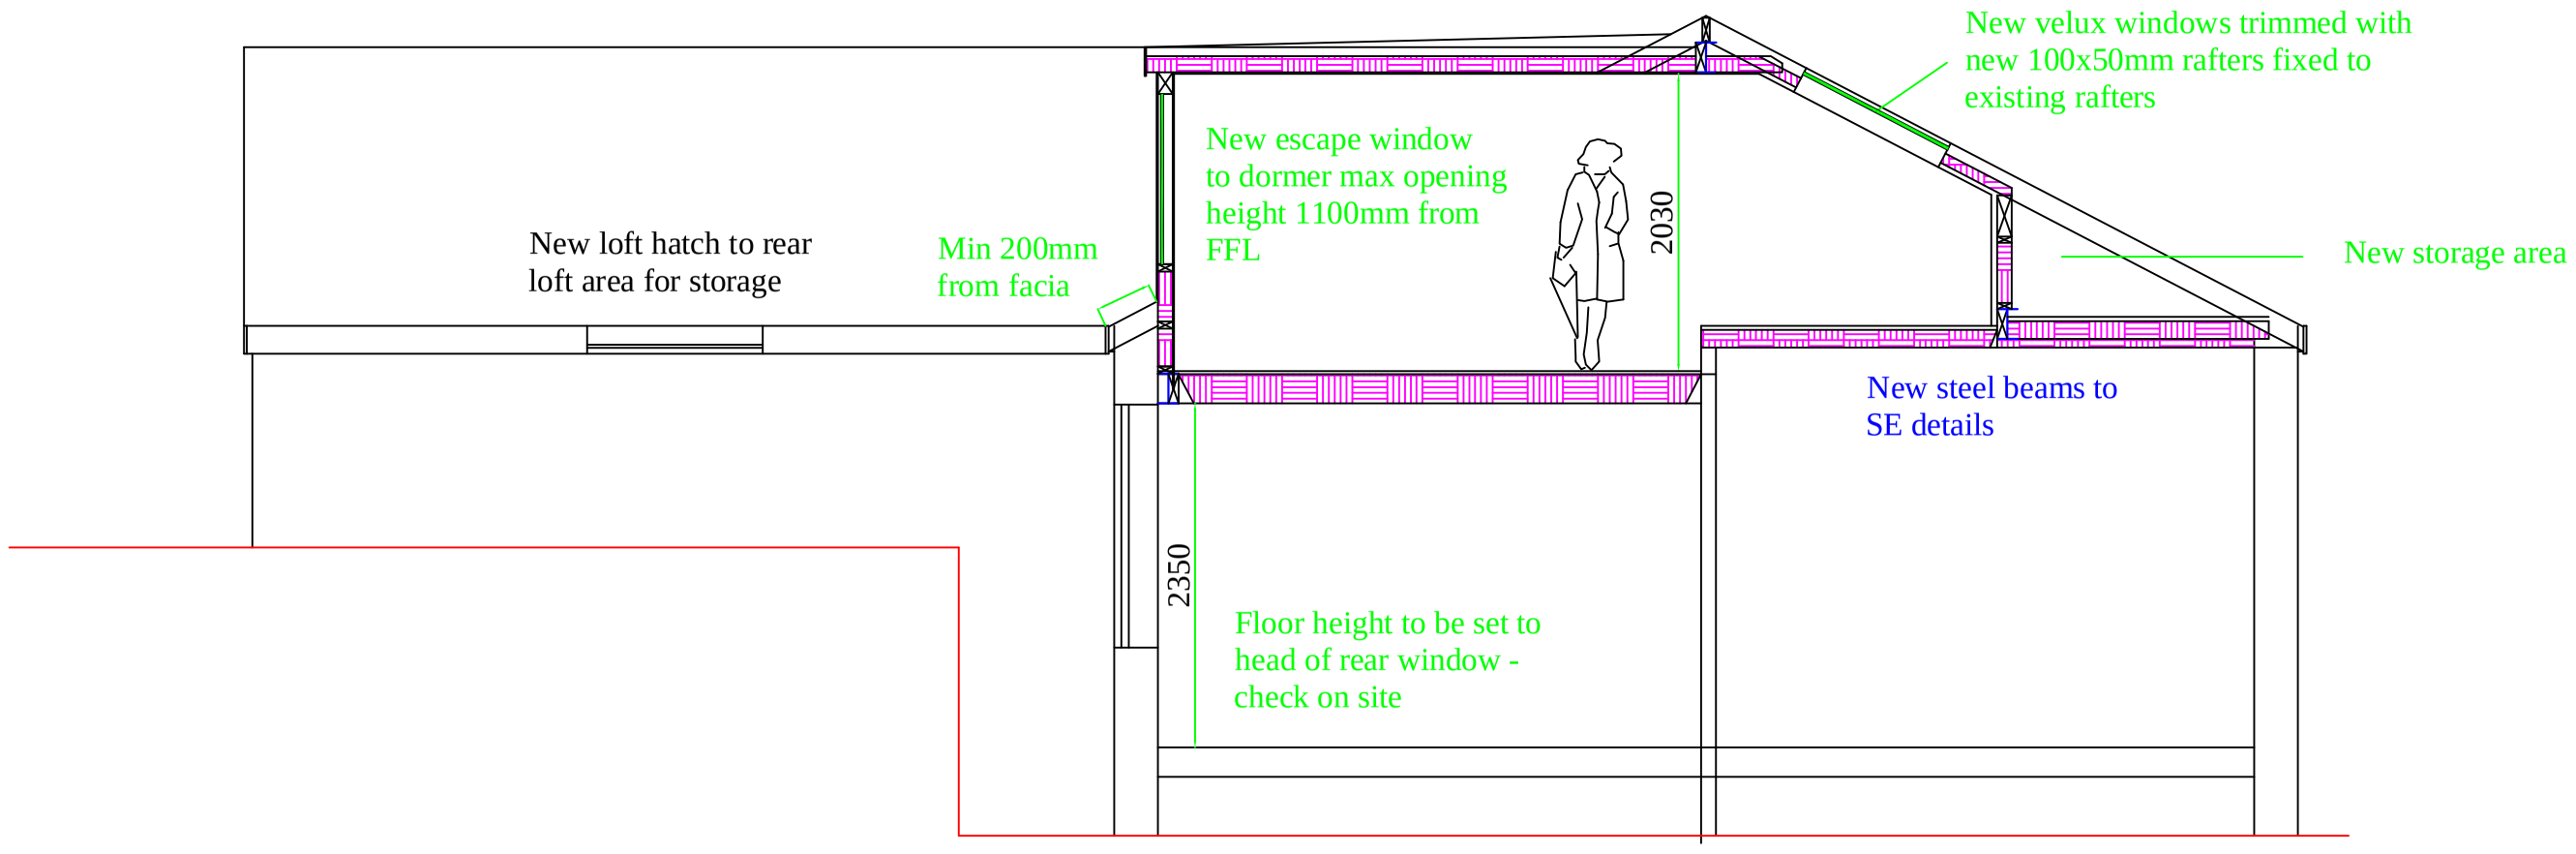


| | | |
|---|---|---|
| TITLE:- | 123 NICOLAS ROAD, CHORLTON<br>SITE PLAN & CROSS SECTION | |
| SCALE | 1: 100 & 1:50 | DRG.NO. |
| DATE | APRIL 2014 | 072013/3 |