NOTES:
1. DO NOT SCALE FROM THIS DRAWING.
2. THIS DRAWING TO BE READ IN CONJUNCTION WITH ALL RELEVANT DESIGN DRAWINGS AND SPECIFICATION NOTES- PARTICULARLY THE 'GENERAL PLAN NOTES'.
3. ALL DIMENSIONS TO BE CONFIRMED ON SITE.
4. THESE DRAWINGS ARE FOR PLANNING PERMISSION PURPOSES ONLY AND NOT TO BE USED AS FULL WORKING DRAWINGS.



FRONT ELEVATION - PROPOSED

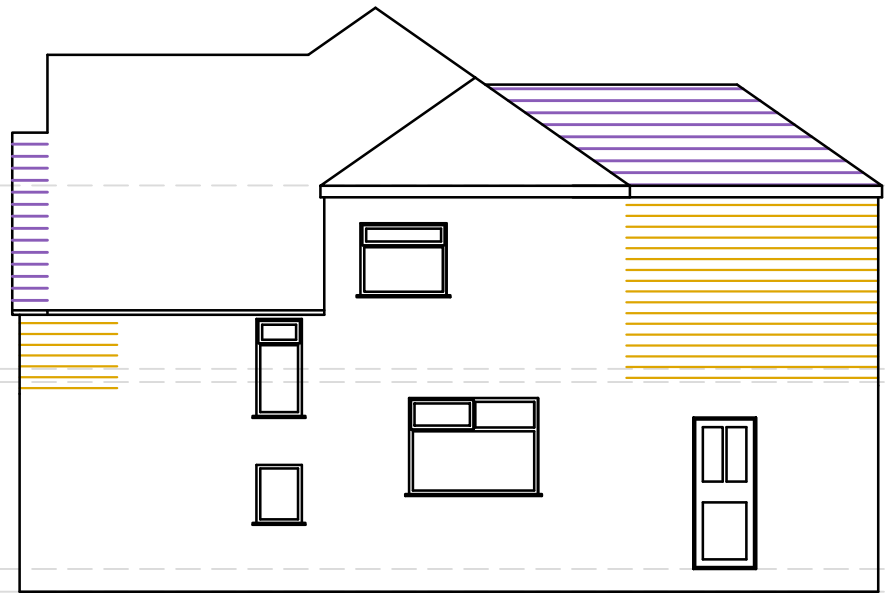

SIDE ELEVATION - PROPOSED



REAR ELEVATION - PROPOSED

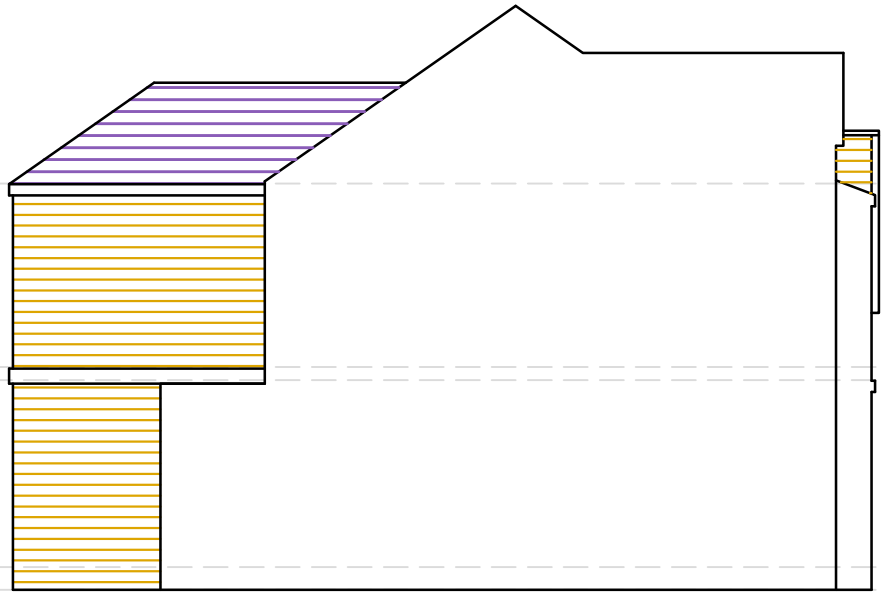

SIDE ELEVATION - PROPOSED

REV B: 12.04.14 - Front Amended

REV A: 03.04.14 - Front Amended

STAGE: PLANNING

CLIENT MR V CROCI

PROJECT PROPOSED REAR EXTENSION
2 WHITEHAVEN GARDENS
DIDSBURY, M20 2SY

TITLE PROPOSED ELEVATIONS

SCALE: 1:100

DATE FEB 2014

SHEET SIZE A3

PLANS & SOLUTIONS
DESIGN PRACTICE

Tel. 07919 191751

Email : plansandsolutions@gmail.com

DWG No. P06B