NOTES

- All dimensions and levels are to be checked on site.
- Any discrepancies are to be reported to the architect before any work commences.
- This drawing shall not be scaled to ascertain any dimensions. Work to figured dims only.
- This drawing shall not be reproduced without express written permission from AEW.
- Title overlay drawings and ownership boundaries are produced using all reasonable endeavors. AEW cannot be responsible for the accuracy or scale discrepancy of base plans supplied to them.

DESIGN HAZARD IDENTIFICATION

- No significant Hazards have been identified in this drawing

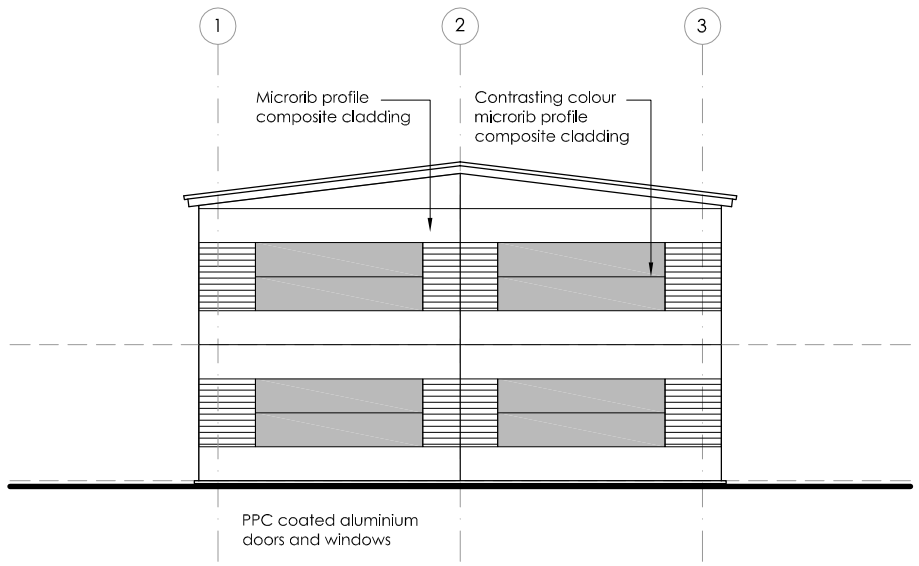

North-East Elevation

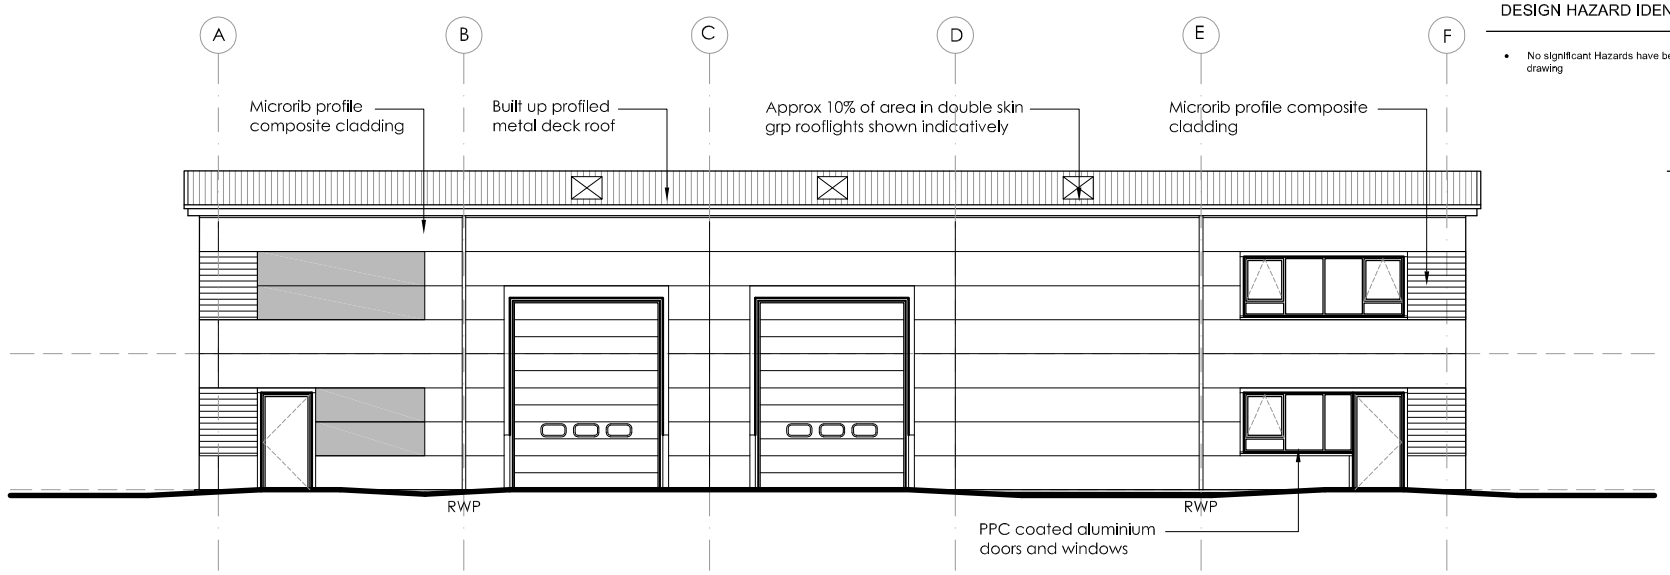

South-East Elevation

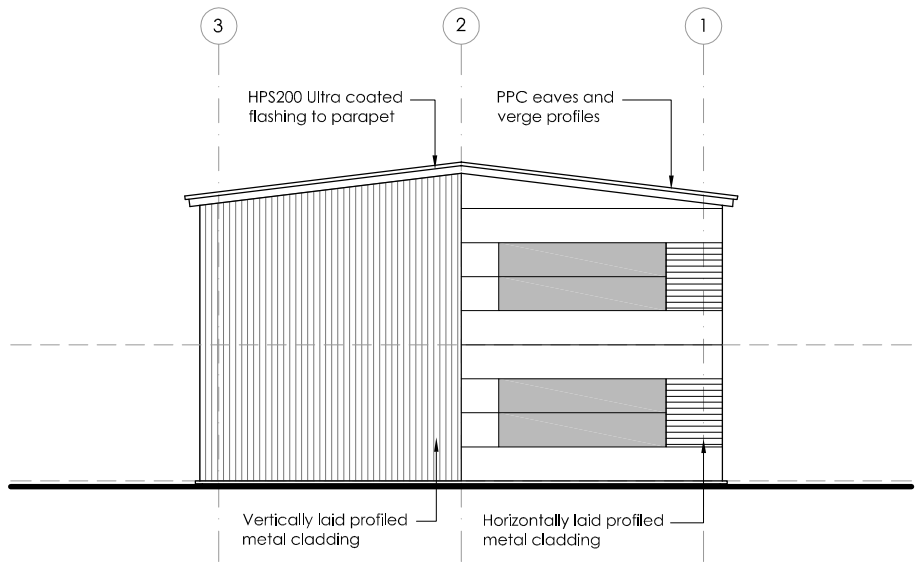

South-West Elevation

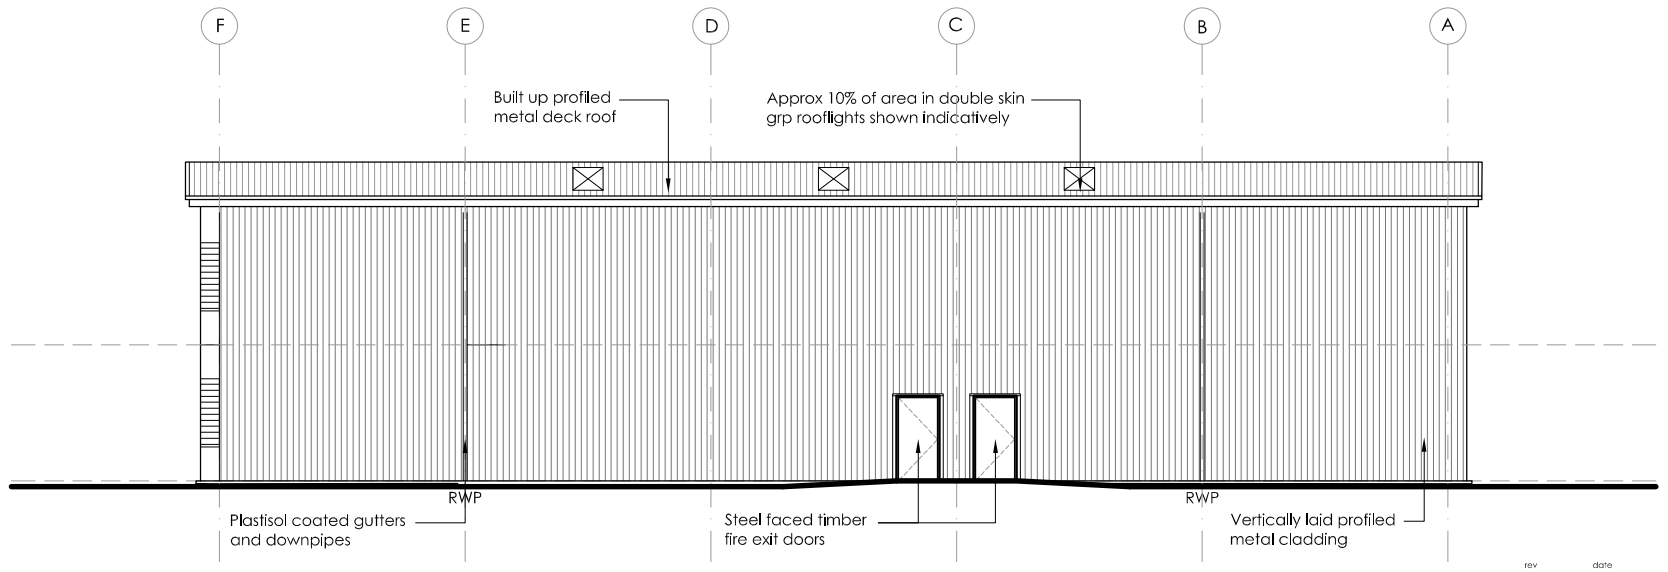

North-West Elevation

0 2 4 6 8 10m

Scale 1:200 @ A3

rev	date	drawn	checked
-	22/04/14	DOH	AL
Initial Issue			

drawing stage **Planning**

drawing status **For Approval**

client
Quorum Investments Ltd

project
Quattro Park Phase II
Redgate Lane, Longsight
Manchester

drawing title
Proposed Elevations

date 22/04/14 drawn DOH
scale 1:200 @ A3 checked AL

rev -

drawing no **P106**

job no **B3917**

AEW ARCHITECTS AND DESIGNERS LTD
THE ENTHALPY CLIMATE SPECIALIST PARTNERSHIP
MANCHESTER M27 6AB T 0161 794 4370 F 0161 794 4371