
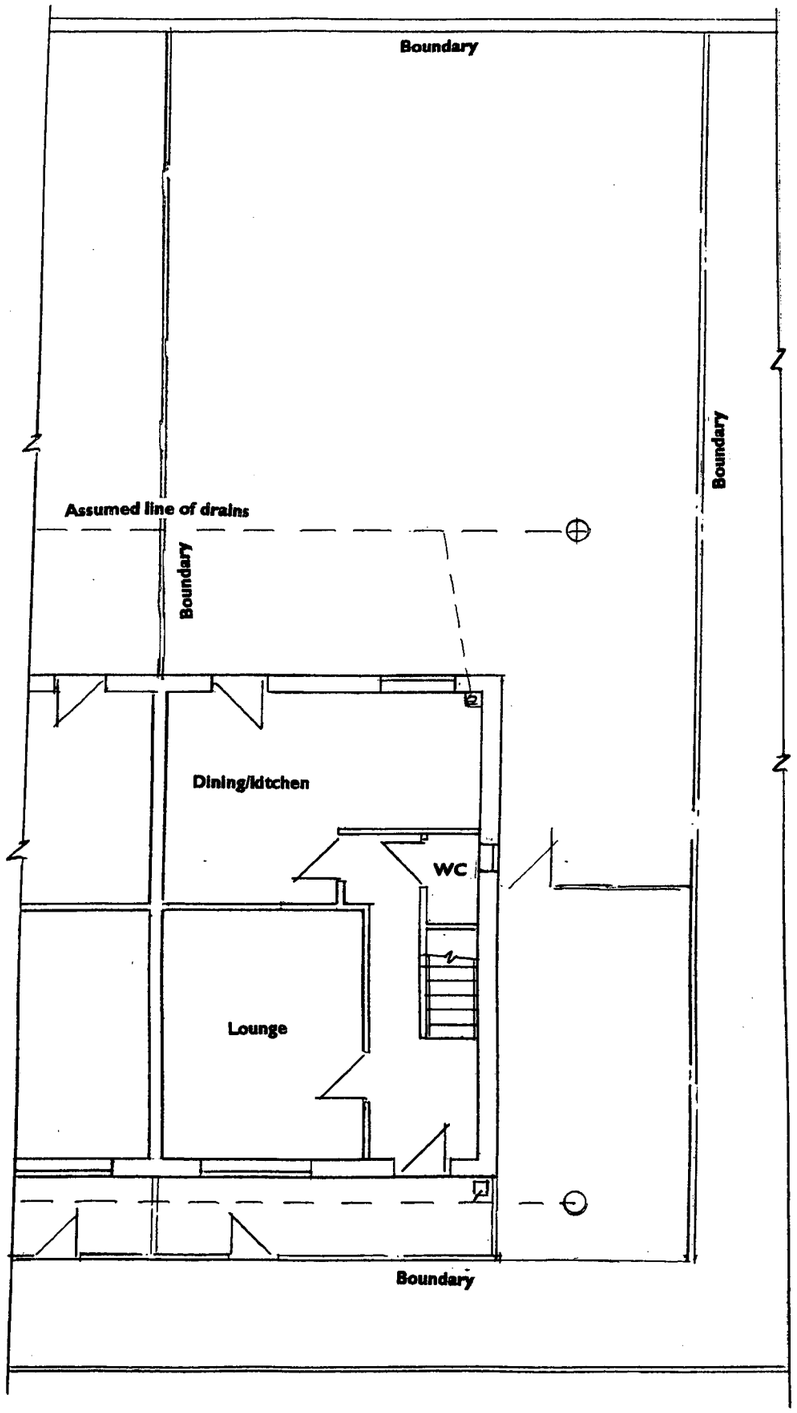


Existing Ground Floor Plan

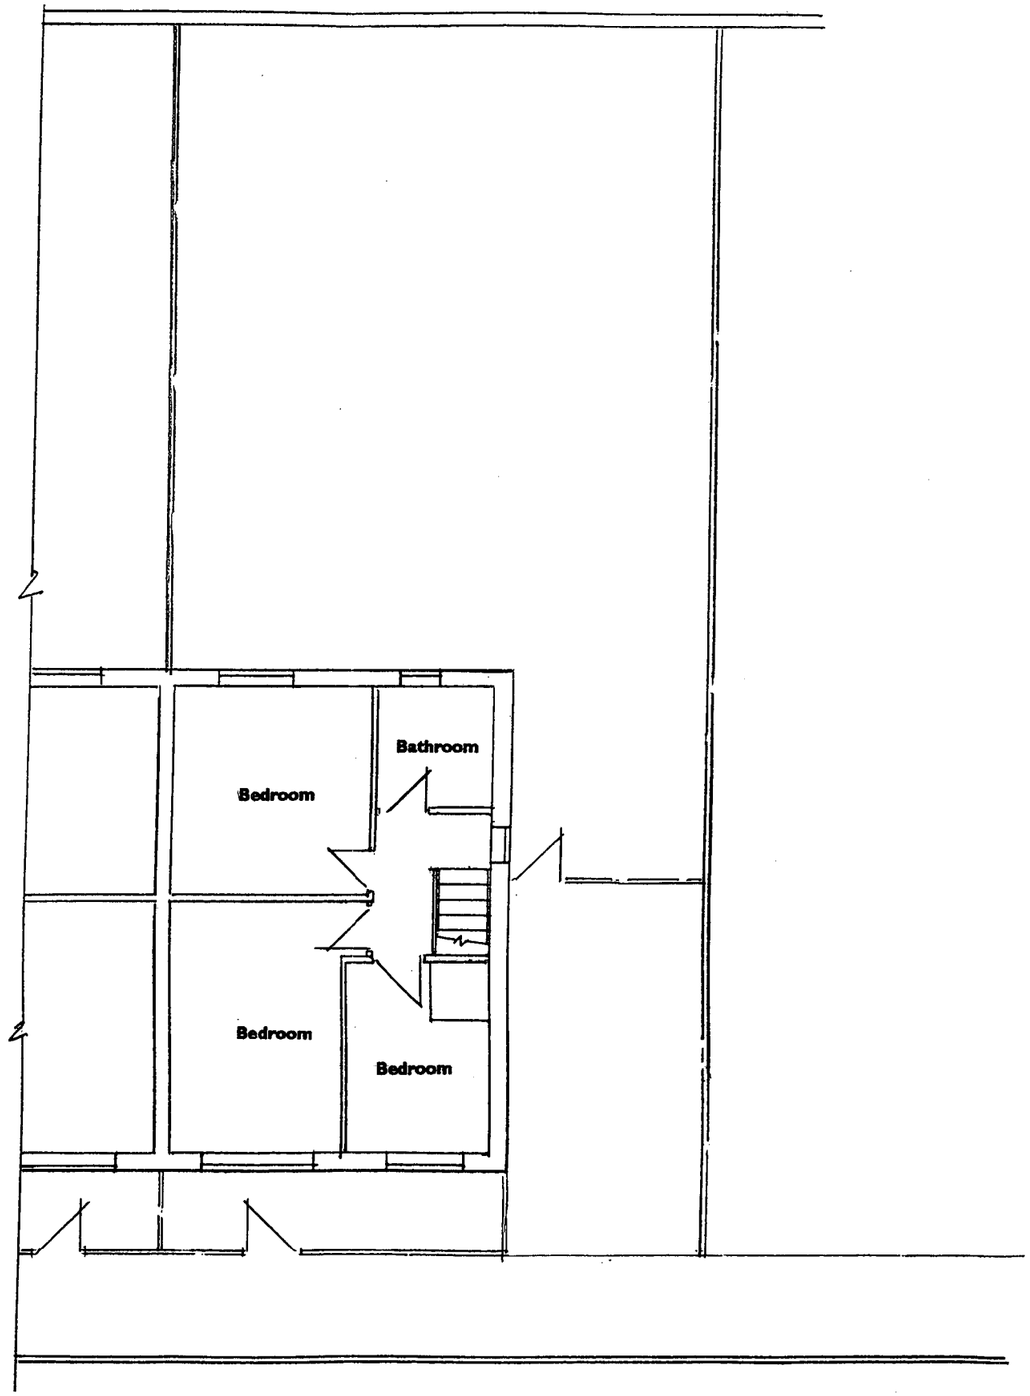

Existing First Floor Plan


PLANNING AND
BUILDING CONTROL
31 MAR 2014

Thompson Designs
Tel 0161 705 1458 Mob 07884 318634

Sheet 2
Existing Plans
35 Oakfield Street
Manchester M8 0SY
Scale 1 : 100 Date March 2014




Existing Front Elevation

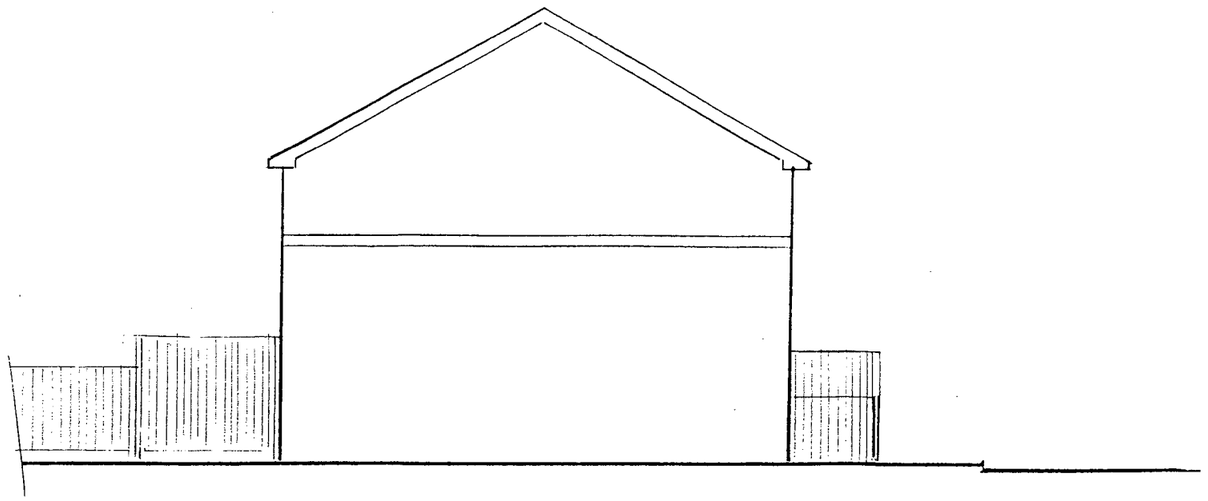


Existing Side Elevation

PLANNING AND
BUILDING CONTROL
31 MAR 2014

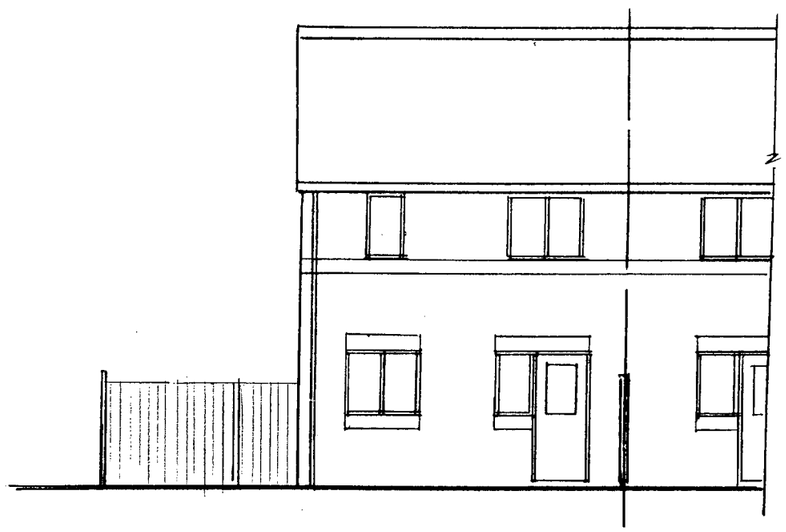

Existing Rear Elevation

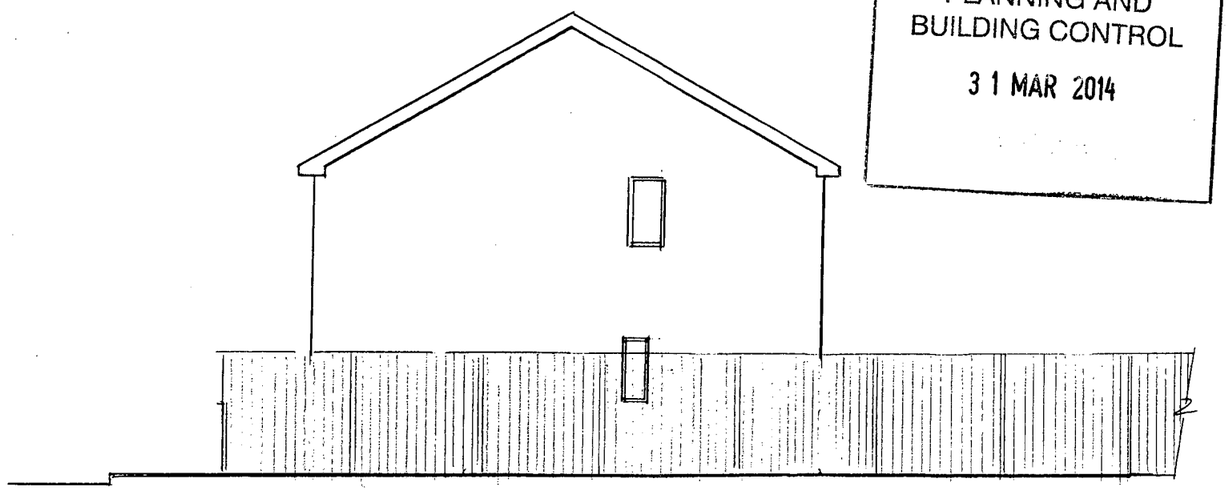

Existing Side Elevation

Thompson Designs
Tel 0161 705 1458 Mob 07884 318634

Sheet 1
Existing Elevations
35 Oakfield Street
Manchester M8 0SY
Scale 1 : 100 Date March 2014