
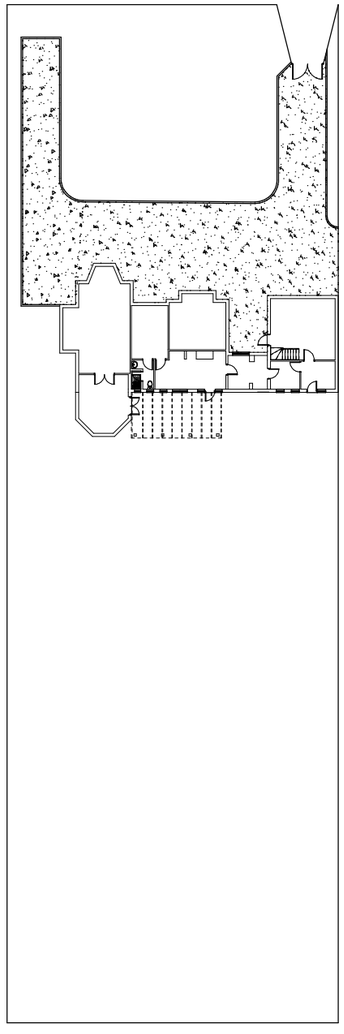


Existing Site Plan

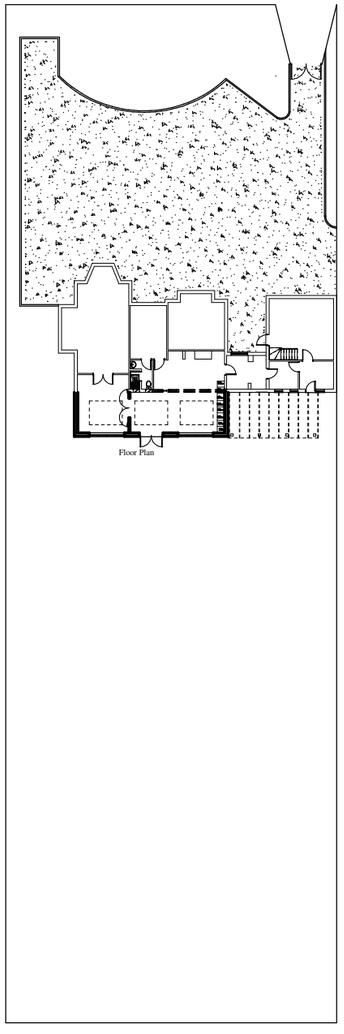

Proposed Site Plan

Client Amit Herwadkar 191 Brook lands Road Sale M33 3PJ		Date 21/09/2013
Drawing Title Proposed Rear Ground Floor Extension & Driveway Alterations	Drawing No 005217 Rev 1	Scale 1:500 at A3