
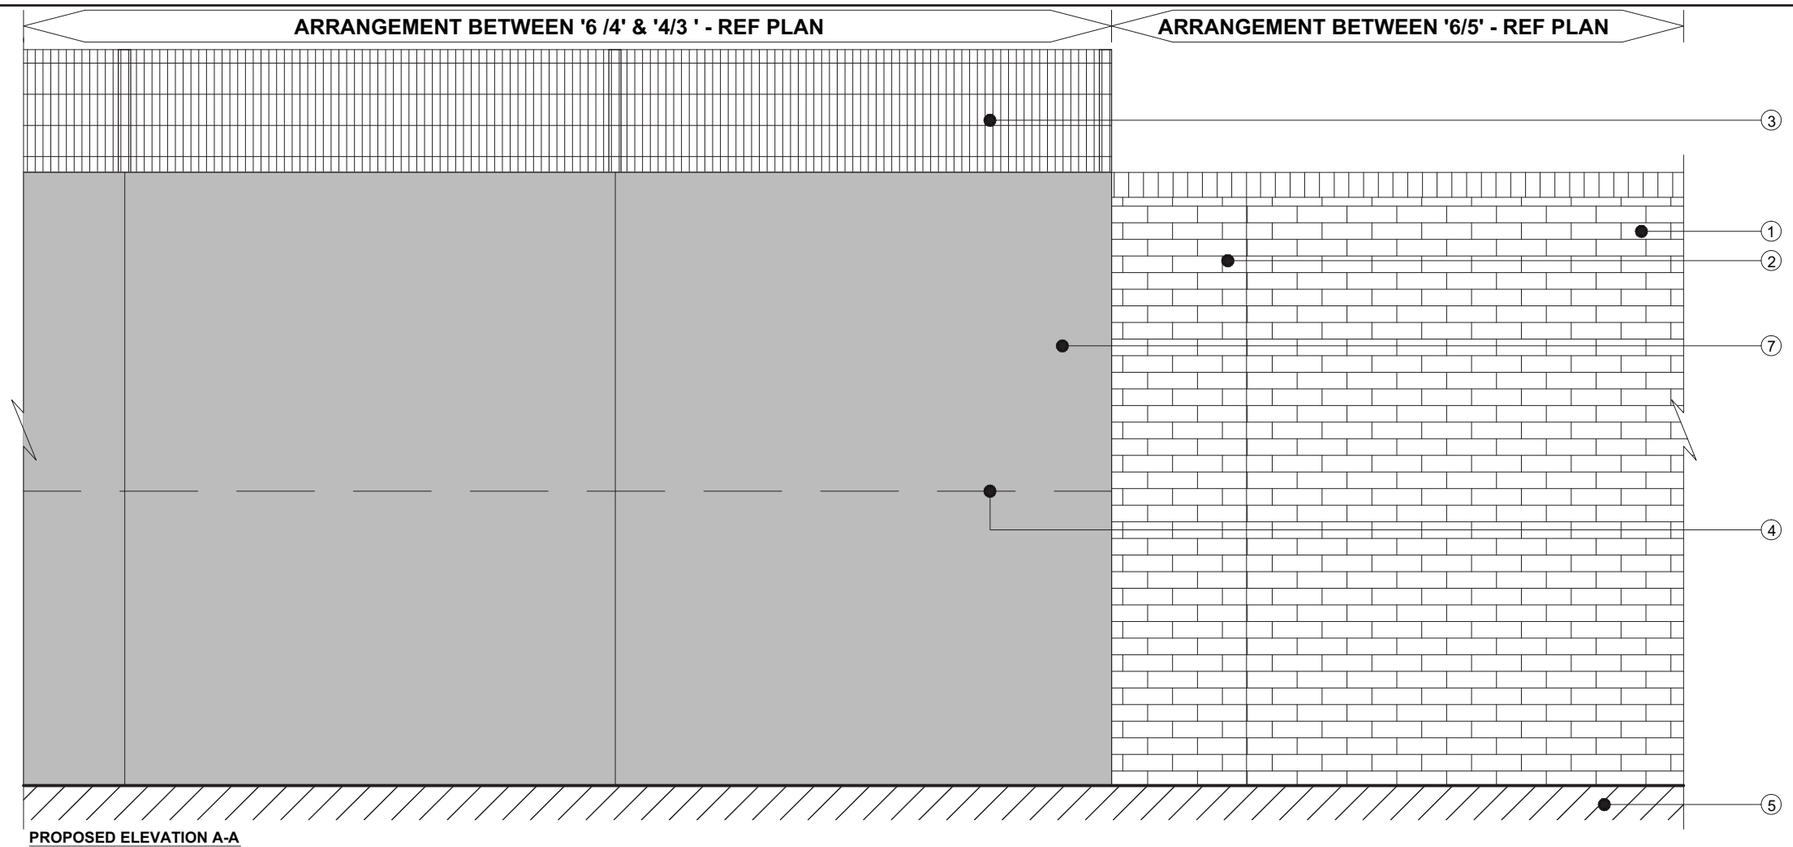


PROPOSED ELEVATION A-A

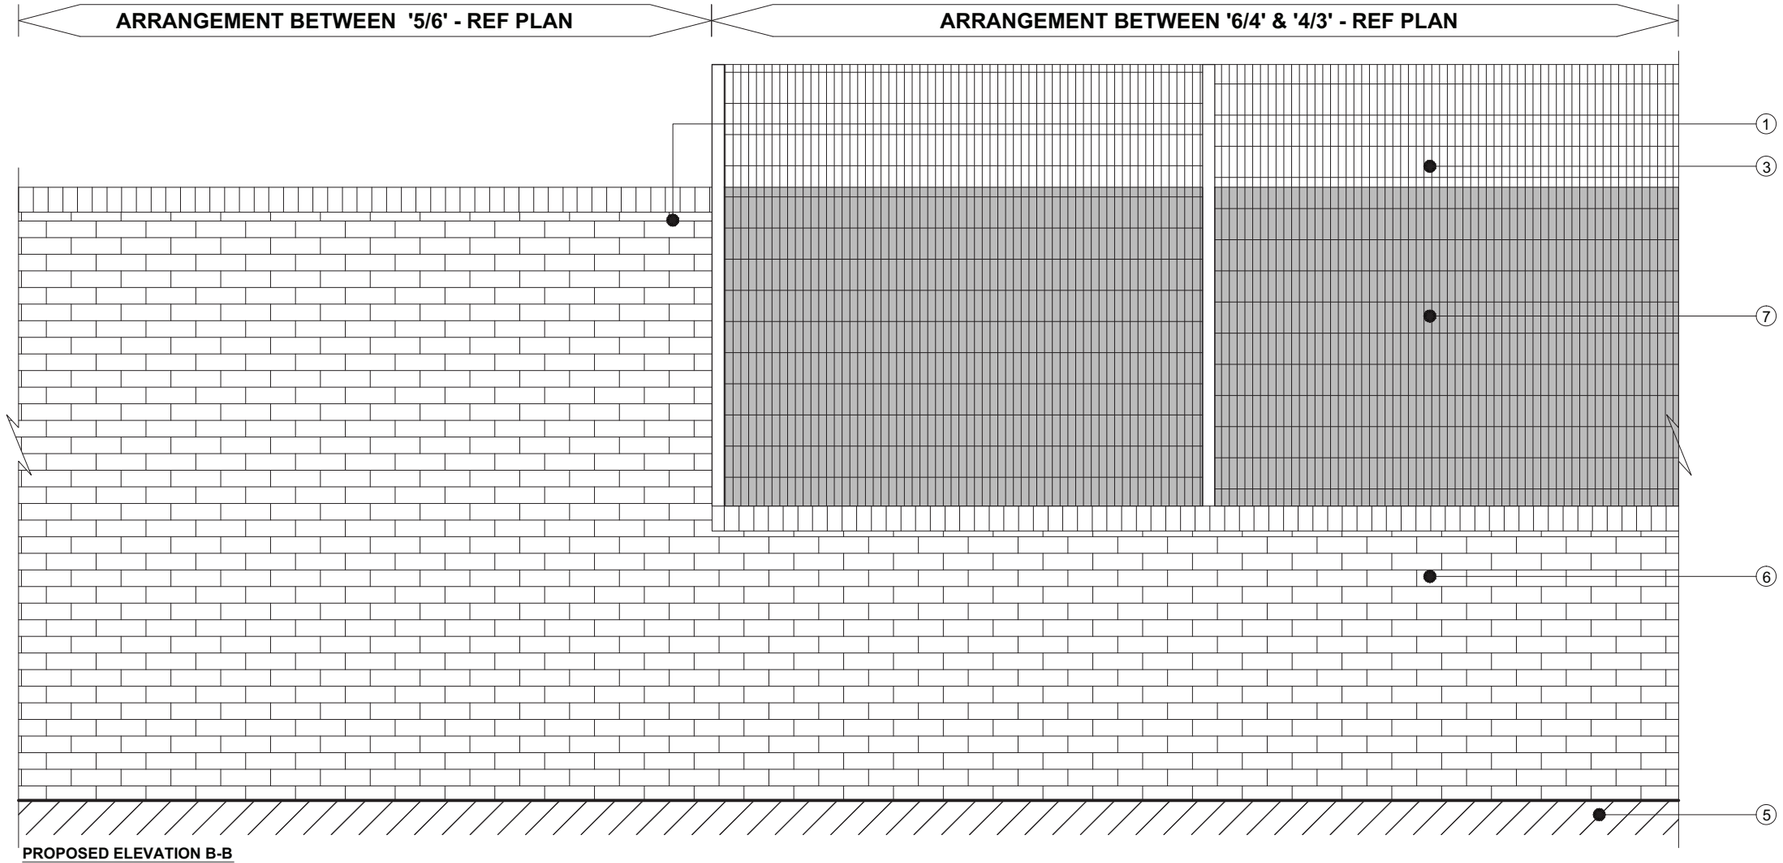

PROPOSED ELEVATION B-B

A3

aa projects

3224.104

DWG No.

Notes:

Elements

1. Masonry Wall - Approx 2.7m above GL
2. Masonry pier to provide lateral support (Visible on elevation A-A only)
3. Weld Mesh Sports Fencing. To be powder coated finish in black. Approx 3.0m above GL
4. Reduced height masonry wall obscured from view by modesty screens - Masonry to be 1.2m above GL
5. Existing Hard Standing
6. Masonry Wall visible in front of Sports Fencing - Approx 1.2m above GL
7. Composite panel Modesty Screen secured to the Sports Fencing. Intended to obscure view of the netball court from adjacent highway. Modesty Screen to be on the elevation A-A side of the fence.

Copyright: All rights reserved. This drawing must not be reproduced without permission from AA Projects Ltd. Do not scale off this drawing. All dimensions are to be checked on site by contractor / sub contractor. Any discrepancies to be reported to AA Projects Ltd.

Rev	Date	Revision notes	By	Check
A	25.4.14	Addition of modesty panels to the proposed sports fencing	JK	SC

aa projects
6 Pullan Way
Howley Park Business Village
Morley
Leeds
LS27 0BZ
Tel: 0113 238 3379
Fax: 0113 238 3370

Additional offices in Birmingham, Liverpool, London, Manchester and Newcastle
www.aaprojects.co.uk

Client
University of Manchester
Design Services Unit

Drawing Title
Proposed Elevations

Project Title
St Gabriel's Hall
Netball Court Boundary
Wall Repair

Drawn	Date
JK	19-03-14
Checked	Date
SC	19-03-14

DWG No. 3224.104 | Scale 1:25 | Revision A