


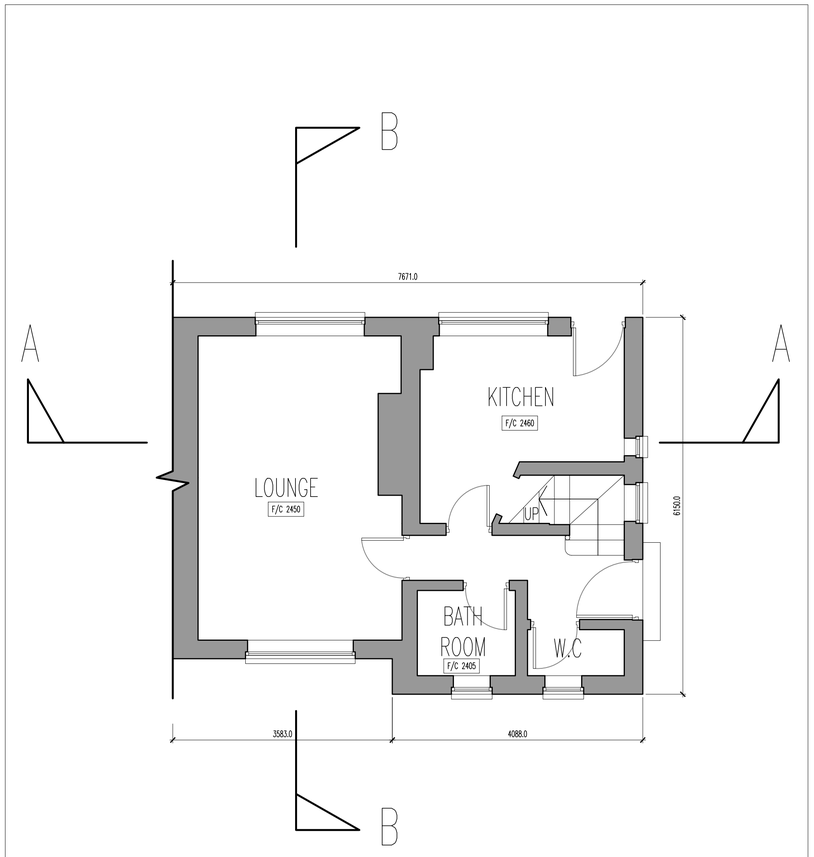


01 Existing Ground Floor Plan
Scale 1:50

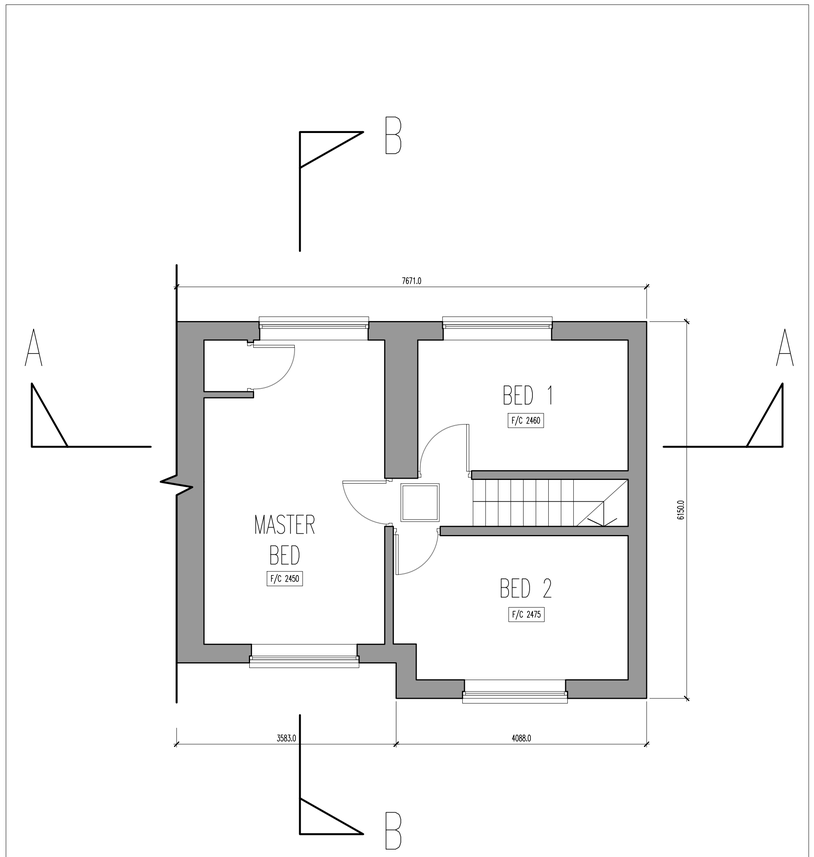


02 Existing First Floor Plan
Scale 1:50

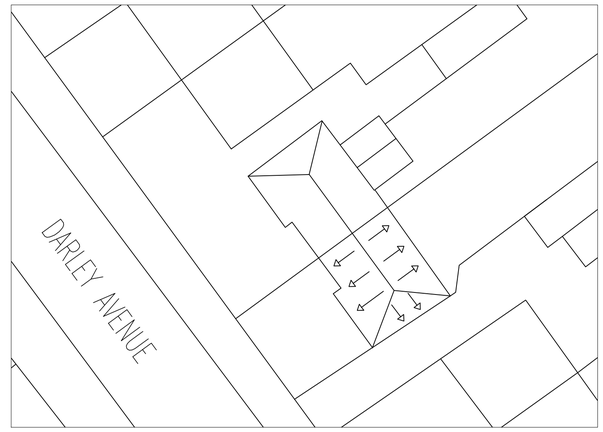

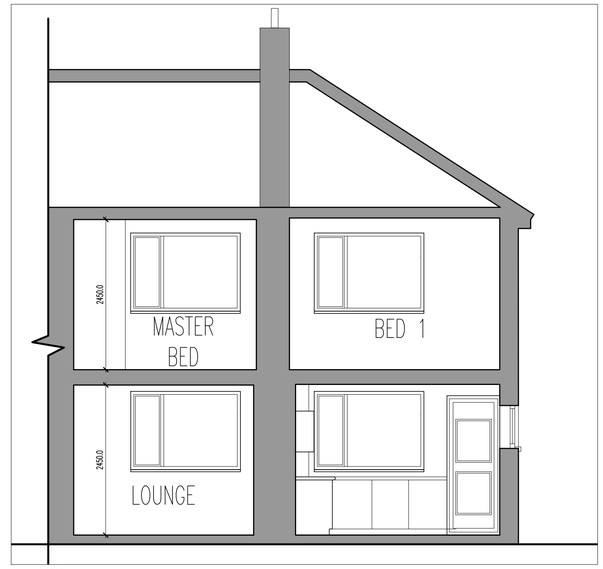


03 Existing Section A-A
Scale 1:50

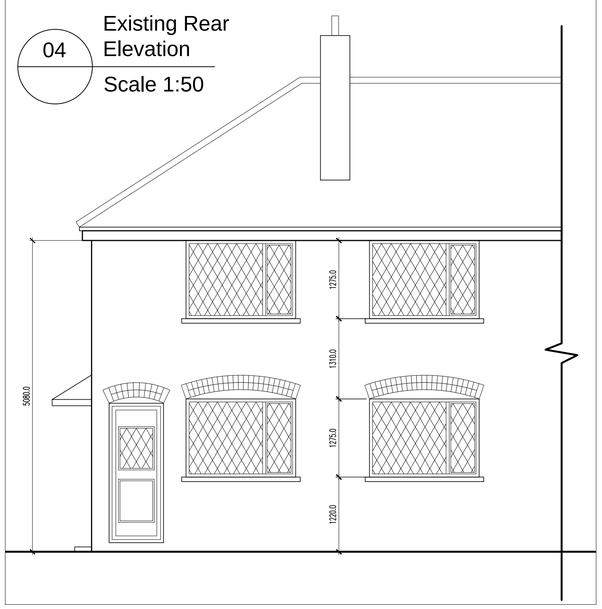


04 Existing Rear Elevation
Scale 1:50



05 Existing Side Elevation
Scale 1:50

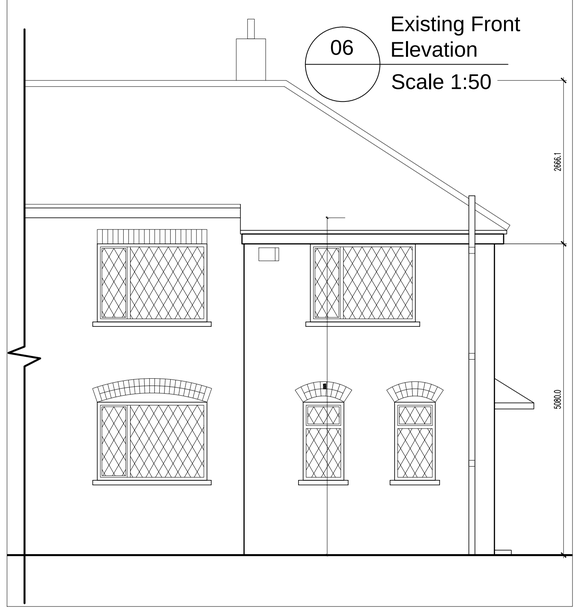

06 Existing Front Elevation
Scale 1:50

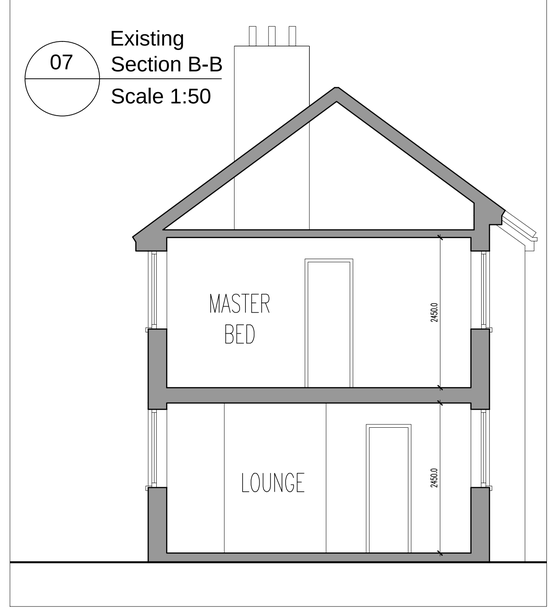

07 Existing Section B-B
Scale 1:50

Notes

Copyright in all documents and drawings prepared by the Surveyor and any works executed from these documents and drawings shall, unless otherwise agreed, remain the property of Arrowsmith & Smith and must not be reproduced by, lent or disclosed to, a third party without the written consent of Arrowsmith & Smith.

Do not scale off this drawing

All dimensions are to be checked on site and any discrepancies to be referred to Arrowsmith & Smith before proceeding.

All levels to be checked on site

All discrepancies between information shown on the drawings and the information in the specification to be referred to the architect prior to proceeding.

All component sizes and references to be checked before ordering

Position of existing drain runs to be confirmed prior to proceeding and drains checked as necessary.

All relevant boundary positions are to be checked prior to proceeding

Rev	Description	Date	By	Chk

Status: Purpose for Issue

Survey ☒ Tender ☐ Construction ☐ As Built ☐

Arrowsmith & SMITH

Client
Mr & Mrs Boggas

Contract
Proposed Rear Extension

Drawing
Existing Floor Plans/Elevations/Sections

Drawing No.	AS13-195-02	Revision	/
Scales	1:50	Date	March '14
Drawn	ZTT	Checked	

Manchester Office - 01204 860 145