drawing status: PLANNING

revisions

A	14/4/14	Additional information added.

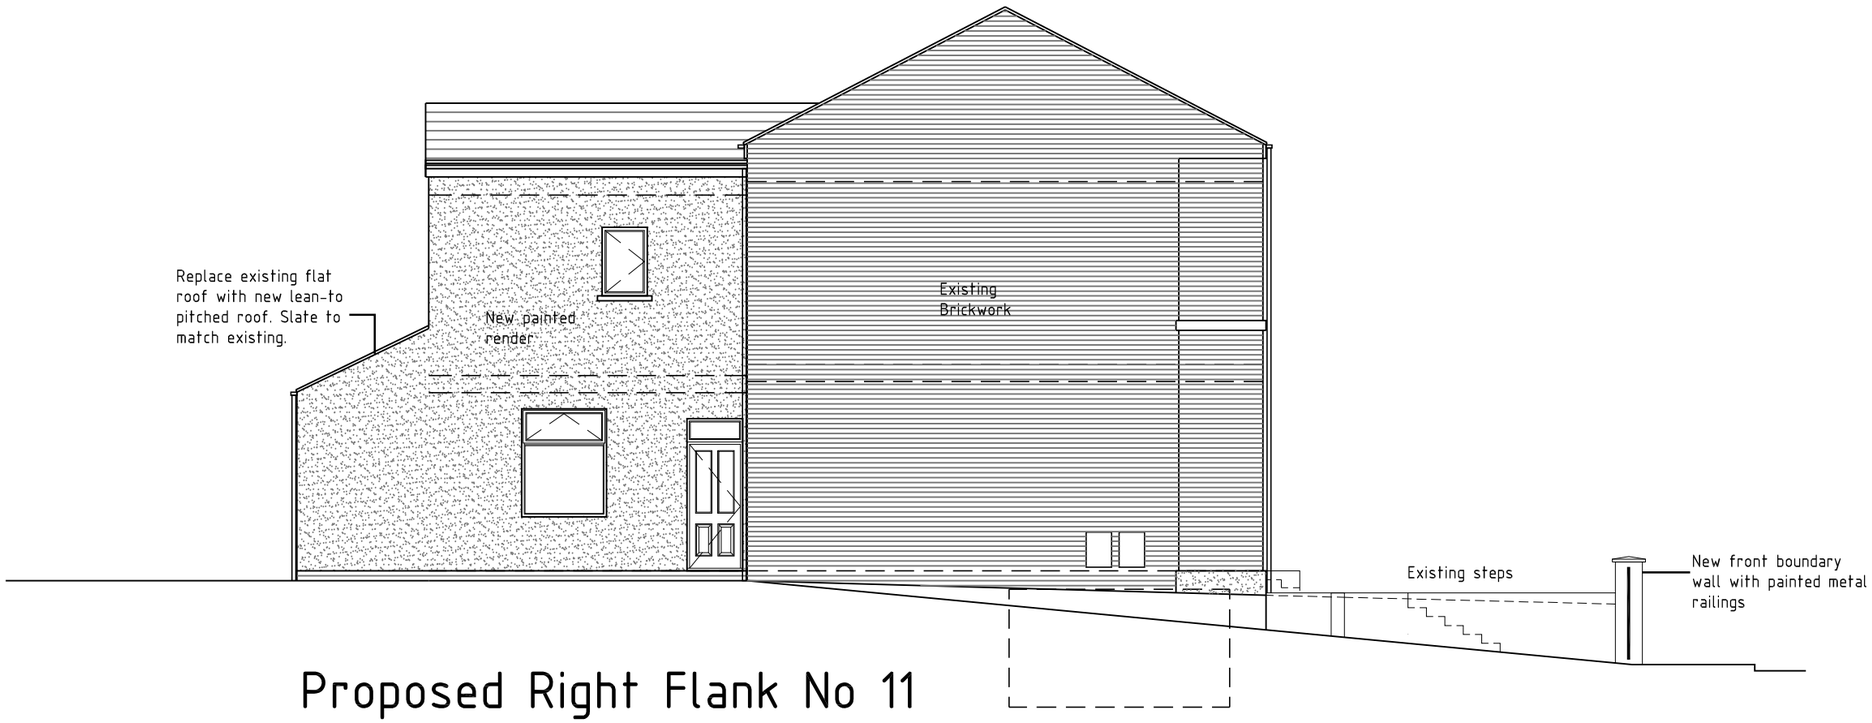

Proposed Right Flank No 11

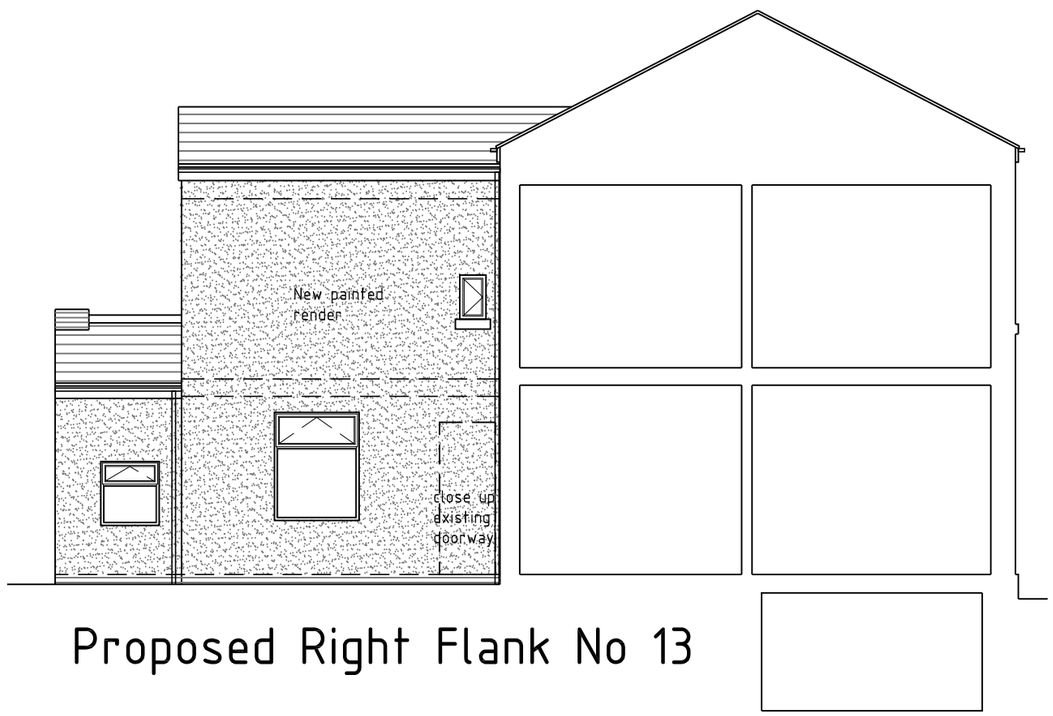

Proposed Right Flank No 13

SCALE m 0 1 2 3 4 5 6 7 8 9 10

1:100

job no 0247
dwg no 204
revision A

site name: 11 to 13 Middleton Road, Crumpsall

dwg title: Proposed Elevations 2

scale: 1:100@a3
date: 25/02/14
drawn by: dc

darrencurry architects
19b jack lane
davenham
northwich
cheshire
cw9 8la
t: 07988 204649
e:d.curry@darrencurryarchitects.co.uk
www.darrencurryarchitects.co.uk