

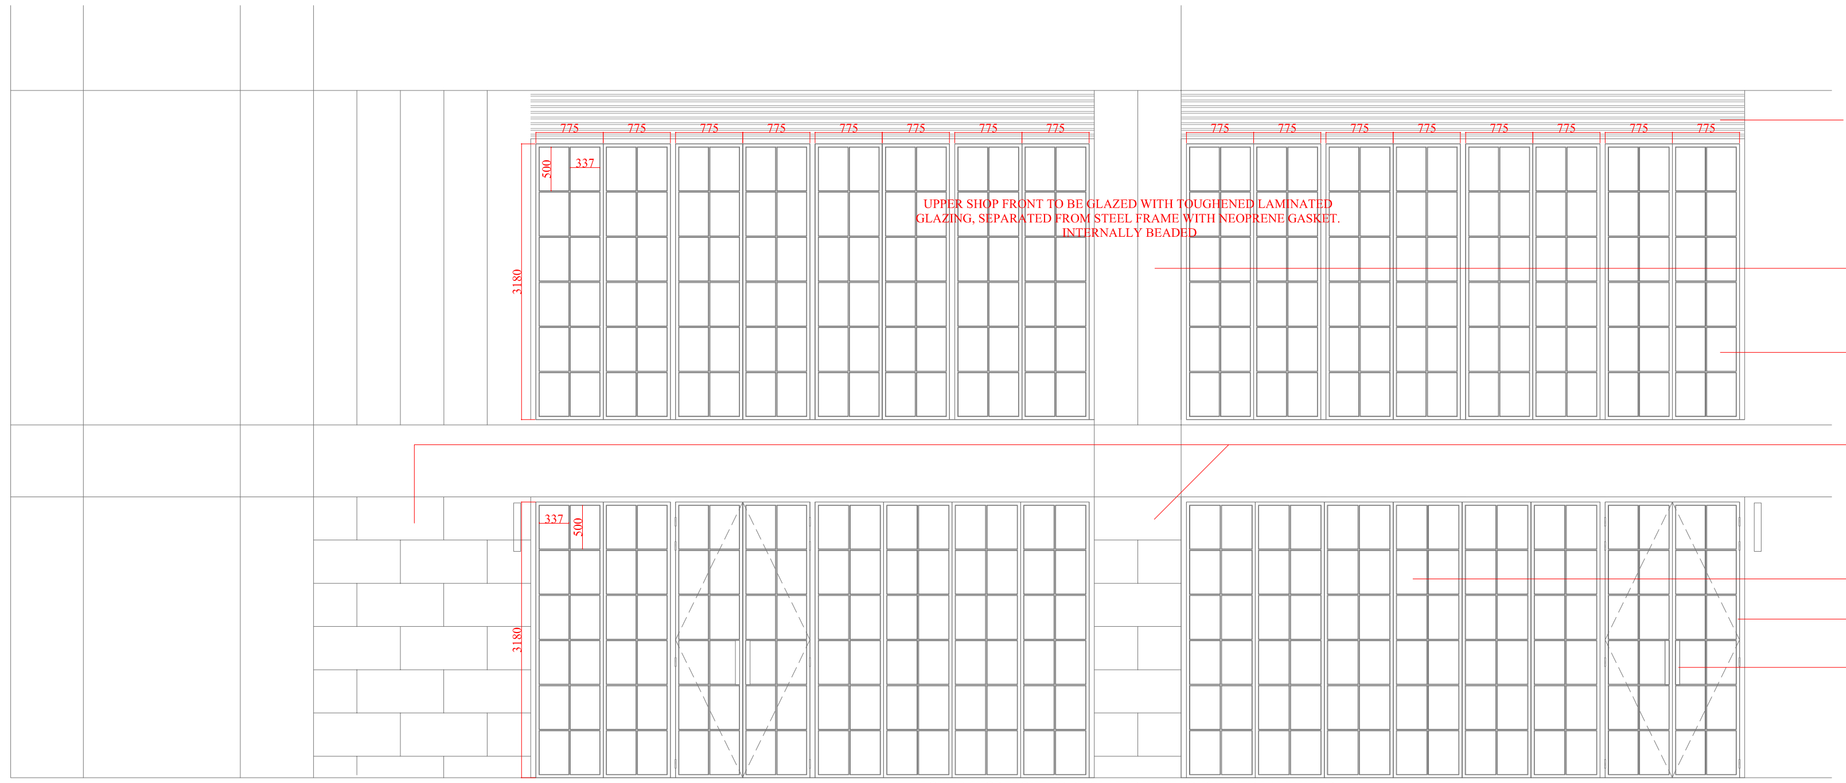


SHOPFRONT PROPOSALS

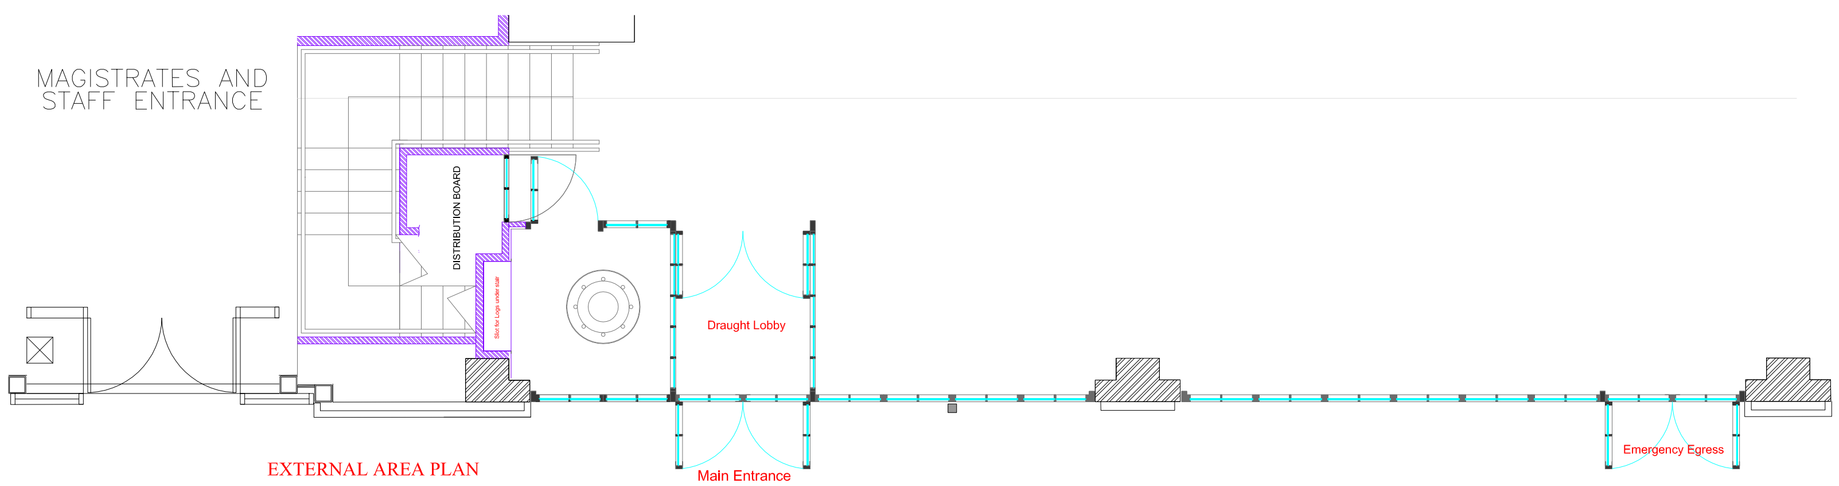

EXTERNAL AREA PLAN

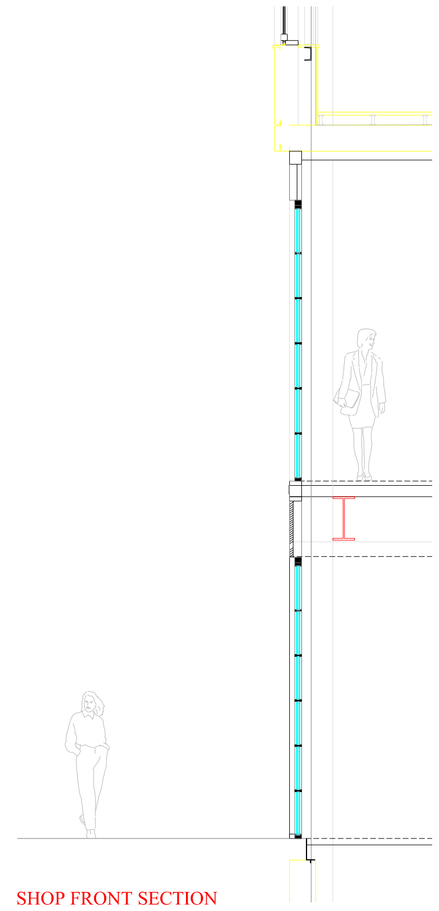

SHOP FRONT SECTION

CARROLL DESIGN
BERNARD CARROLL
44 Conway Bldgs, 14 St. Mary's Parsonage, Manchester M3 2DD
P: 0161 834 5337 M: 07789 86 24 84 Email: stancheneyrocks@hotmail.com

CLIENT
CITY DISTRICT LTD
LEEDS

DOC No.	SCALE	DATE
FAZM 1150 G	1:50@A1	21-03-2014

PROJECT
FAZENDA BAR & RESTAURANT
THE AVENUE

PROPOSED SHOPFRONT

This Drawing is the property of Carroll Design and must not be copied or otherwise reproduced. All mesurements must be checked on site before commencement of works. No dimensions are to be scaled from this drawing.