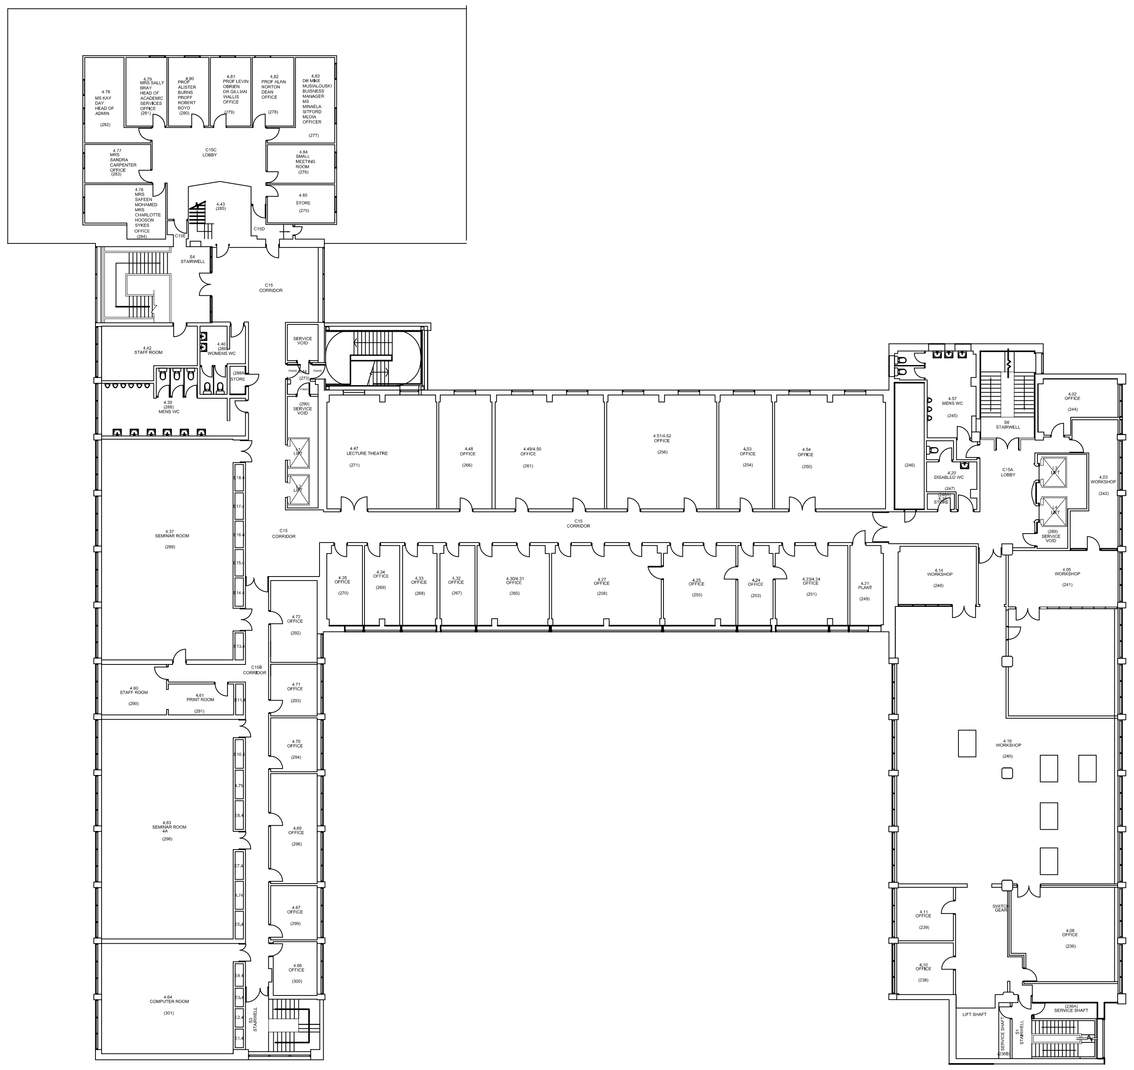

Existing Fourth Floor Plan - 1:200

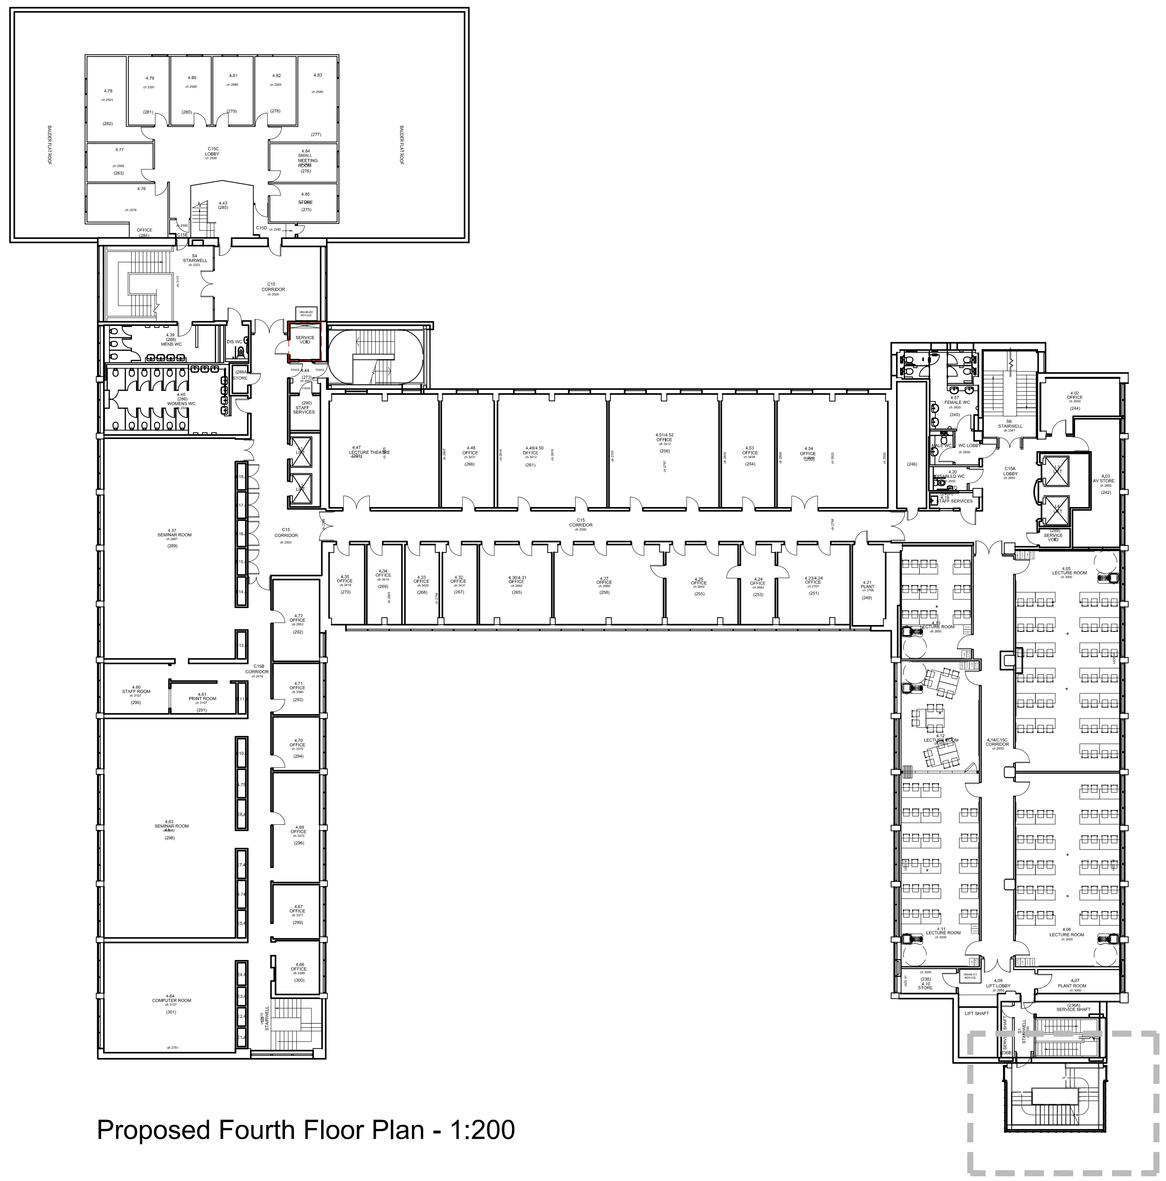

Proposed Fourth Floor Plan - 1:200

Part Proposed Plan Location

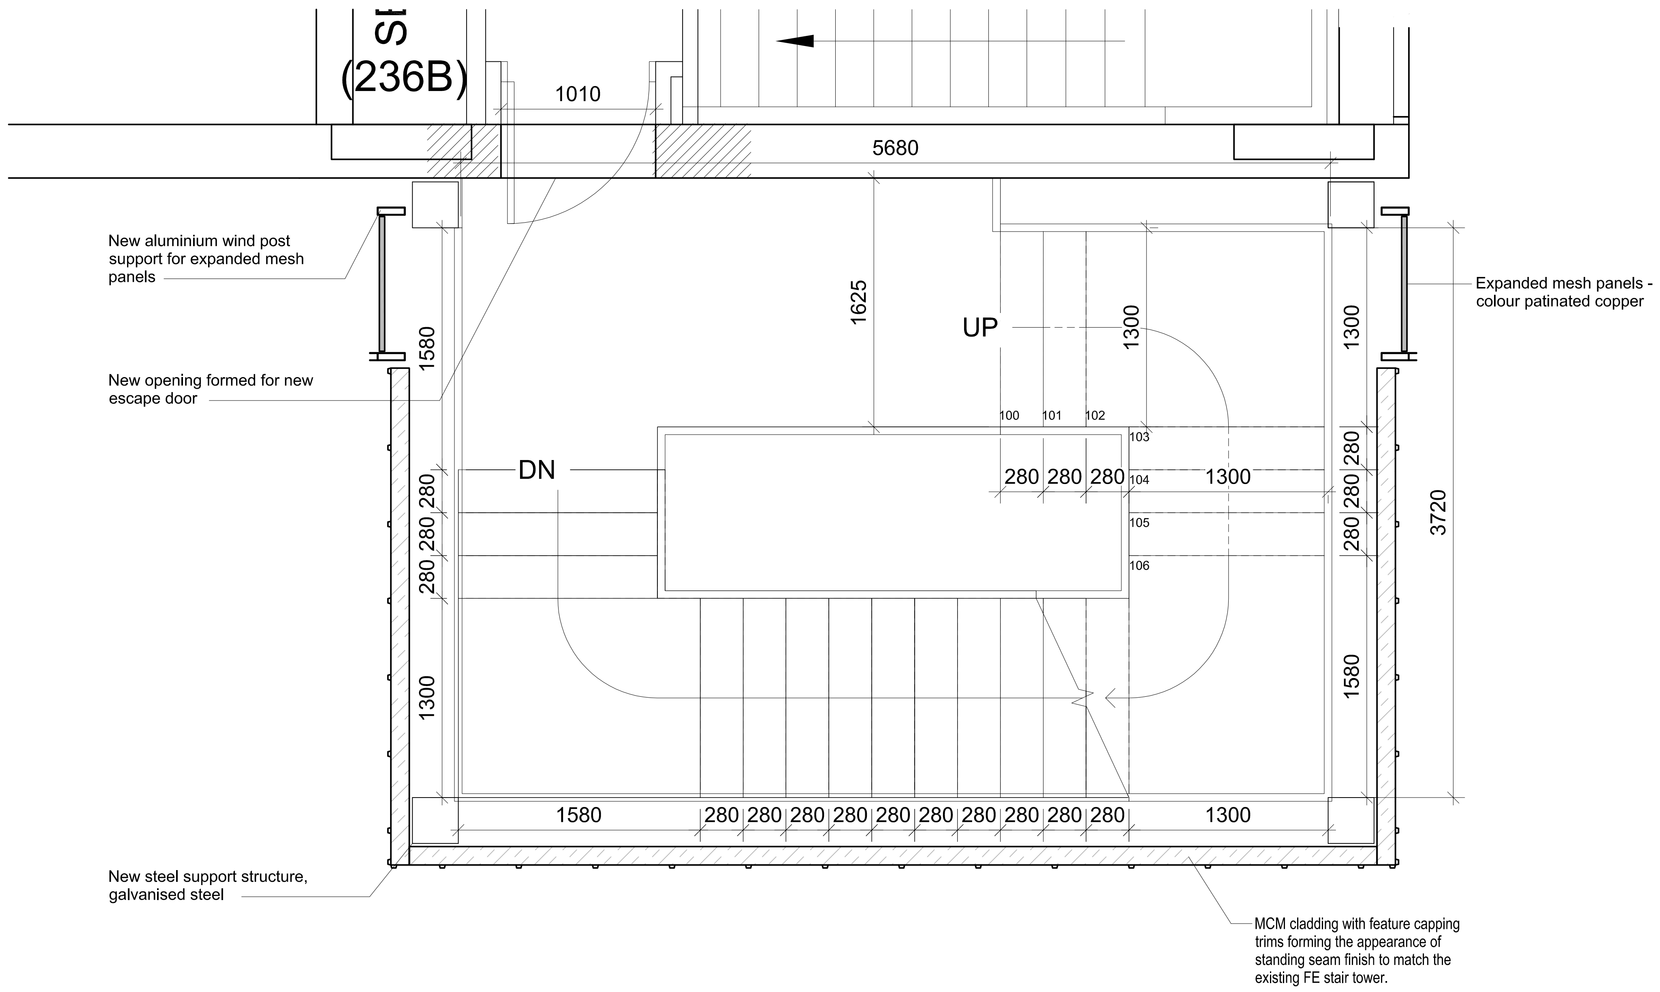

Part Proposed Plan - 1:50

NOTES

1. DO NOT SCALE FROM THIS DRAWING.
2. ALL MEASUREMENTS ARE IN MILLIMETRES UNLESS STATED OTHERWISE.
3. THIS DRAWING IS TO BE READ IN CONJUNCTION WITH THE SPECIFICATION AND ALL RELEVANT ARCHITECTURAL, ELECTRICAL, MECHANICAL AND STRUCTURAL DRAWINGS.

IN ADDITION TO THE HAZARDS/RISKS NORMALLY ASSOCIATED WITH THE TYPES OF WORK DETAILED ON THIS DRAWING, NOTE THE FOLLOWING SIGNIFICANT RESIDUAL RISKS :-

Item	Hazard	Risk
-		

Rev	Description	By	Date	Chk'd	Auth
-					

Manchester:
55 King Street
Manchester M2 4LQ
+44 (0)161 831 7300

Southampton:
Manor Park
Minstead SO43 7FY
+44 (0)23 8081 7900

www.fairhursts.com

FDG fairhursts

Drawing Status
FOR PLANNING

Project
THE UNIVERSITY OF MANCHESTER
SIMON BUILDING IMPROVEMENTS

Building Name
SIMON BUILDING

Sub Site Name
SIMON BUILDING, BRUNSWICK STREET

Site Name
MANCHESTER M13 9PL

Drawing Title
FOURTH FLOOR G.A. PLANS

PM	Drawn	Checked	Authorised
RK	AJS	KMD	DAL
Scale 1:200 @A0	Date 08/05/2014	Date 09/05/2014	Date 09/05/2014

Drawing No.
7226A-11-05

Revision
-