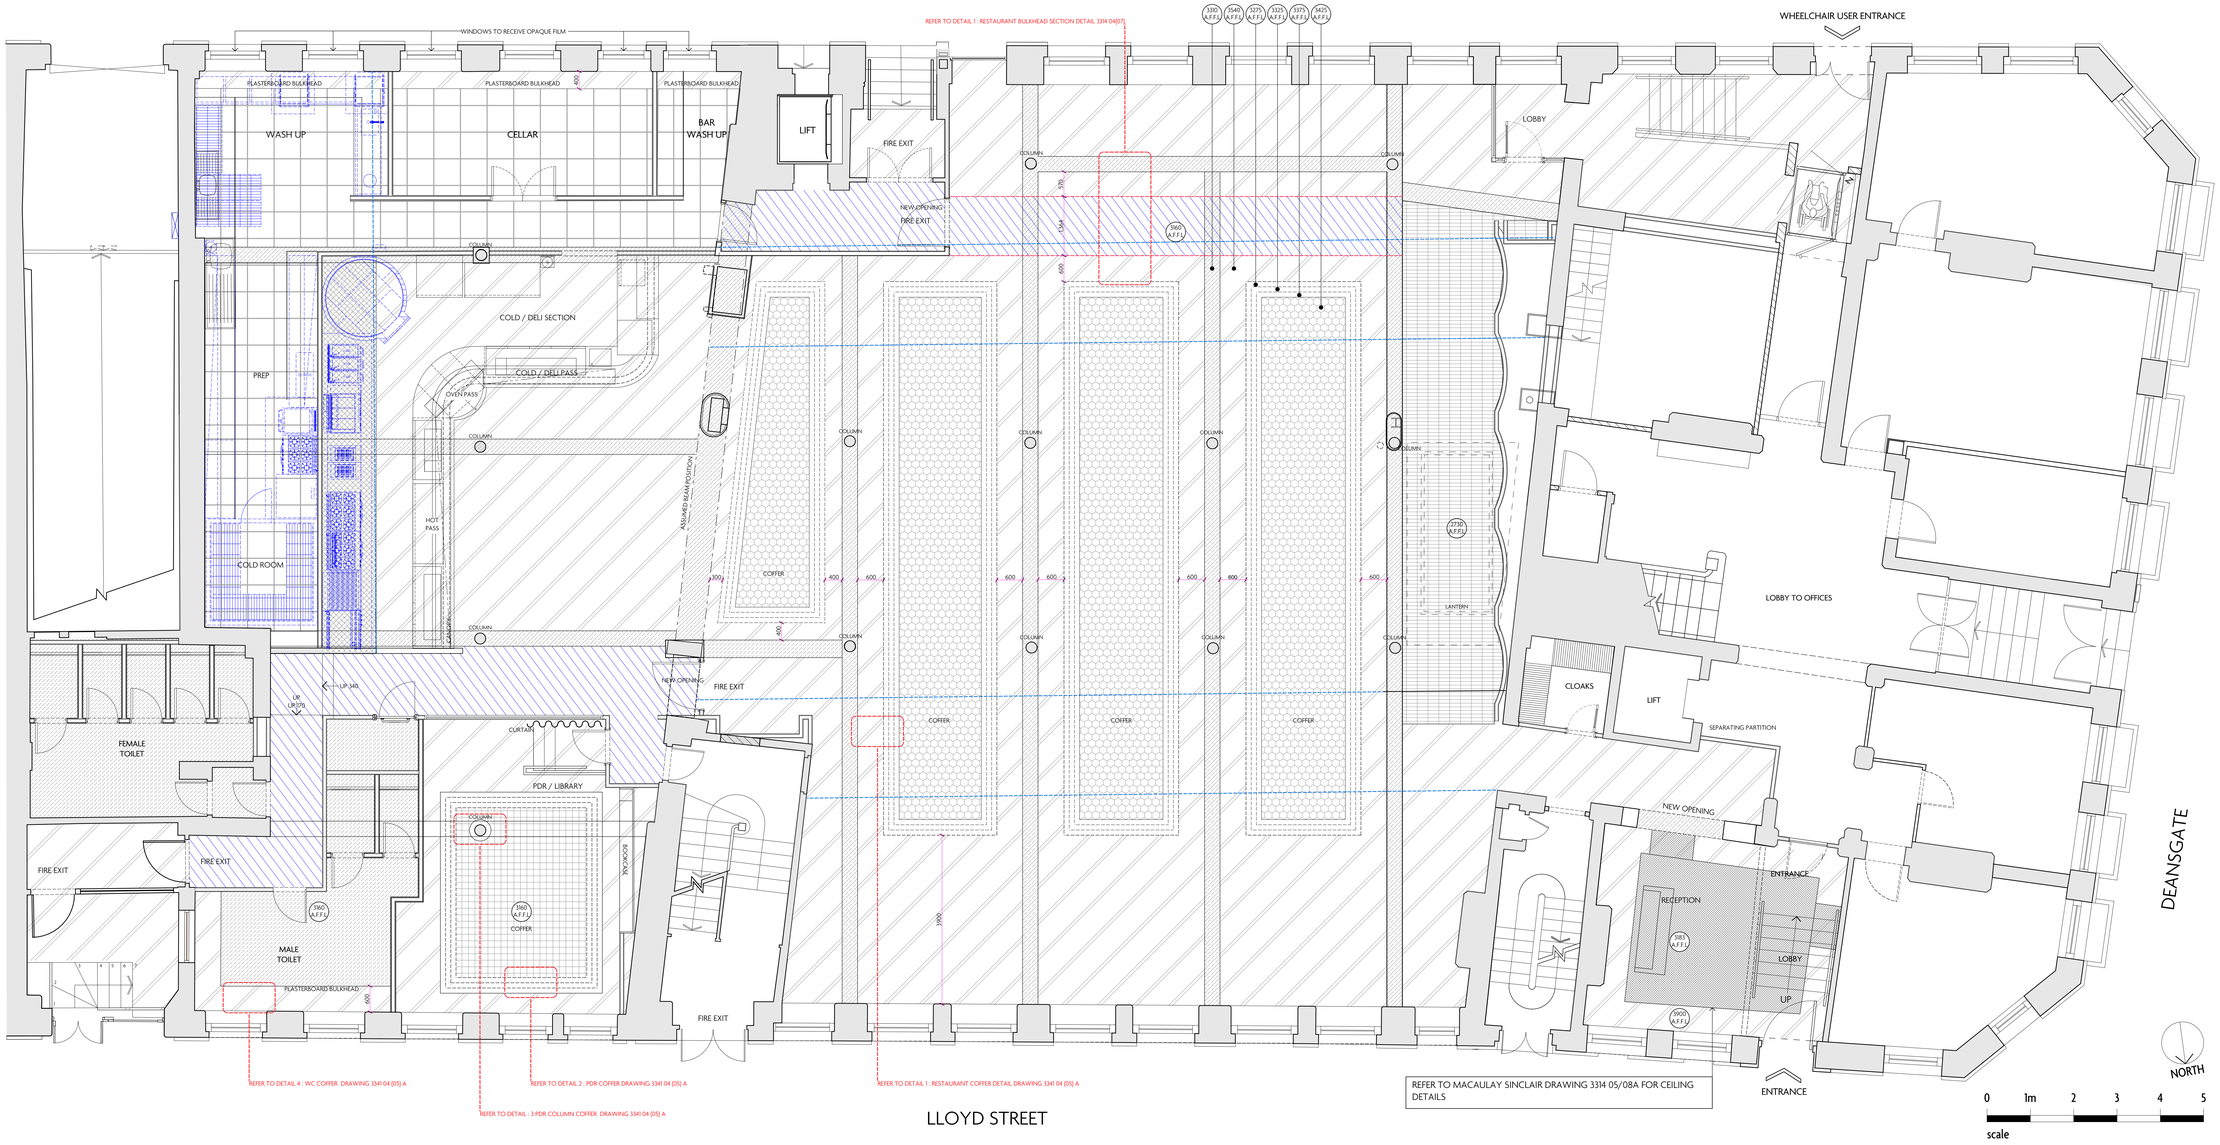


CEILING SPECIFICATION

- 5425 A.F.F.L — NEW MF PLASTER SKIMMED PLASTERBOARD SUSPENDED CEILING WITH DECORATIVE PERIMETER 75MM UP-STAND AND HALO ILLUMINATION. REFER TO DRWG RESTAURANT CEILING COFFER DETAIL 1: 3314 04(05) . 300MM DEEP FAN COIL UNITS INSTALLED ABOVE HIGHEST COFFER (2450MM). REFER TO McINNESS CONSULTING ENGINEERS LTD. DRWGS. STEPPED CEILINGS TO HAVE CLEAN SQUARE EDGE DETAIL. ALL TO RECEIVE EMULSION PAINT FINISH.
- 3000 A.F.F.L — NEW MF SKIMMED PLASTERBOARD CEILING TO BE RECEIVE EMULSION PAINT FINISH.
- TBC A.F.F.L — NEW MF SKIMMED SUSPENDED PLASTERBOARD BULKHEAD TO HOUSE EXTRACT & DUCTING ABOVE COOKLINE, TO BE RECEIVE PAINT FINISH.
- 3540 A.F.F.L — EXISTING CEILINGS TO BE PREPARED READY TO RECEIVE PAINT FINISH.
- 330 A.F.F.L — EXISTING BEAMS TO BE PREPARED READY TO RECEIVE PAINT FINISH.
- 2900 A.F.F.L — NEW MF SKIMMED PLASTERBOARD SUSPENDED CEILING TO ALL WCS & BOH CIRCULATION AREAS. ALL TO RECEIVE EMULSION PAINT FINISH.
- 2730 A.F.F.L — EXISTING LIGHTWELL TO BE RETAINED IN SITU AND UNDERLINED WITH MF SUSPENDED PLASTERBOARD. FIXINGS TO BE SENSITIVE TO EXISTING STRUCTURE TO ALLOW FOR LIGHTWELL TO BE RE EXPOSED AT A LATER DATE.
- PLASTERBOARD BULKHEAD HOUSING SERVICE DUCTING ROUTES TO BE REMOVED. REINSTATEMENT OF MF SKIMMED SUSPENDED PLASTERBOARD CEILING IN AREAS WHERE BULKHEADS HAVE BEEN REMOVED. REFER TO DWG : EHMCR GRL 2014 101 BY LIVING VENTURES RESTAURANTS LTD
- 3383 A.F.F.L — EXISTING CEILING RAFT TO BE RETAINED AND PREPARED TO RECEIVE PAINT FINISH. REFER TO DRWG : EHMCR GRL 2014 101 BY LIVING VENTURES RESTAURANTS LTD
- 2730 A.F.F.L — NEW LAY IN GRID CEILING TILES TO BE SET BACK 400MM FROM WINDOW LINE.
- 2730 A.F.F.L — NEW MF SKIMMED PLASTERBOARD SUSPENDED CEILING WITH DECORATIVE PERIMETER 75MM UP-STAND AND HALO ILLUMINATION. REFER TO DETAIL 2 : PDR CEILING COFFER DETAIL. STEPPED CEILINGS TO HAVE CLEAN SQUARE EDGE DETAIL. ALL TO RECEIVE EMULSION PAINT FINISH.

CEILING HEIGHTS ARE TAKEN FROM FINISHED FLOOR LEVEL. HOWEVER, CEILINGS TO BE LEVEL AND FFL'S ARE NOTED AS EXISTING PLUS PROPOSED FINISH AS A GUIDE ONLY. ARRANGEMENT TO BE RATIONALISED AFTER STRIP-OUT

NOTES

REV	DATE	REASON

REV	DATE	REASON

REV	DATE	REASON
A	29.05.14	Notes revised.
B	02.06.14	Bulkhead containing services moved from Lloyd Street side of restaurant to Jackson Row side.

Macaulay Sinclair

+44 (0)115 950 7313 STUDIO@MACAULAYSINCLAIR.COM
MACAULAYSINCLAIR.COM

PROJECT	Gusto, Lloyd Street, Manchester	PROJECT NO.	3314
TITLE	Proposed GF BCP - Planning		
SCALE	1:50 at A0	DRAWING NO.	04/(0304) B
DATE	15/04/2014	DRAWN BY	SAE