

105686


DRG No.

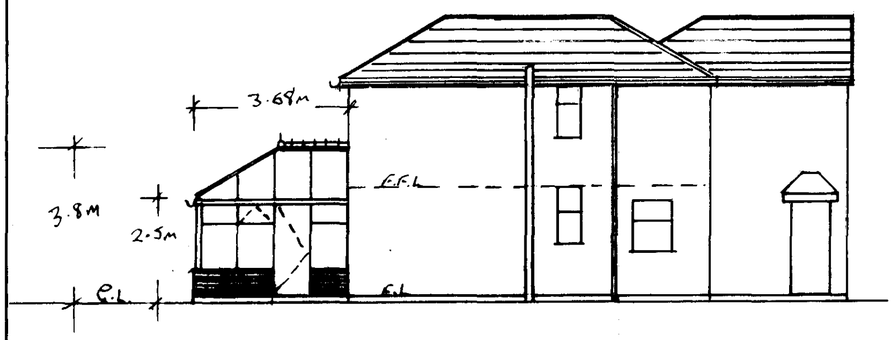


PROPOSED RIGHT ELEVATION

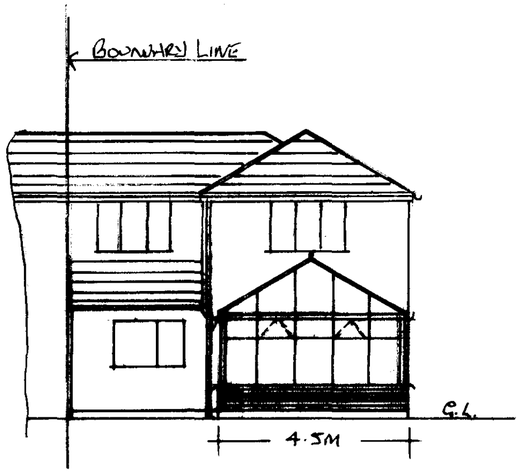


PROPOSED REAR ELEVATION

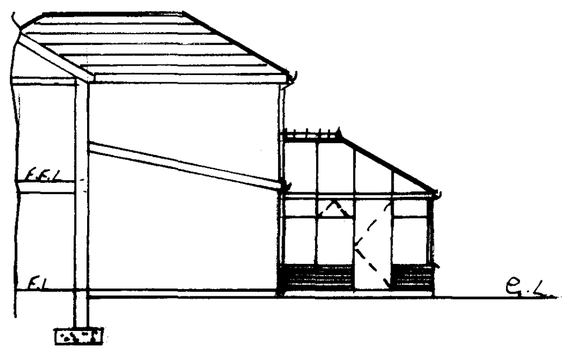


PROPOSED LEFT ELEVATION

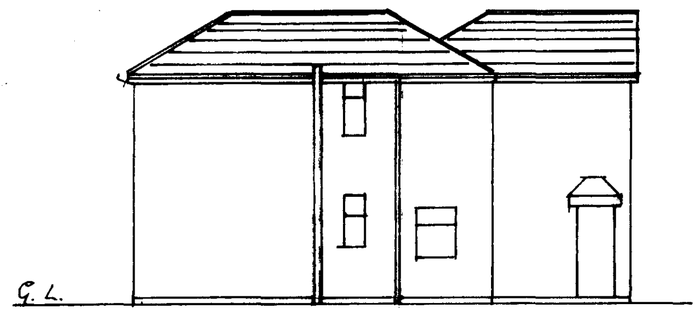


EXISTING RIGHT ELEVATION

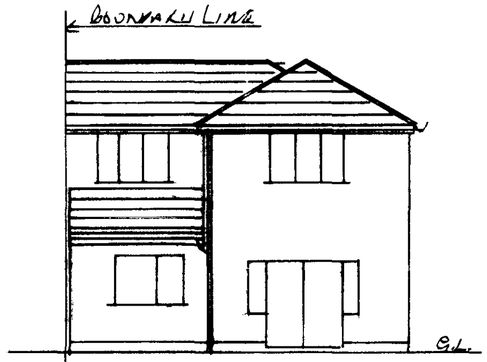


EXISTING REAR ELEVATION

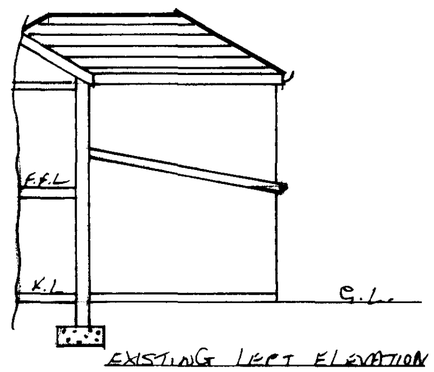

EXISTING LEFT ELEVATION

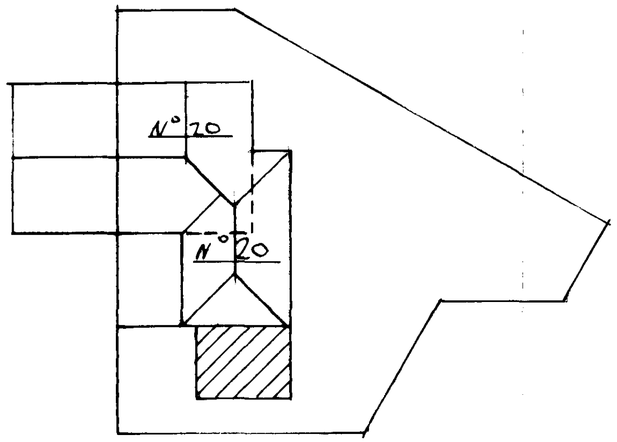

SITE LAYOUT SCALE 1:200

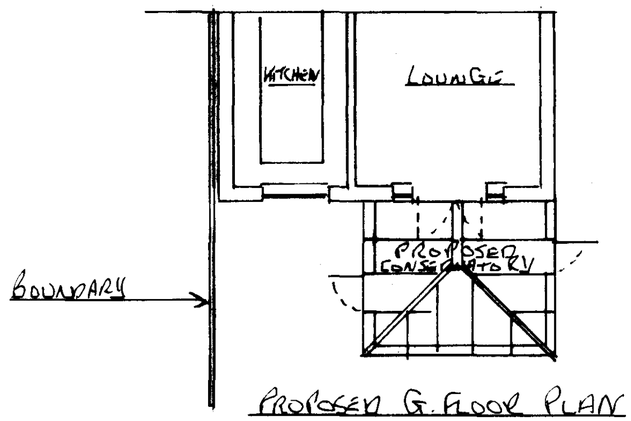

PROPOSED G. FLOOR PLAN

PLANNING AND BUILDING CONTROL
14 MAY 2014

NOTES

WALLS MATCHING BRICK CAVITY WALL TO SUIT EXISTING BRICKWORK.

FRAMES WHITE PVC TO MATCH EXISTING HOUSE

GLAZING 28MM CLEAR TOUGHENED SAFETY GLAZING

ROOF WHITE PVC GLAZED WITH POLYCARBONATE.

N.B. THIS DRAWING IS FOR PLANNING APPLICATION ONLY AND MUST NOT BE SCALED FROM. ALL DIMENSIONS TO BE CHECKED ON SITE BY CONTRACTORS.

No.	DESCRIPTION	CHK'D	APP'D	DATE

REVISIONS

PROPOSED CONSERVATORY TO REAR AT:-
20. PAULHAN RD
WITHINGTON M20 6FF

DRAWN	TRACED	CHECKED	APPROVED	DATE	SCALE
MJH				9.5.14	1:100

DRAWING No 140509

594 x 420mm A2