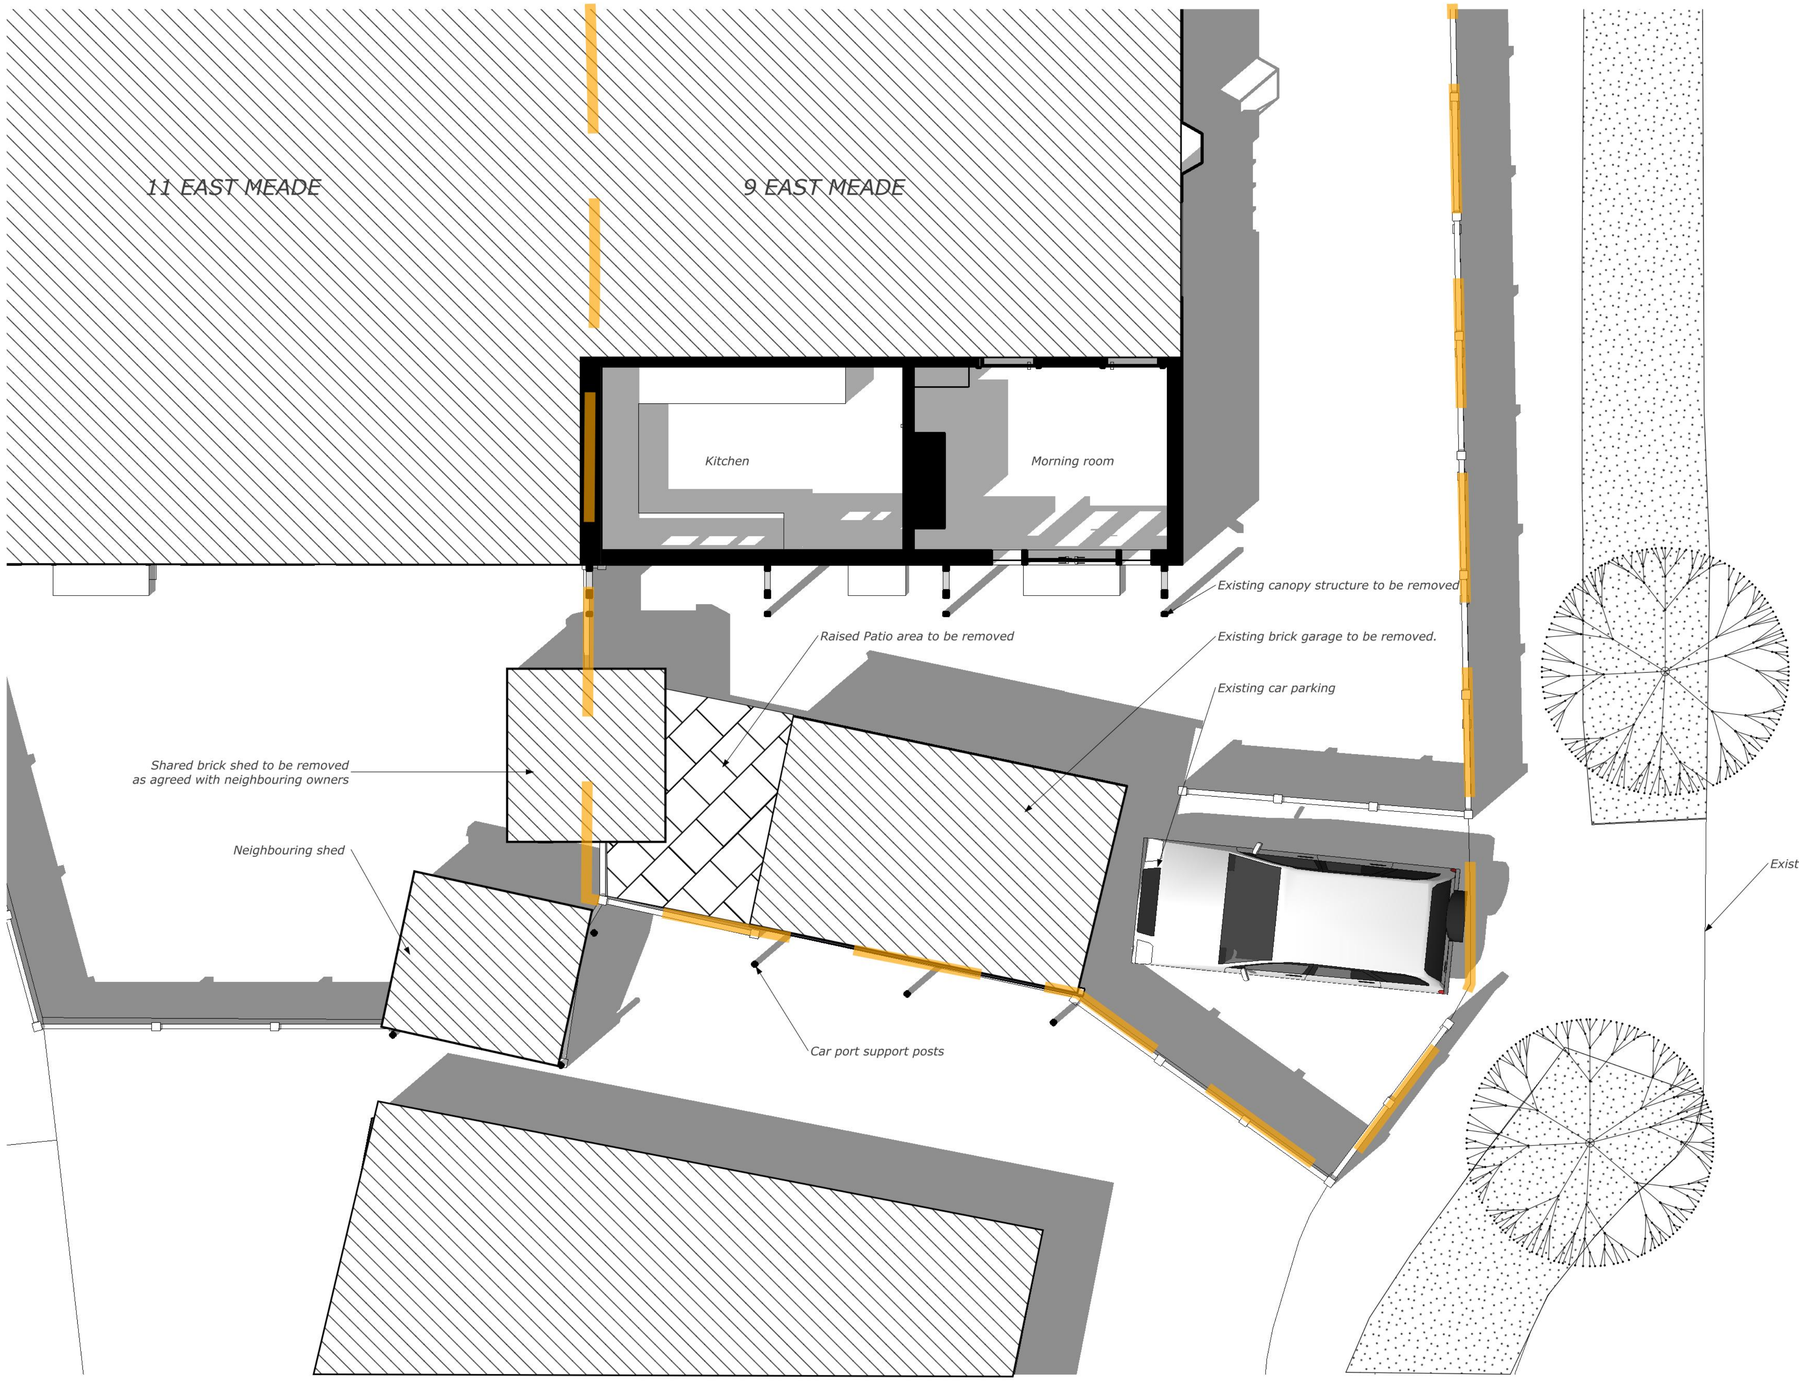


EXISTING PLAN 1:50

00 01 02 04

DO NOT SCALE

NOTES:

Rev	Date	Details Of Issue	Initials

Status

PLANNING

se:a
steve elson: architecture

Tel: 0161 425 4818
Email: stj.elson@steveelson-architecture.com
Web: www.steveelson-architecture.com

This document and all information herein is confidential and the intellectual property of Steve Elson Architecture. It is disclosed in confidence on terms that it will not be disclosed to any third party, used, sold, loaned, licensed, or reproduced in whole or in any part in any manner or form for manufacturing, tendering or for any other purpose without written permission.

© Steve Elson Architecture 2014.

Client: Mr & Mrs Gavin, Chorltonville

Project: Ground floor rear extension & associated refurbishment, 9 East Meade, Chorltonville, Manchester.

Title: Exitsting Plan

Drawn	Date:	Scale (at A1)
SE	12/05/14	1:50
Drg no. 1035 - 07		Revision No.