WINDOW TYPE
A-12

PRIMARY: METAL SIDE HUNG CASEMENT WINDOW WITH SIDE HUNG LIGHT OVER, TO BE REFURBISHED
SECONDARY: INSTALL NEW METAL FRAMED SECONDARY GLAZING: 1NO FIXED LIGHT OVER 1NO SIDE-HUNG CASEMENT


COPYRIGHT IN THIS DRAWING REMAINS WITH KITSON ARCHITECTURE LIMITED

DO NOT SCALE TO ASCERTAIN DIMENSIONS


Rev	Description	Date
-	-	-



PLAN

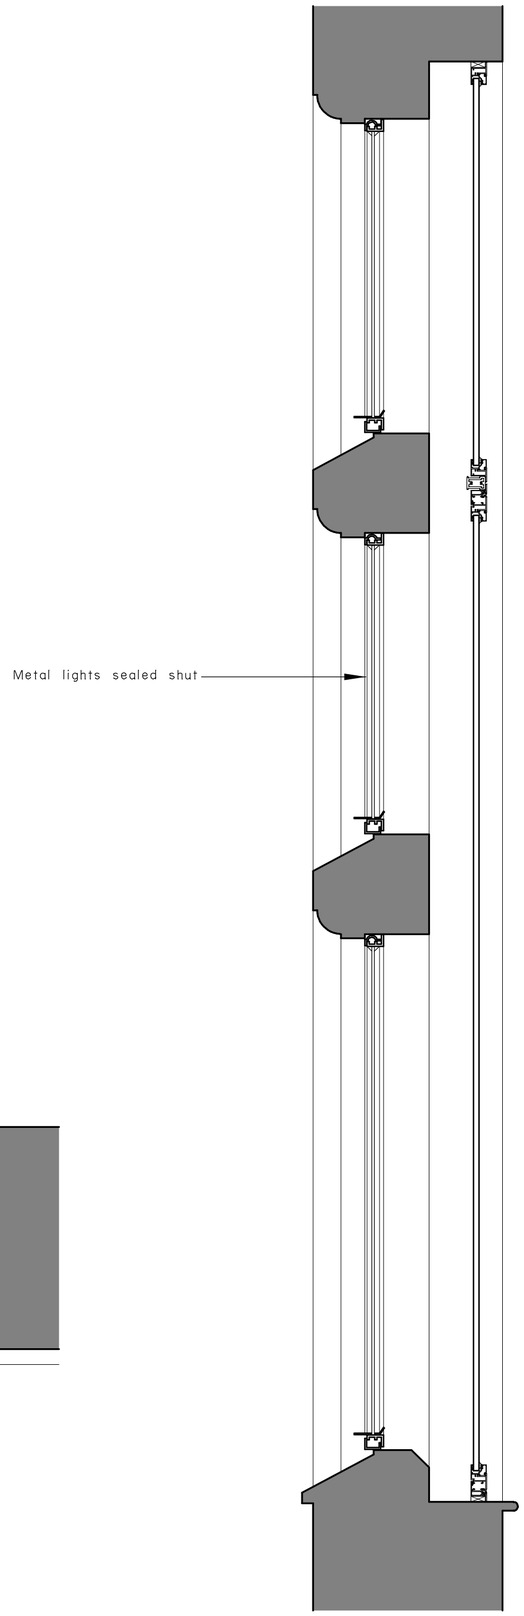

SECTION

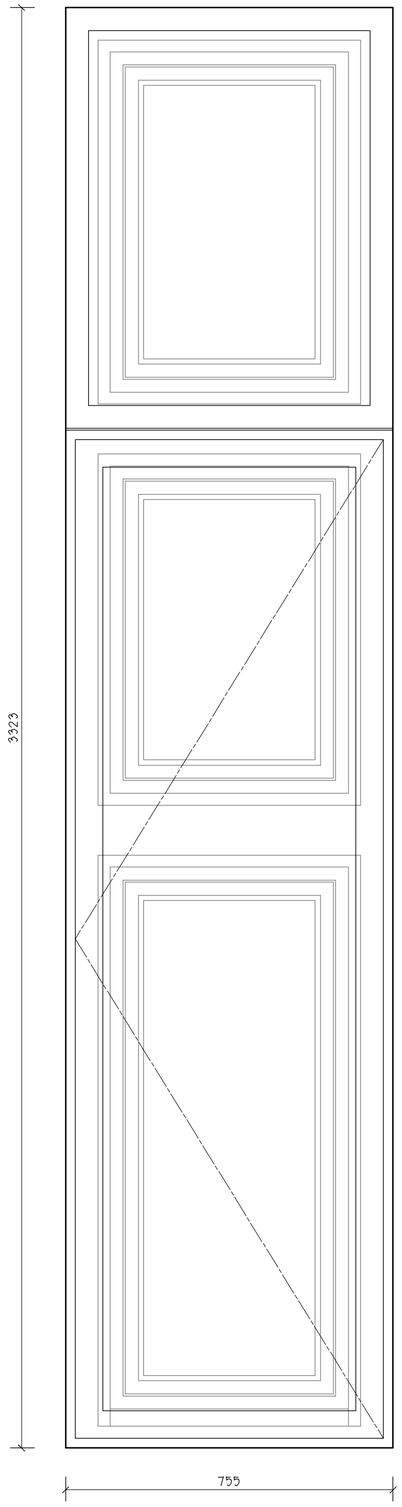

INTERNAL ELEVATION

This drawing is to be read in conjunction with:
113-SCH003 - LBC Specification Document
113-DOC007 - LBC Schedule

Client: QHotels			
Project: The Midland Hotel, Manchester Acoustic Upgrade			
Drawing: Window Type A-12			
Drawing Number: 113-122			Revision: -
Scale @ A2: 1:10	Author: DMP	Date: 17/01/14	Status: -

KITSON ARCHITECTURE LTD
Suite 22 Carlton Place
28-32 Greenwood Street
Altrincham
Cheshire
WA14 1RZ
0161 637 2764
mail@kitsonarchitecture.co.uk
www.kitsonarchitecture.co.uk

KITSON ARCHITECTURE