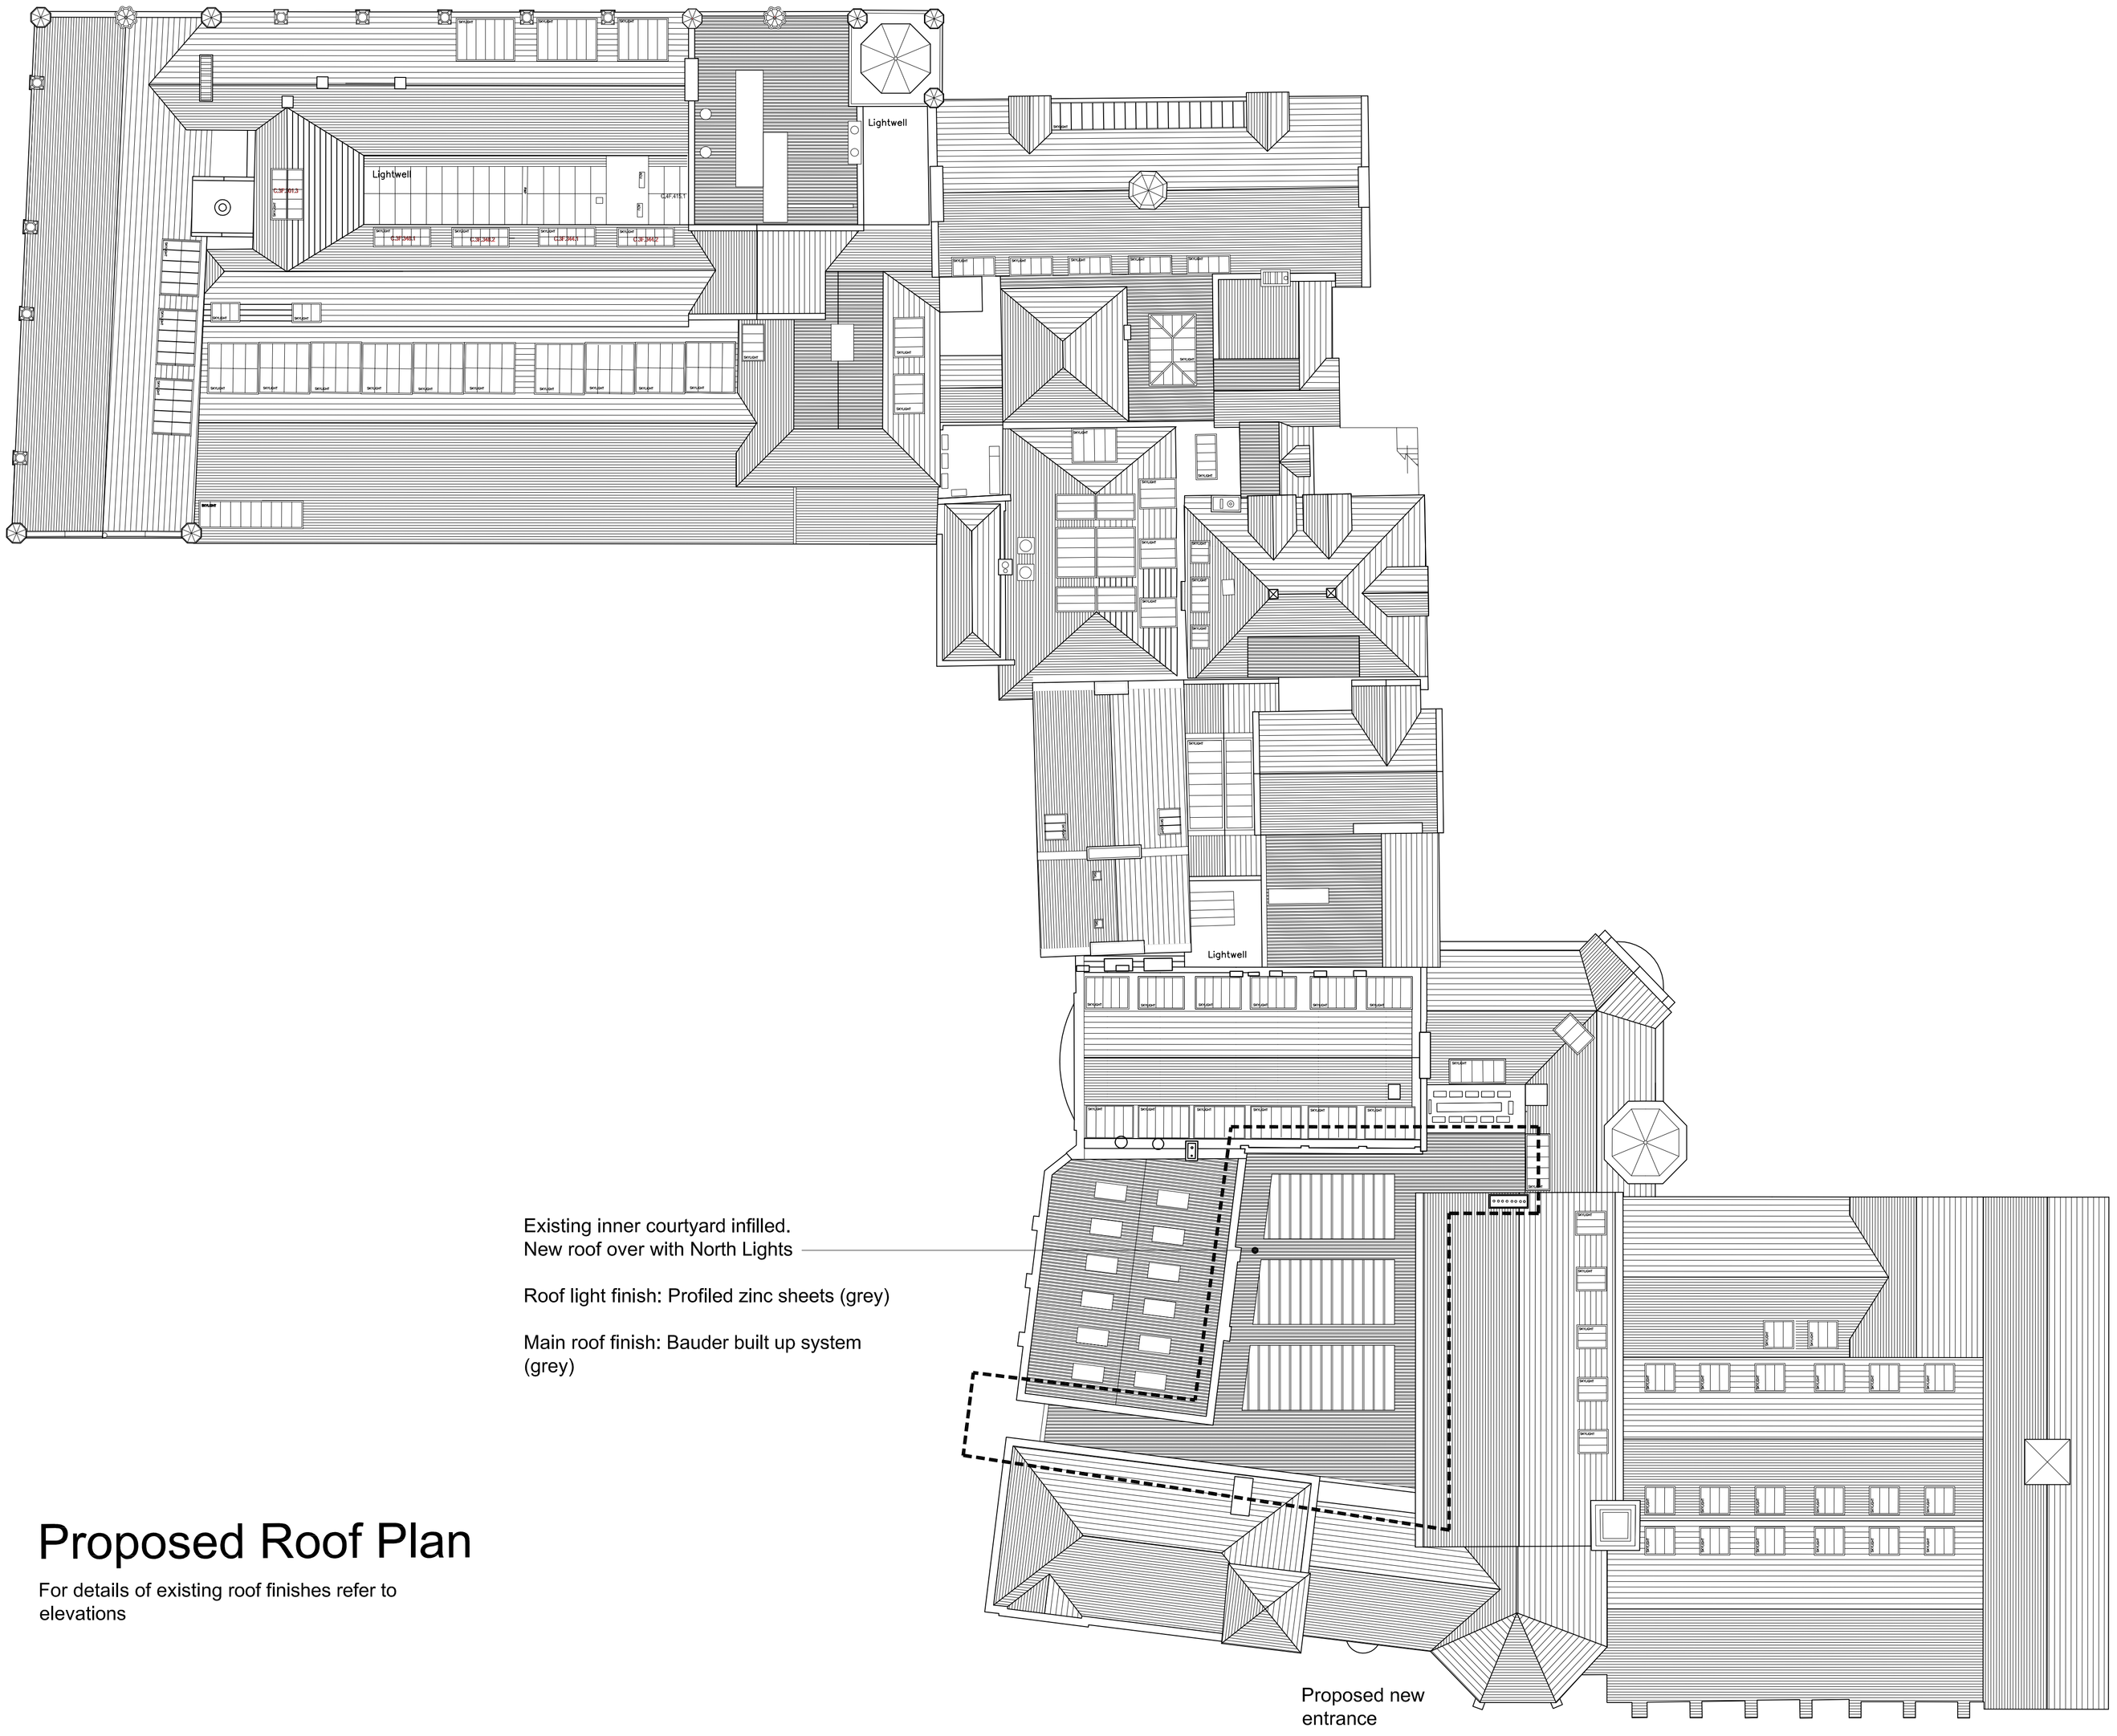


Existing inner courtyard infilled.
New roof over with North Lights

Roof light finish: Profiled zinc sheets (grey)

Main roof finish: Bauder built up system (grey)

Proposed Roof Plan

For details of existing roof finishes refer to elevations

NOTES

1. DO NOT SCALE FROM THIS DRAWING.
2. ALL MEASUREMENTS ARE IN MILLIMETRES UNLESS STATED OTHERWISE.
3. THIS DRAWING IS TO BE READ IN CONJUNCTION WITH THE SPECIFICATION AND ALL RELEVANT ARCHITECTURAL, ELECTRICAL, MECHANICAL AND STRUCTURAL DRAWINGS.

IN ADDITION TO THE HAZARDS/RISKS NORMALLY ASSOCIATED WITH THE TYPES OF WORK DETAILED ON THIS DRAWING, NOTE THE FOLLOWING SIGNIFICANT RESIDUAL RISKS :-

Item	Hazard	Risk
-		

Rev	Description	By	Date	Chk'd	Auth

WILSON MASON

Wilson Mason LLP
Upland House
Spring Lane
Samlesbury
e: preston@wilsonmason.co.uk

Drawing Status
PLANNING

Project
UoM Coupland 3 Building Refurbishment

Building Name
Coupland 3

Sub Site Name

Site Name
University of Manchester

Drawing Title
Proposed Roof Plan

PM	Drawn	Checked	Authorised
	ak	14.05.2014	
Scale	Date	Date	Date
1:200 @A1	14.05.2014		

Drawing No.
5760 L(27)02

Revision