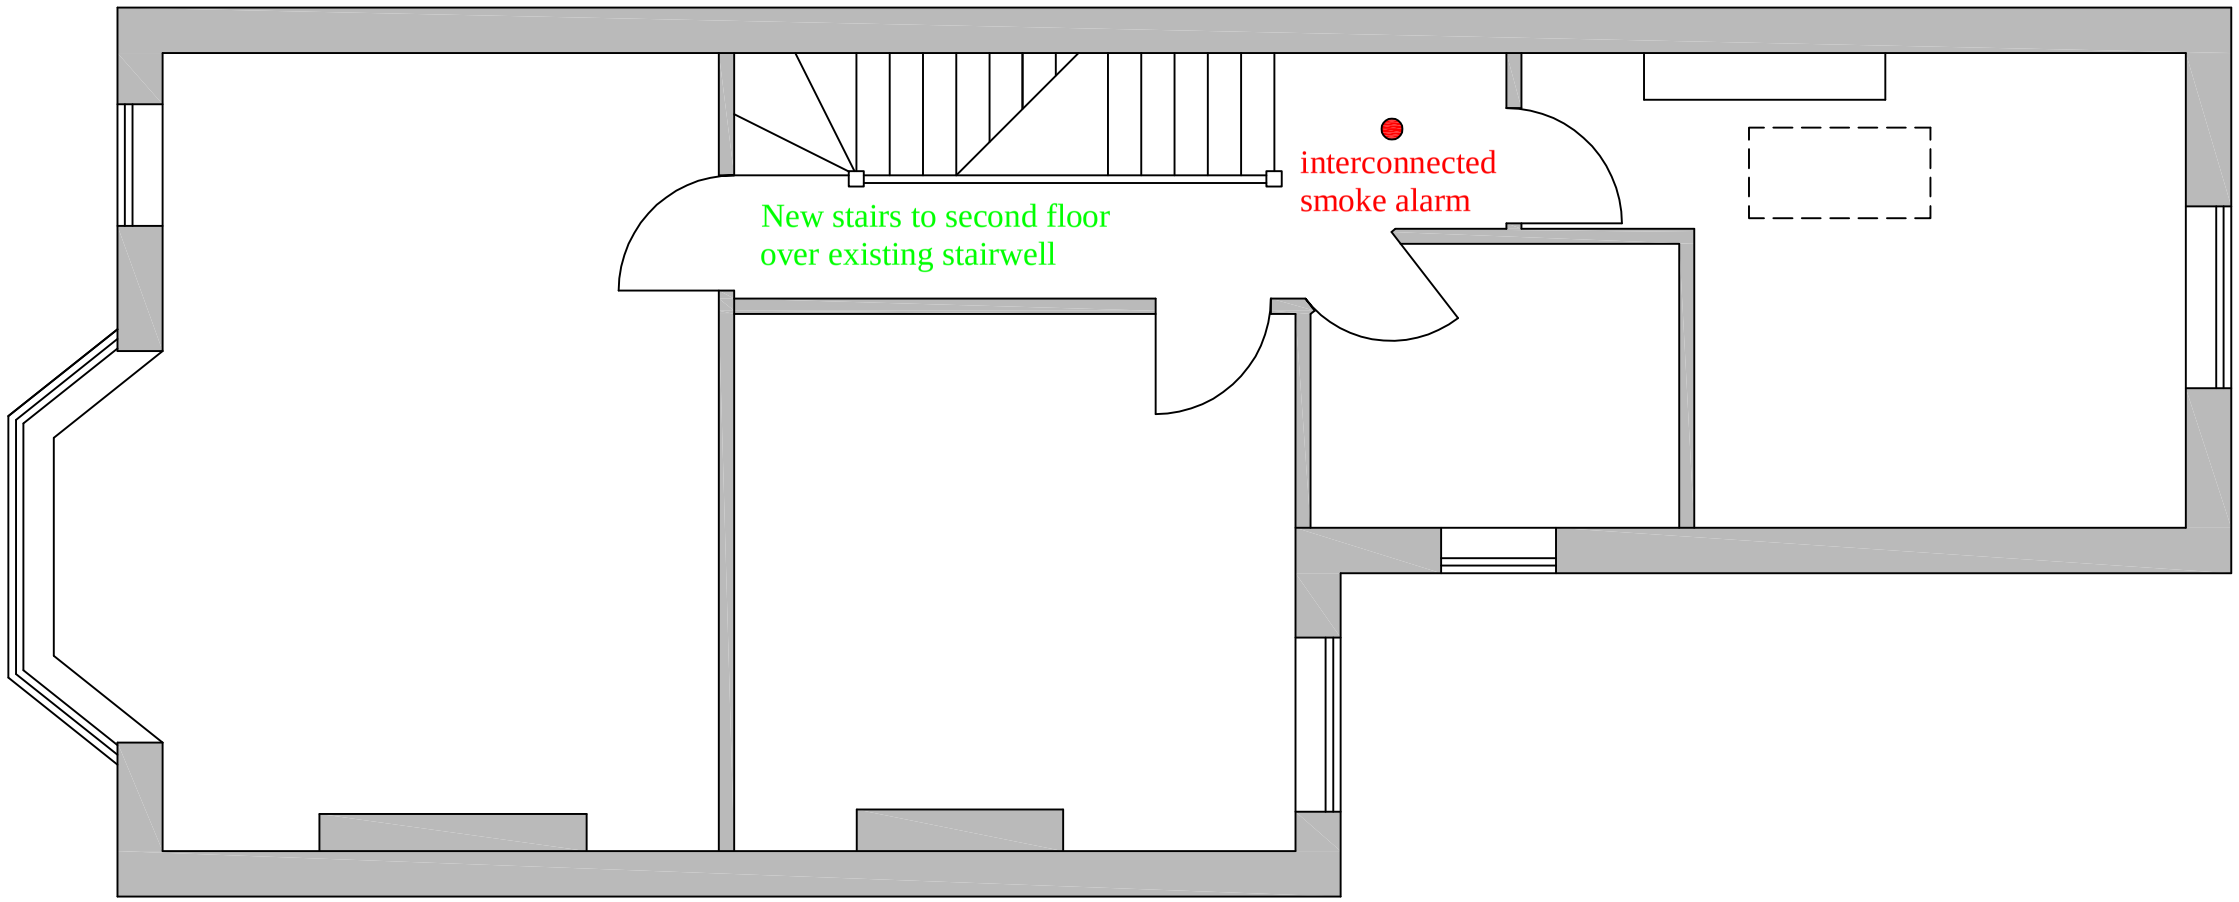

PROPOSED FIRST FLOOR

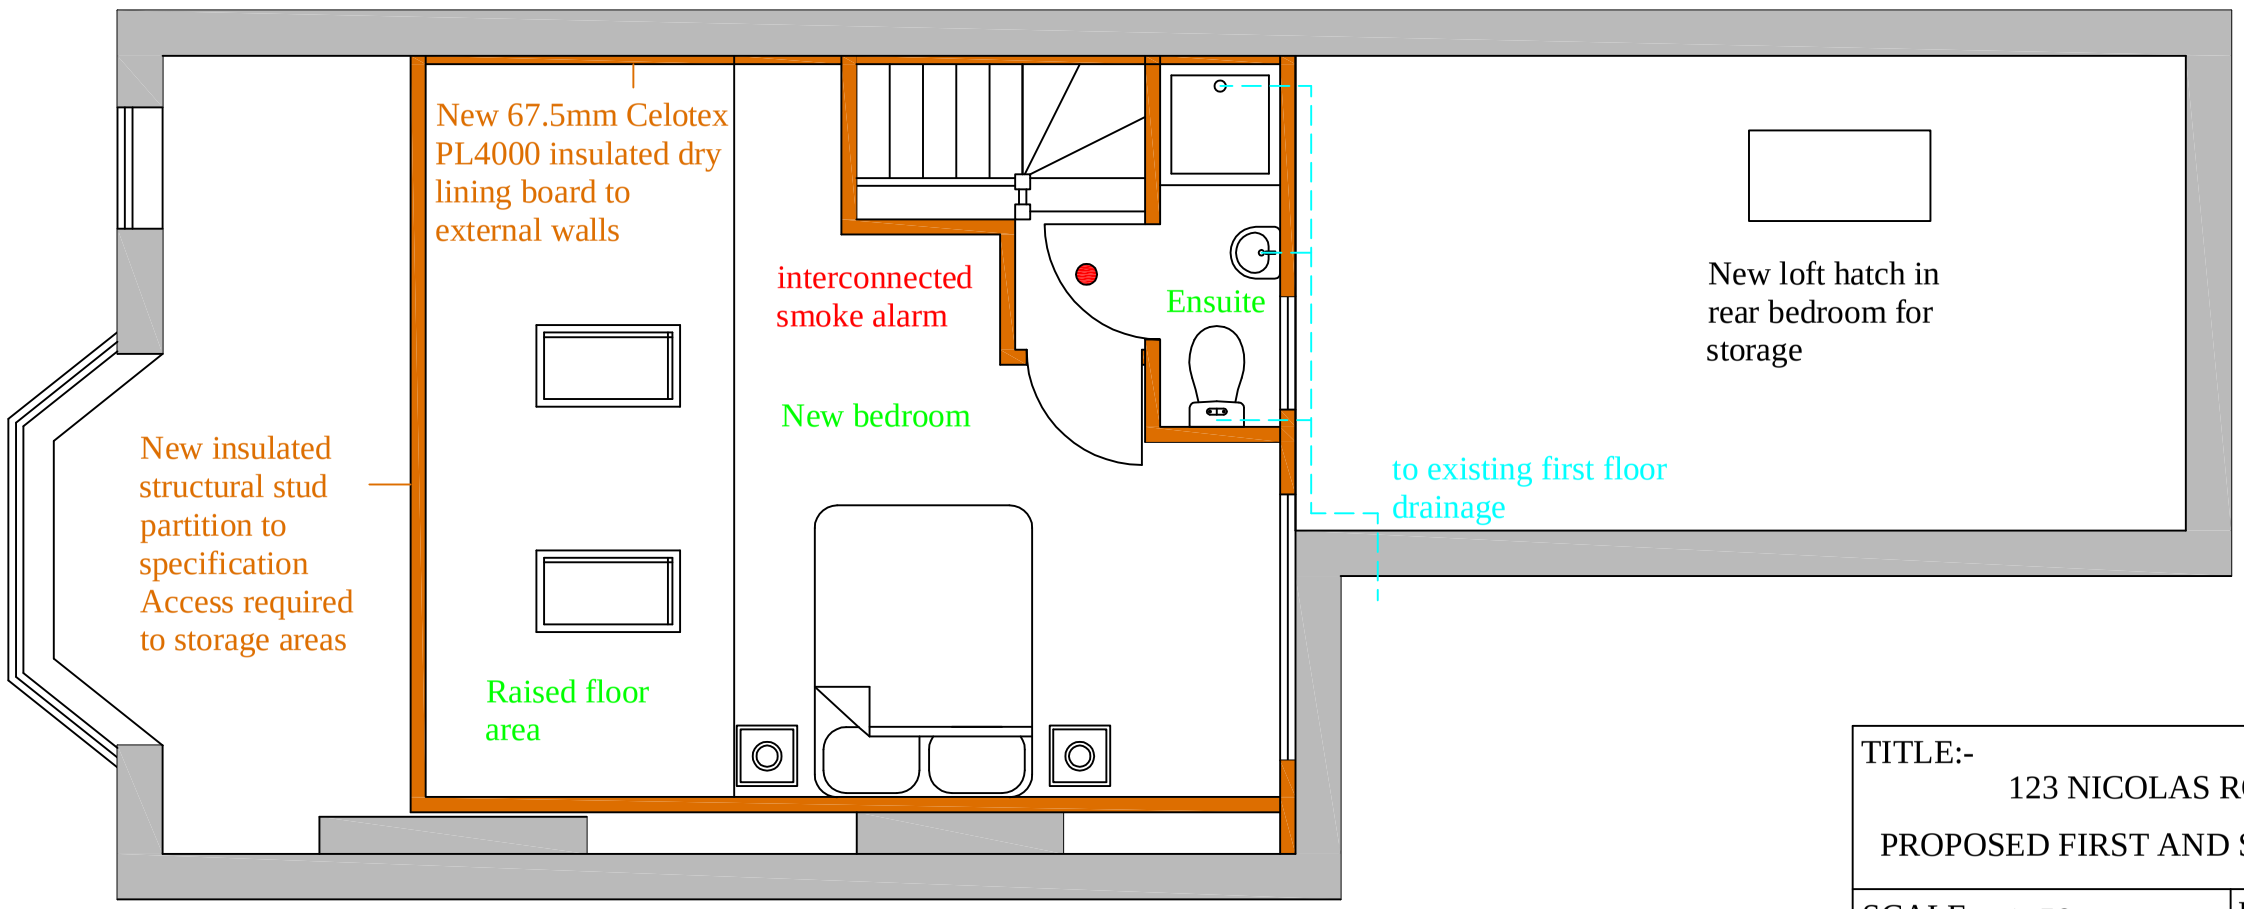

PROPOSED SECOND FLOOR

TITLE:- 123 NICOLAS ROAD, CHORLTON PROPOSED FIRST AND SECOND FLOOR GA's	
SCALE 1: 50	DRG.NO. 072013/5
DATE APRIL 2014	