




South

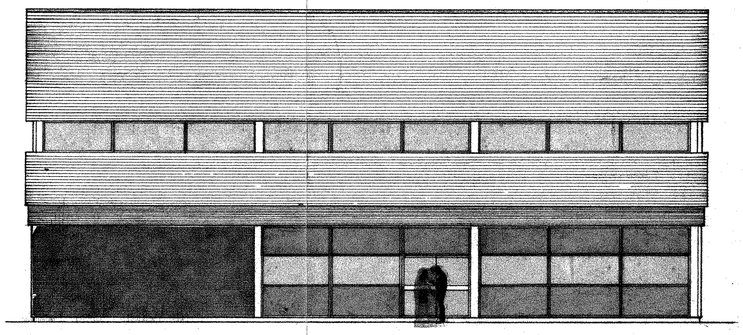

West

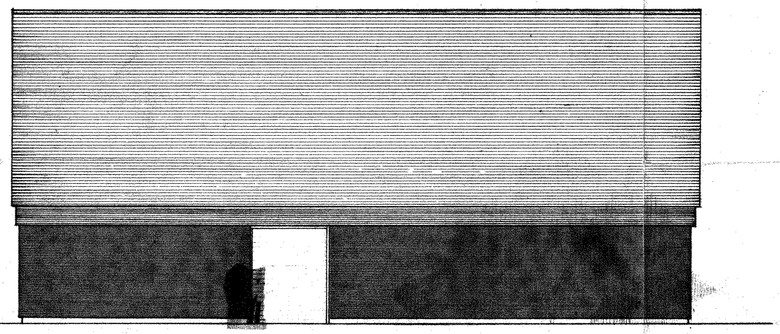

East

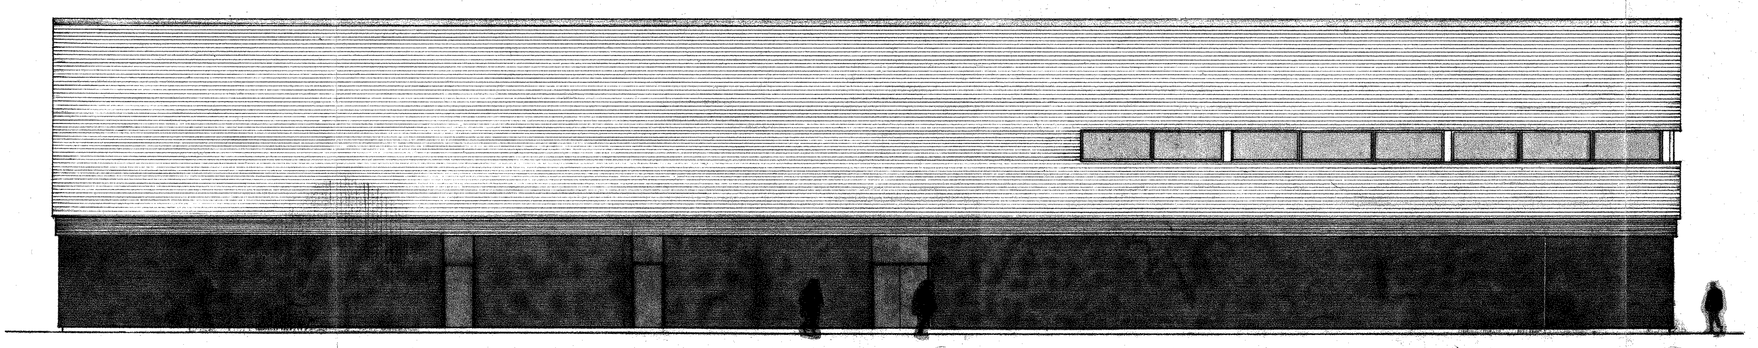

North

A	LOUVRES TO SOUTH ELEVATION AMENDED	FEB 80

CRUICKSHANK and SEWARD architects

ICL WEST GORTON MICROSYSTEMS	Scale 1:100	
	Date 27·6·79	
ELEVATIONS	Drawn by M.C.B	
	2989	1F9A

196 DEANSGATE MANCHESTER M3 3WP 061 832 6161