

Front elevation

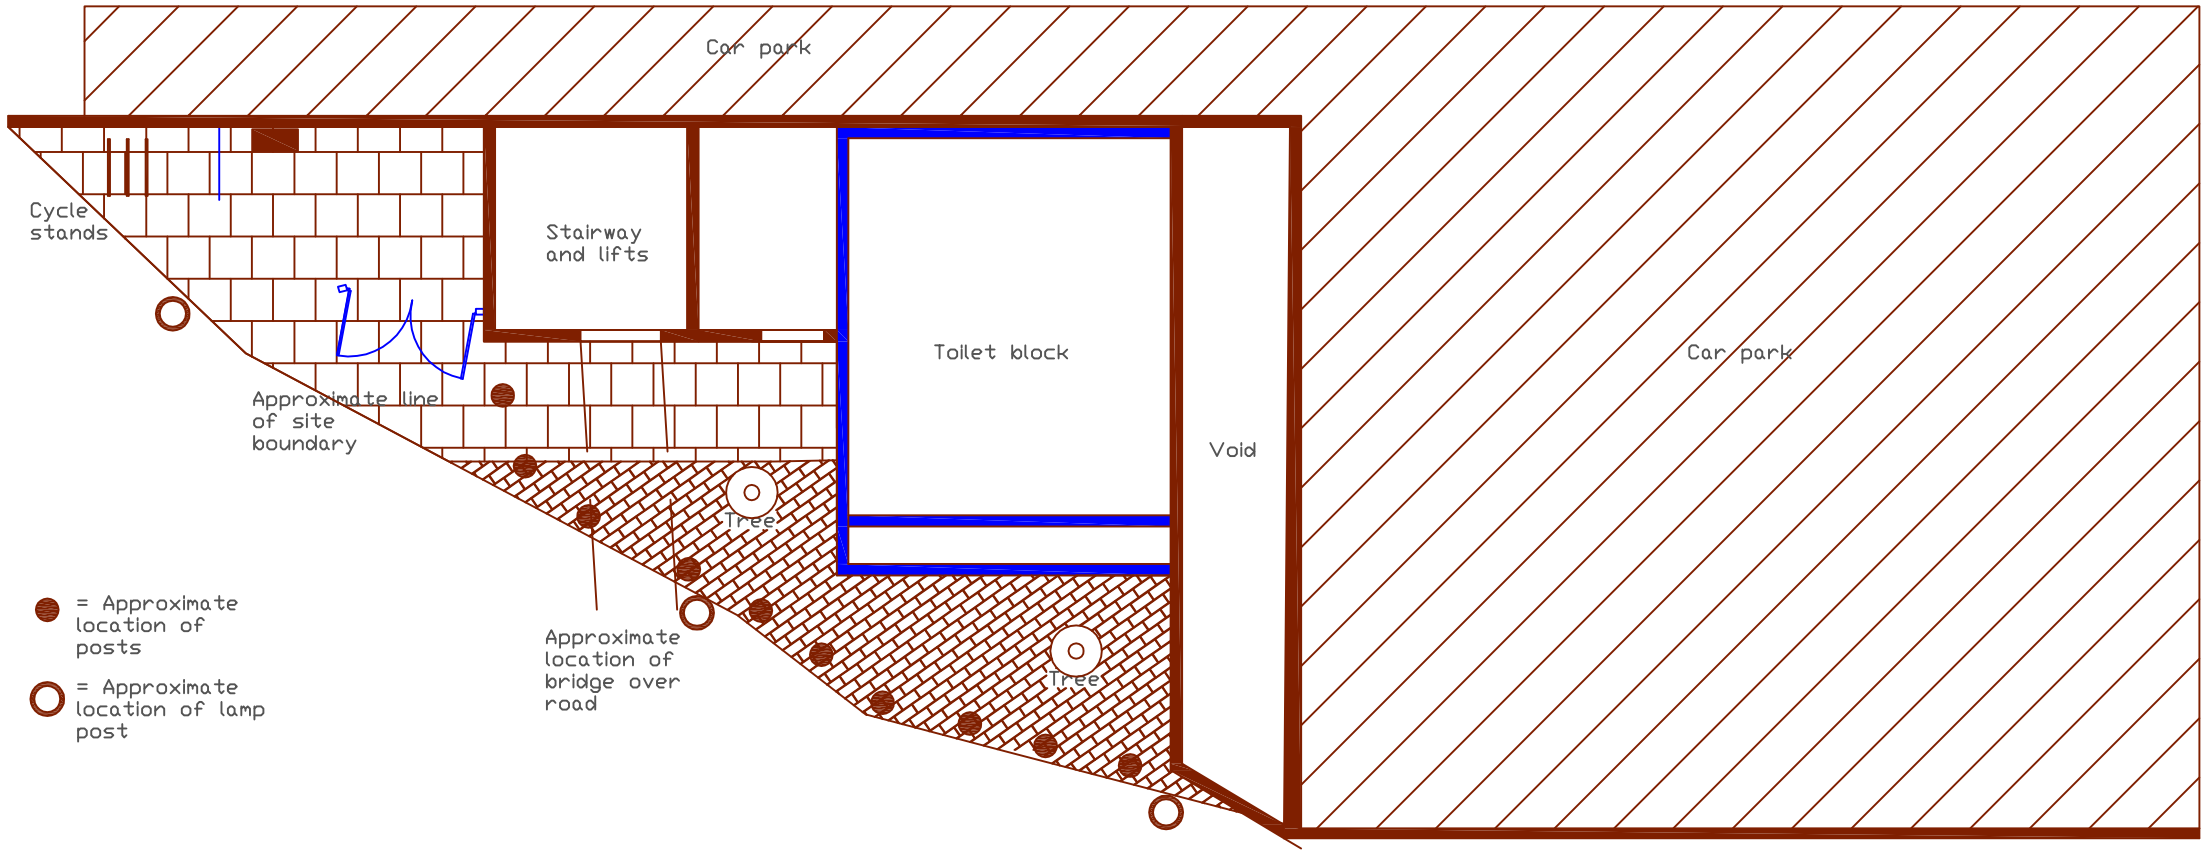

Plan

Notes

THE DRAWING MUST NOT BE RELIED UPON IN TERMS OF DIMENSIONS AND SCALE.

WAINWRIGHT & CO.
CHARTERED SURVEYORS

13/14 Park Place
Leeds
LS1 2SJ

Client

NCP CAR PARKS

Property

NCP Car park
Church Street
Manchester
M4 1LX

Drawing

Existing

Job No.	DWG No.	Revision.
WACBLD/065	01	-

Scale	Date	Drawn	Checked
1:200@A3	Feb 14	GW	-