

DO NOT SCALE

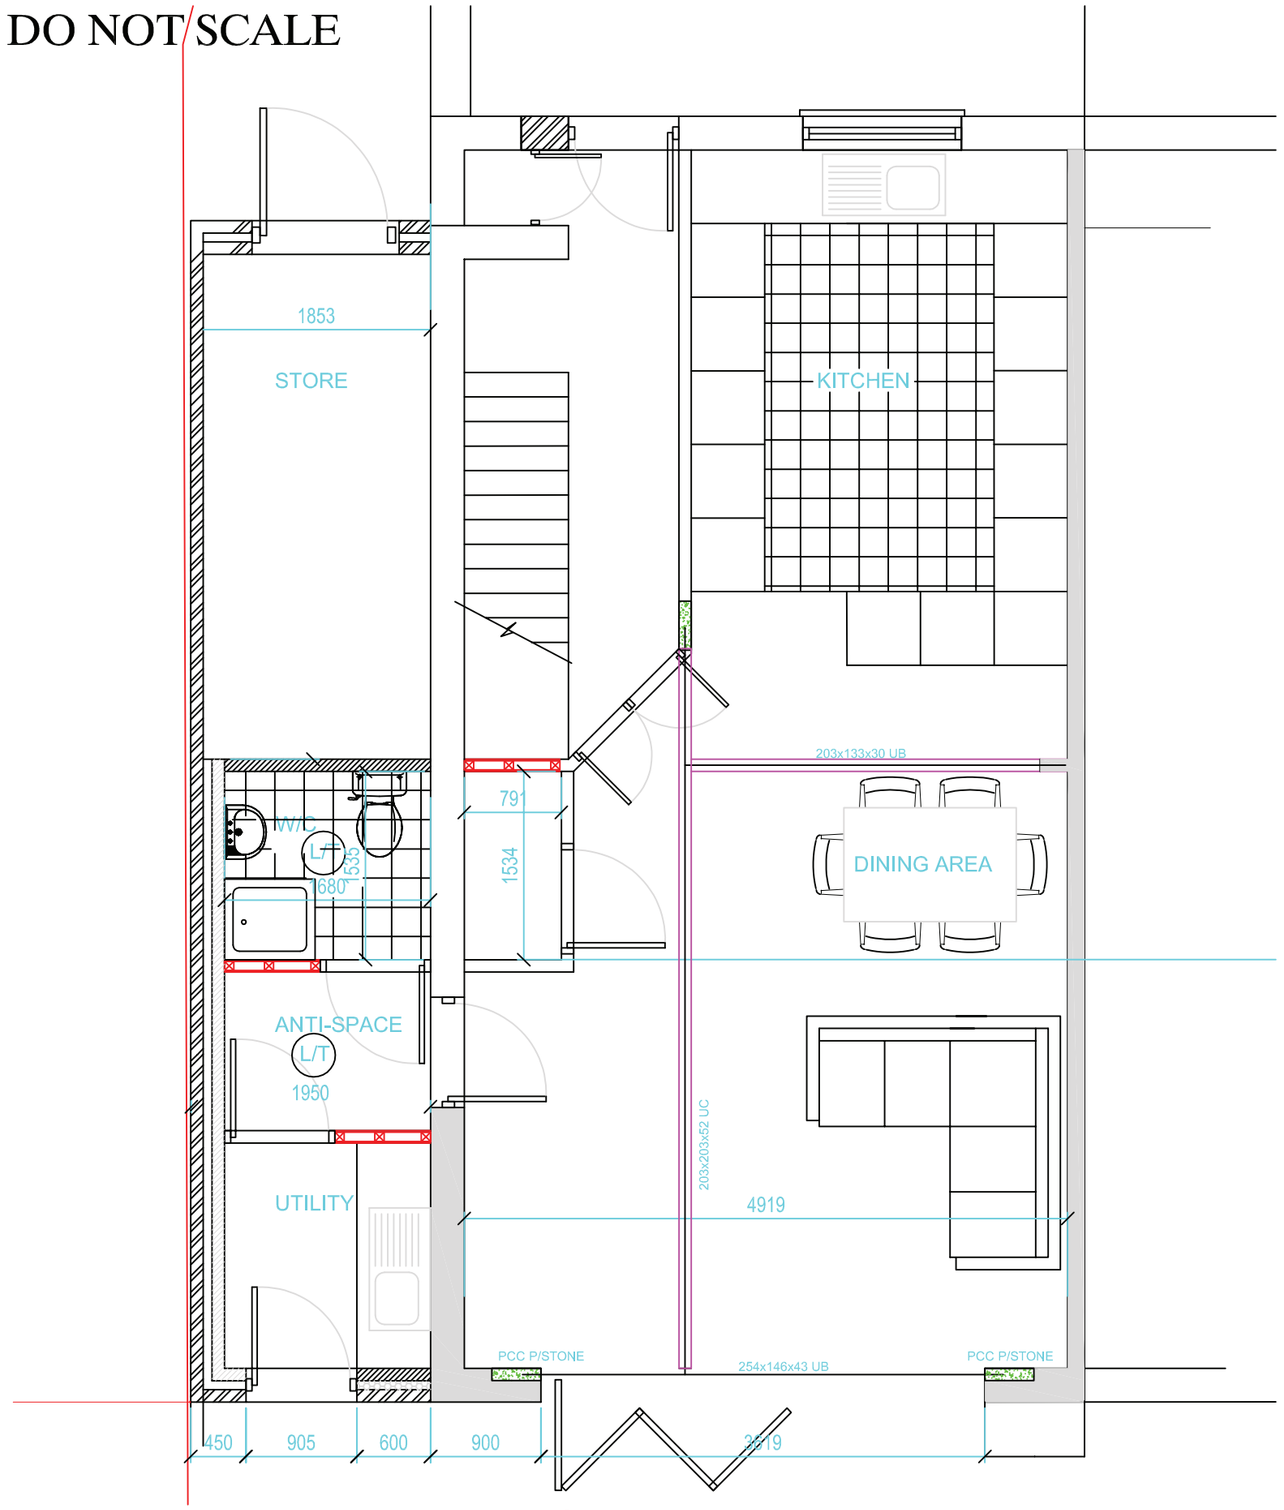


Proposed Ground Floor Plan

1:50

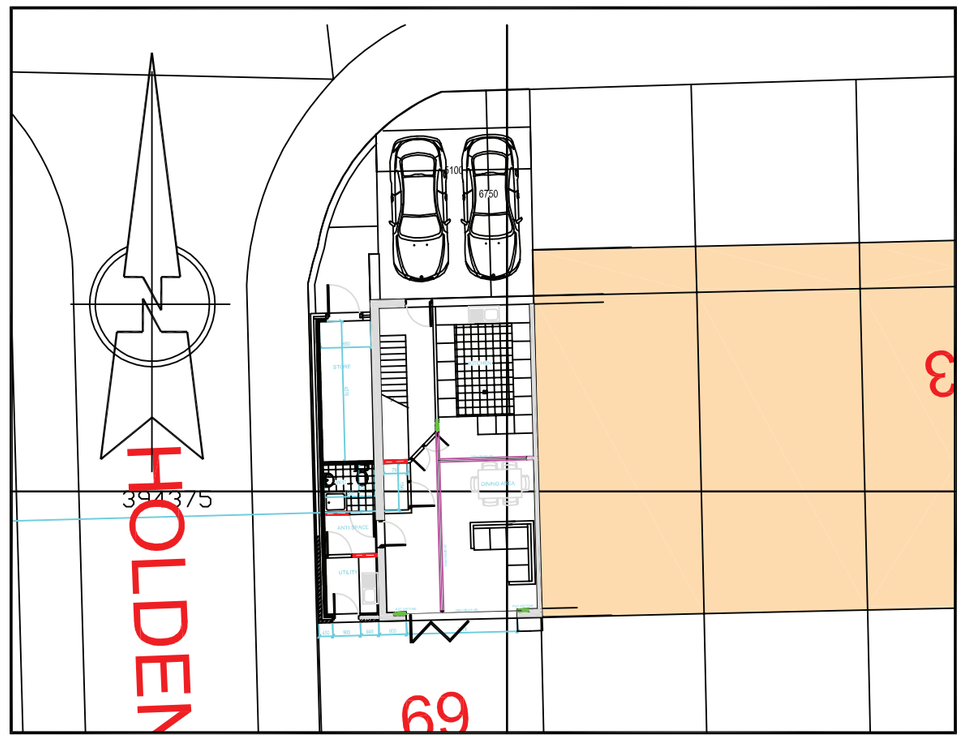


Proposed Site Plan

1:200

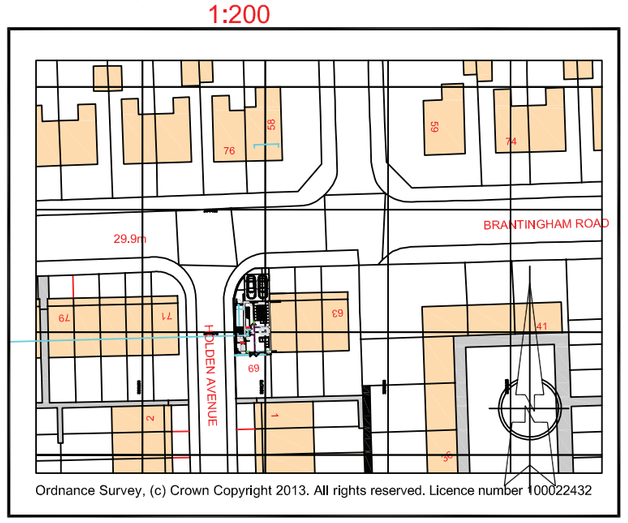

Proposed Location Plan

1:1250

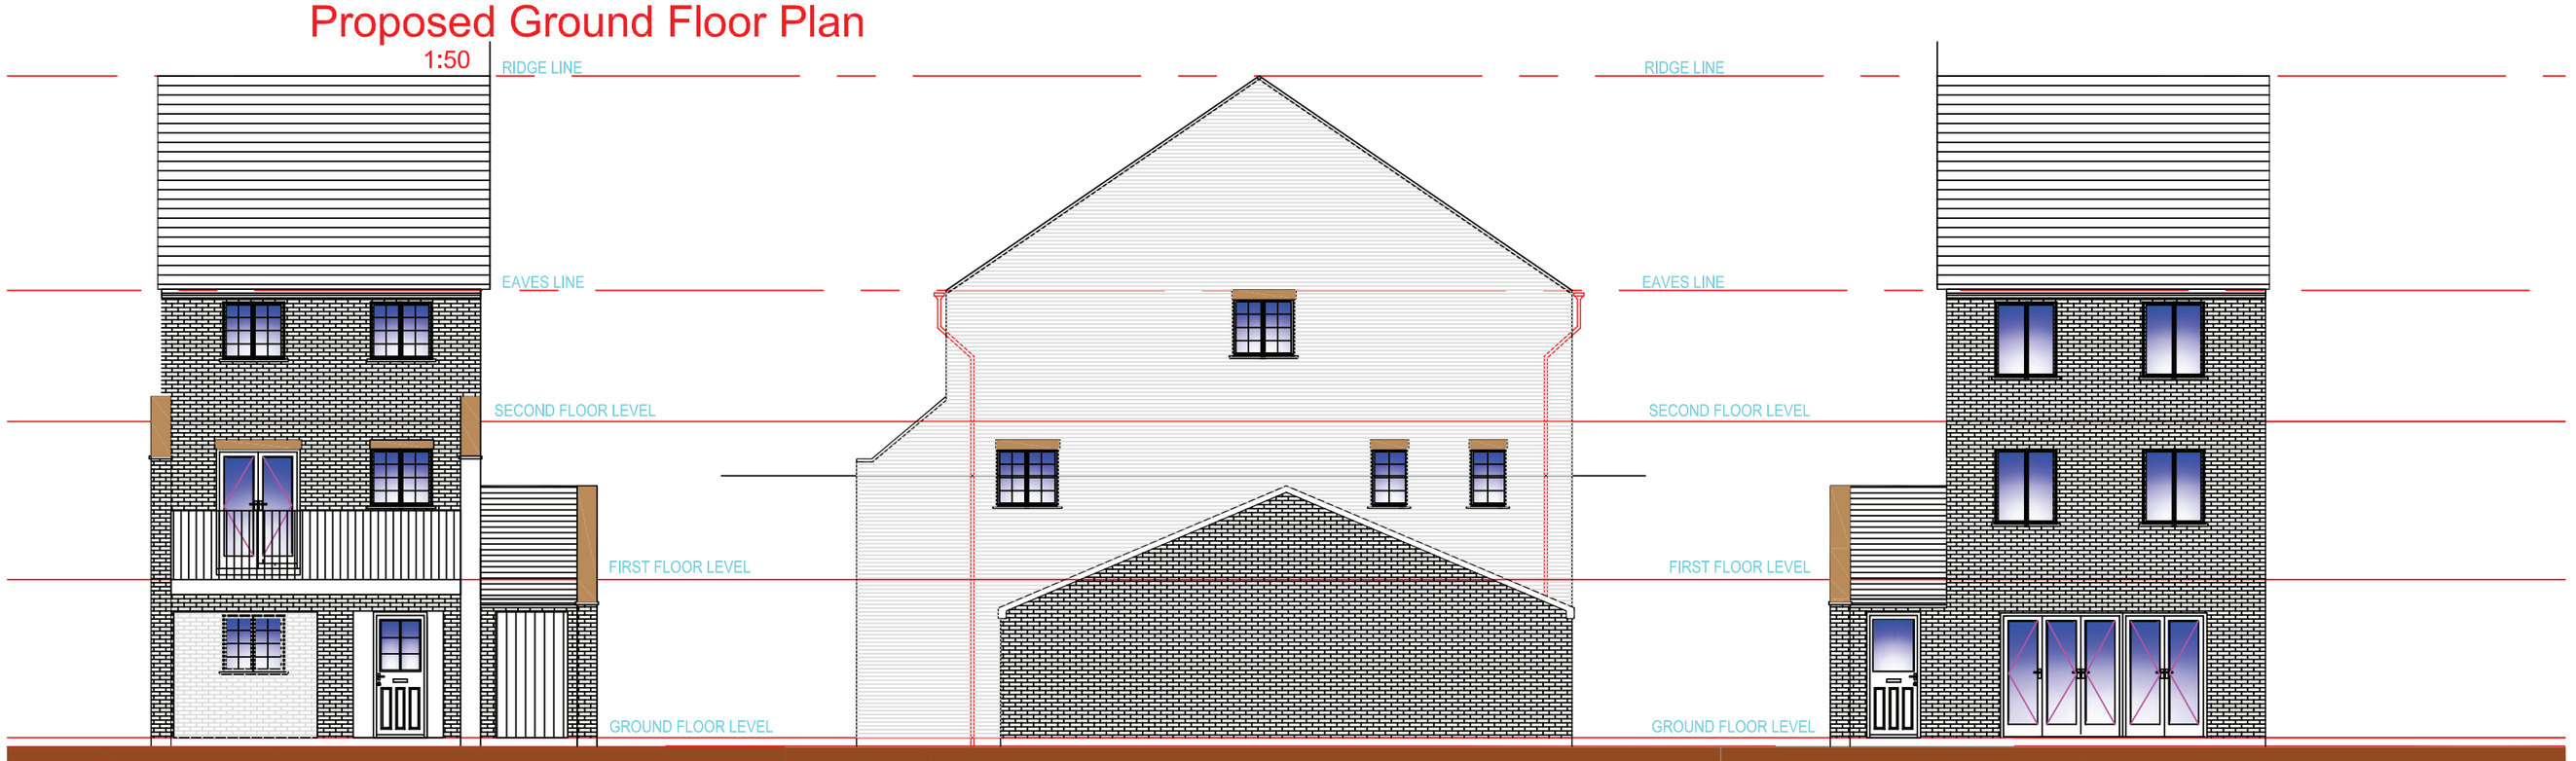

Proposed Front Elevation

1:100

Proposed Side Elevation

1:100

Proposed Rear Elevation

1:100

REV	DATE	REVISION DETAILS	DRAWN	CHKD	APPRD

CLIENT:
Mr W Dunn

CLIENT REFERENCE:

PROJECT:
Proposed Side Extension at
69 Bratingham Road
Manchester

DRAWING TITLE:
Proposed Plans and Elevations

A2

ARCHENG
AE Architectural
92 Kitts Moss Lane
Bramhall
Cheshire
SK 7 2 BQ
Tel: 0161 439 0092
077218 50705
archeng@hotmail.co.uk

SCALE	DOCUMENT NUMBER	REV
shown	13–500–101	

Copyright retained by ADS Structural ltd. Information to be reproduced with permission only. To be read in conjunction with all other relevant drawings and information issued as part of this appointment. Contractor to check all dimensions on site.These are not working details. These drawing are intended for the purpose stated within the title block only.