EXISTING AND PROPOSED PLANS


52 DIDSBURY PARK
MANCHESTER M20 5LJ

Drawing no.1 scale 1:100 @ A3


BAILEY AND COMPANY
architecture

21a Spath Road
Manchester M20 2QT
tel. 0161 4454506
jt@thompsonarchitects.co.uk


PLANNING AND
BUILDING CONTROL
03 JUN 2014

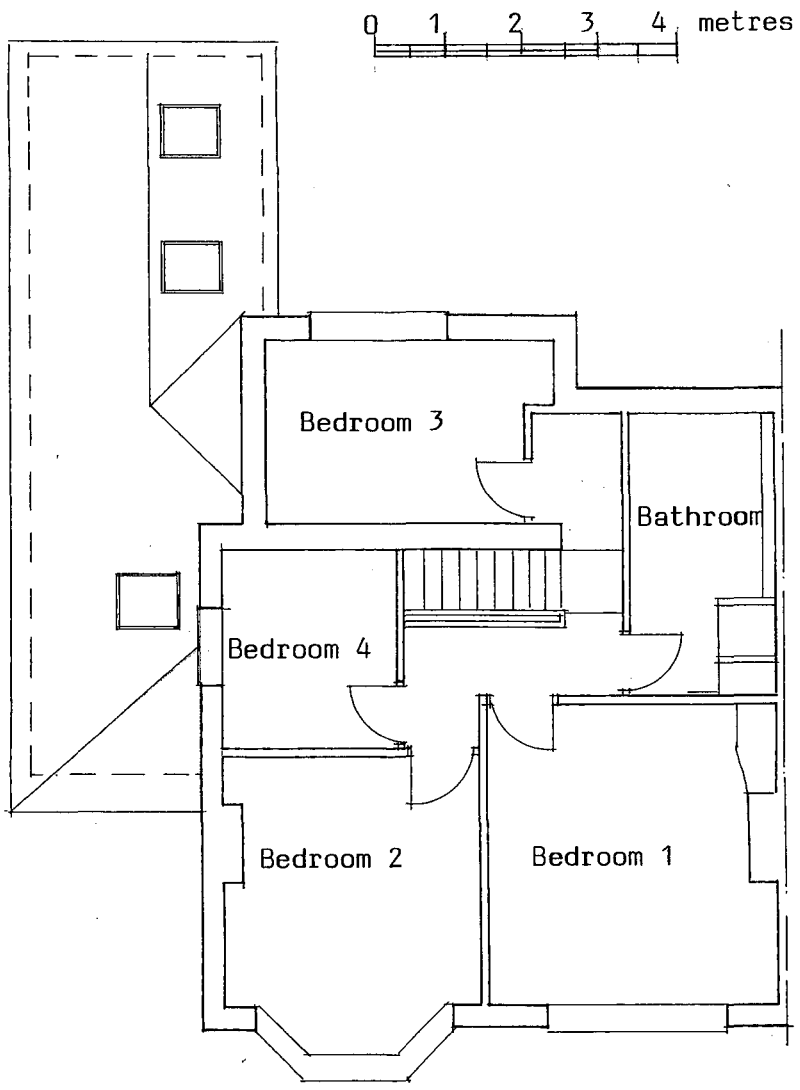


PROPOSED FIRST FLOOR

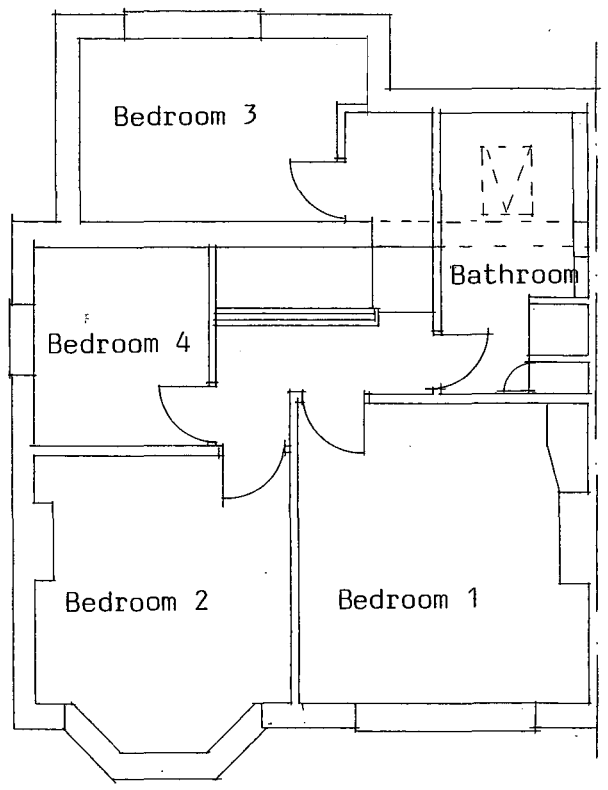

EXISTING FIRST FLOOR PLAN

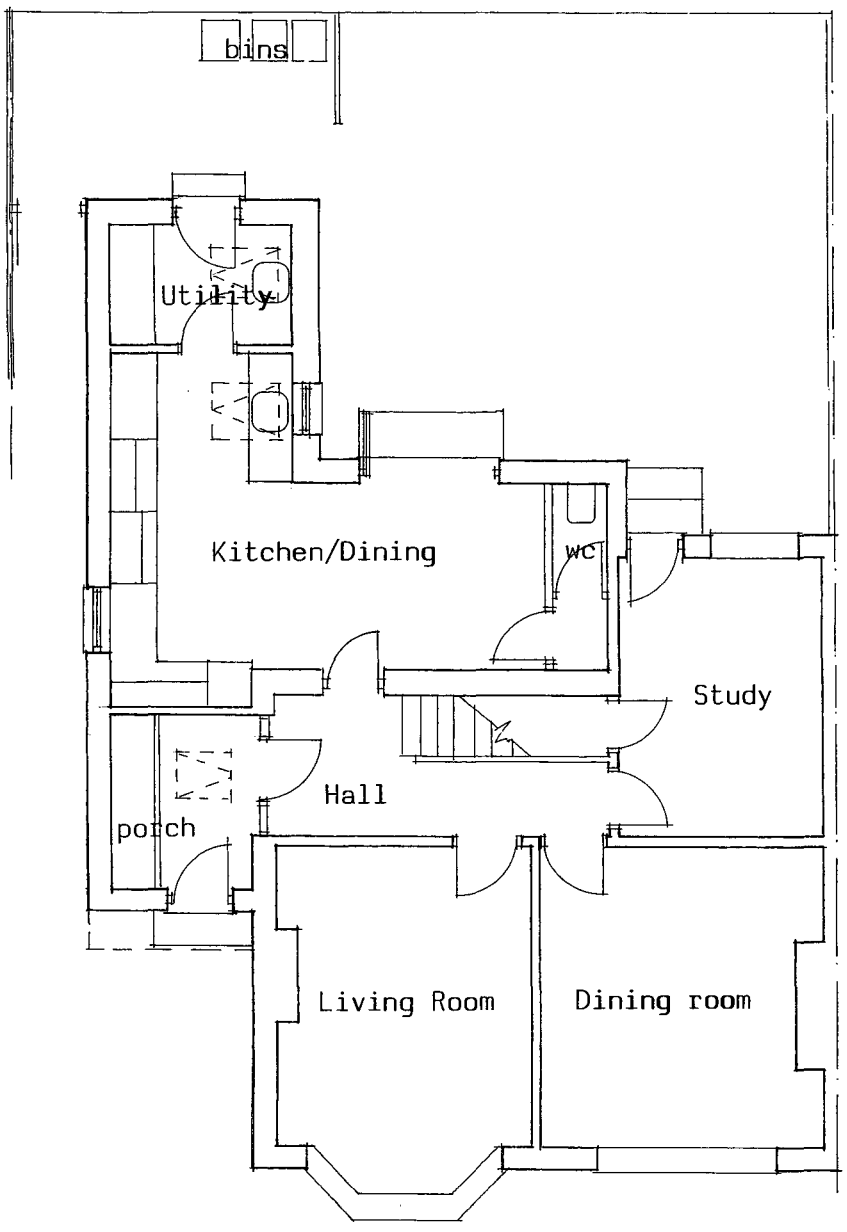

PROPOSED GROUND FLOOR PLAN

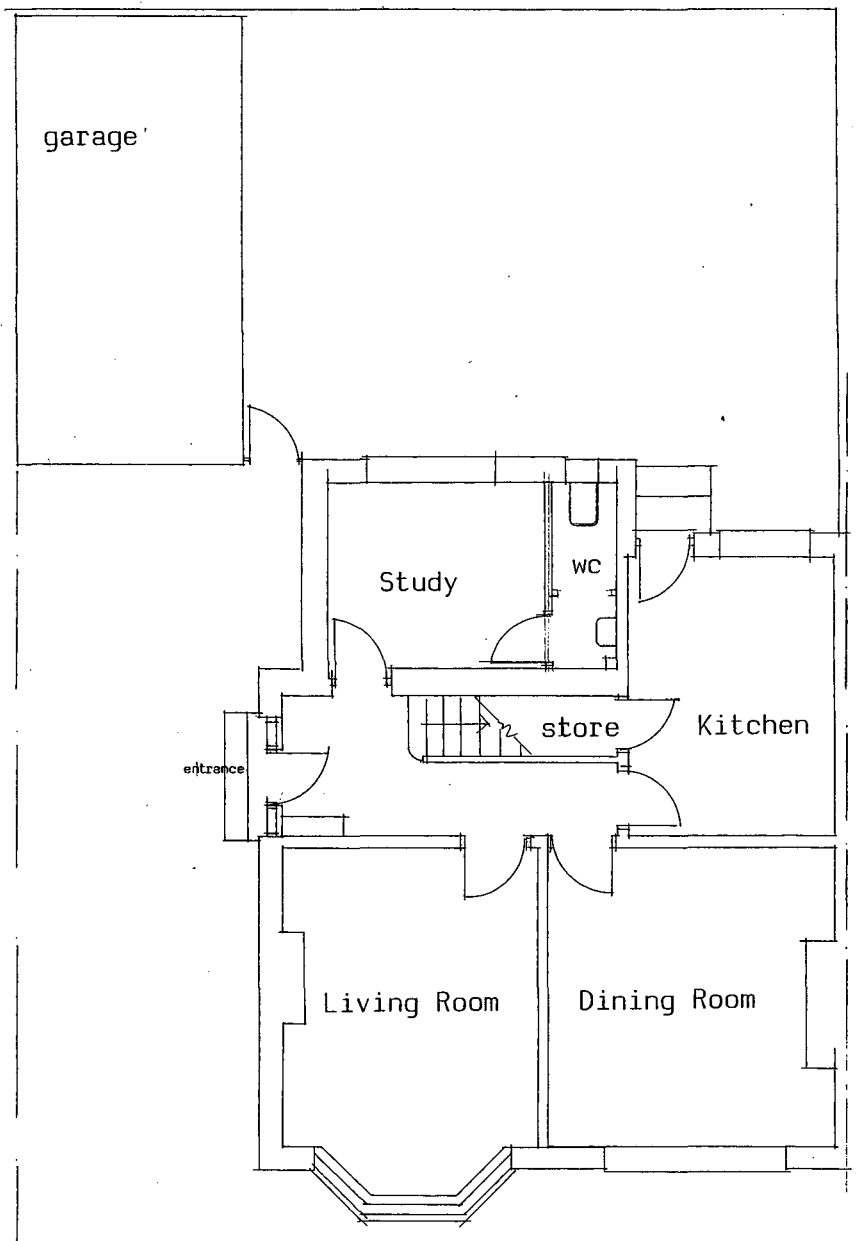

EXISTING GROUND FLOOR PLAN